



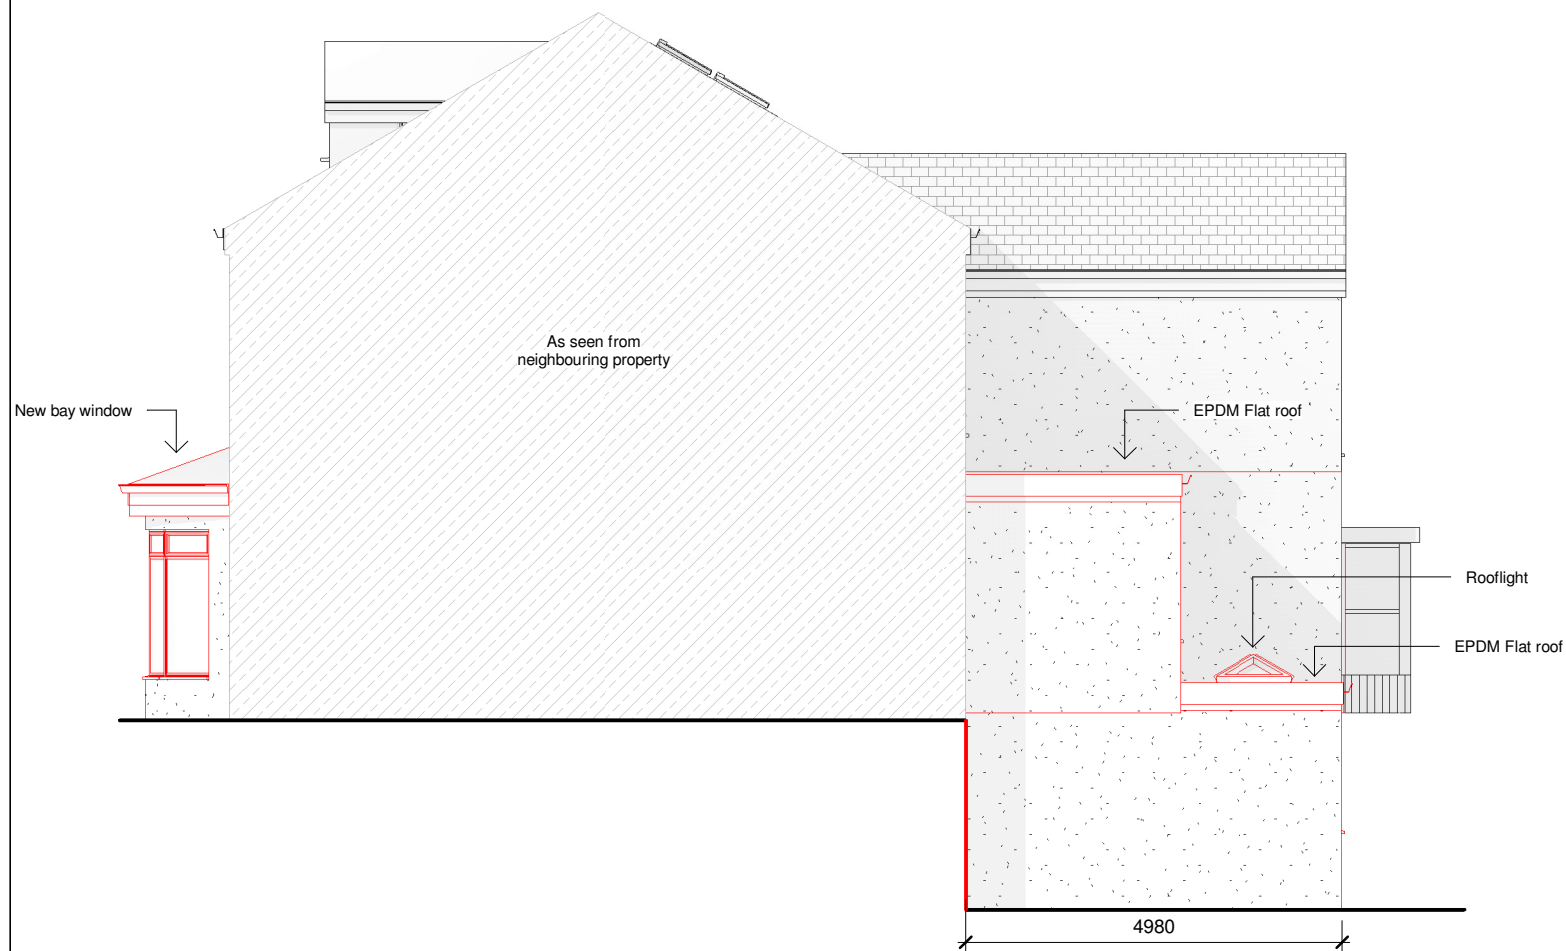

Right Elevation
1 : 100

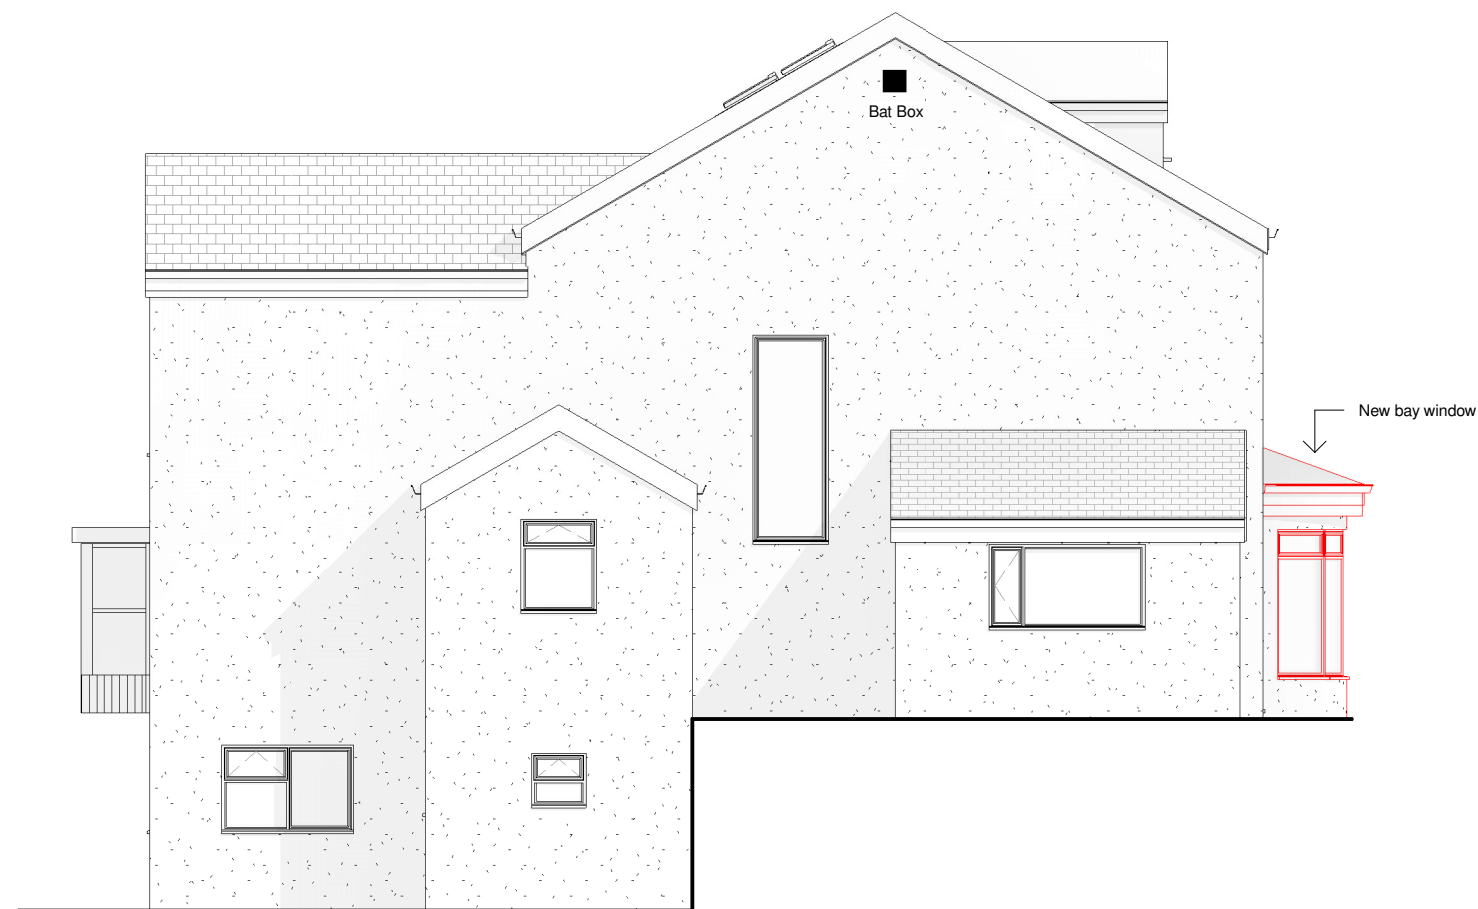

Left Elevation
1 : 100

No.	Description	Date

 www.ccs-solutions.co.uk			
CODE	STATUS	SUITABILITY DESCRIPTION	PURPOSE OF ISSUE

PROJECT	123 Old Rd, Neath
SHEET	Proposed Side Elevations

CLIENT Cllr Kirsty Morris		
Date 25/06/2026	Project number 250626	Scale (@ A3) 1 : 100
Drawn by OA	DRAWING NUMBER A308	REV A
Checked by HA		