
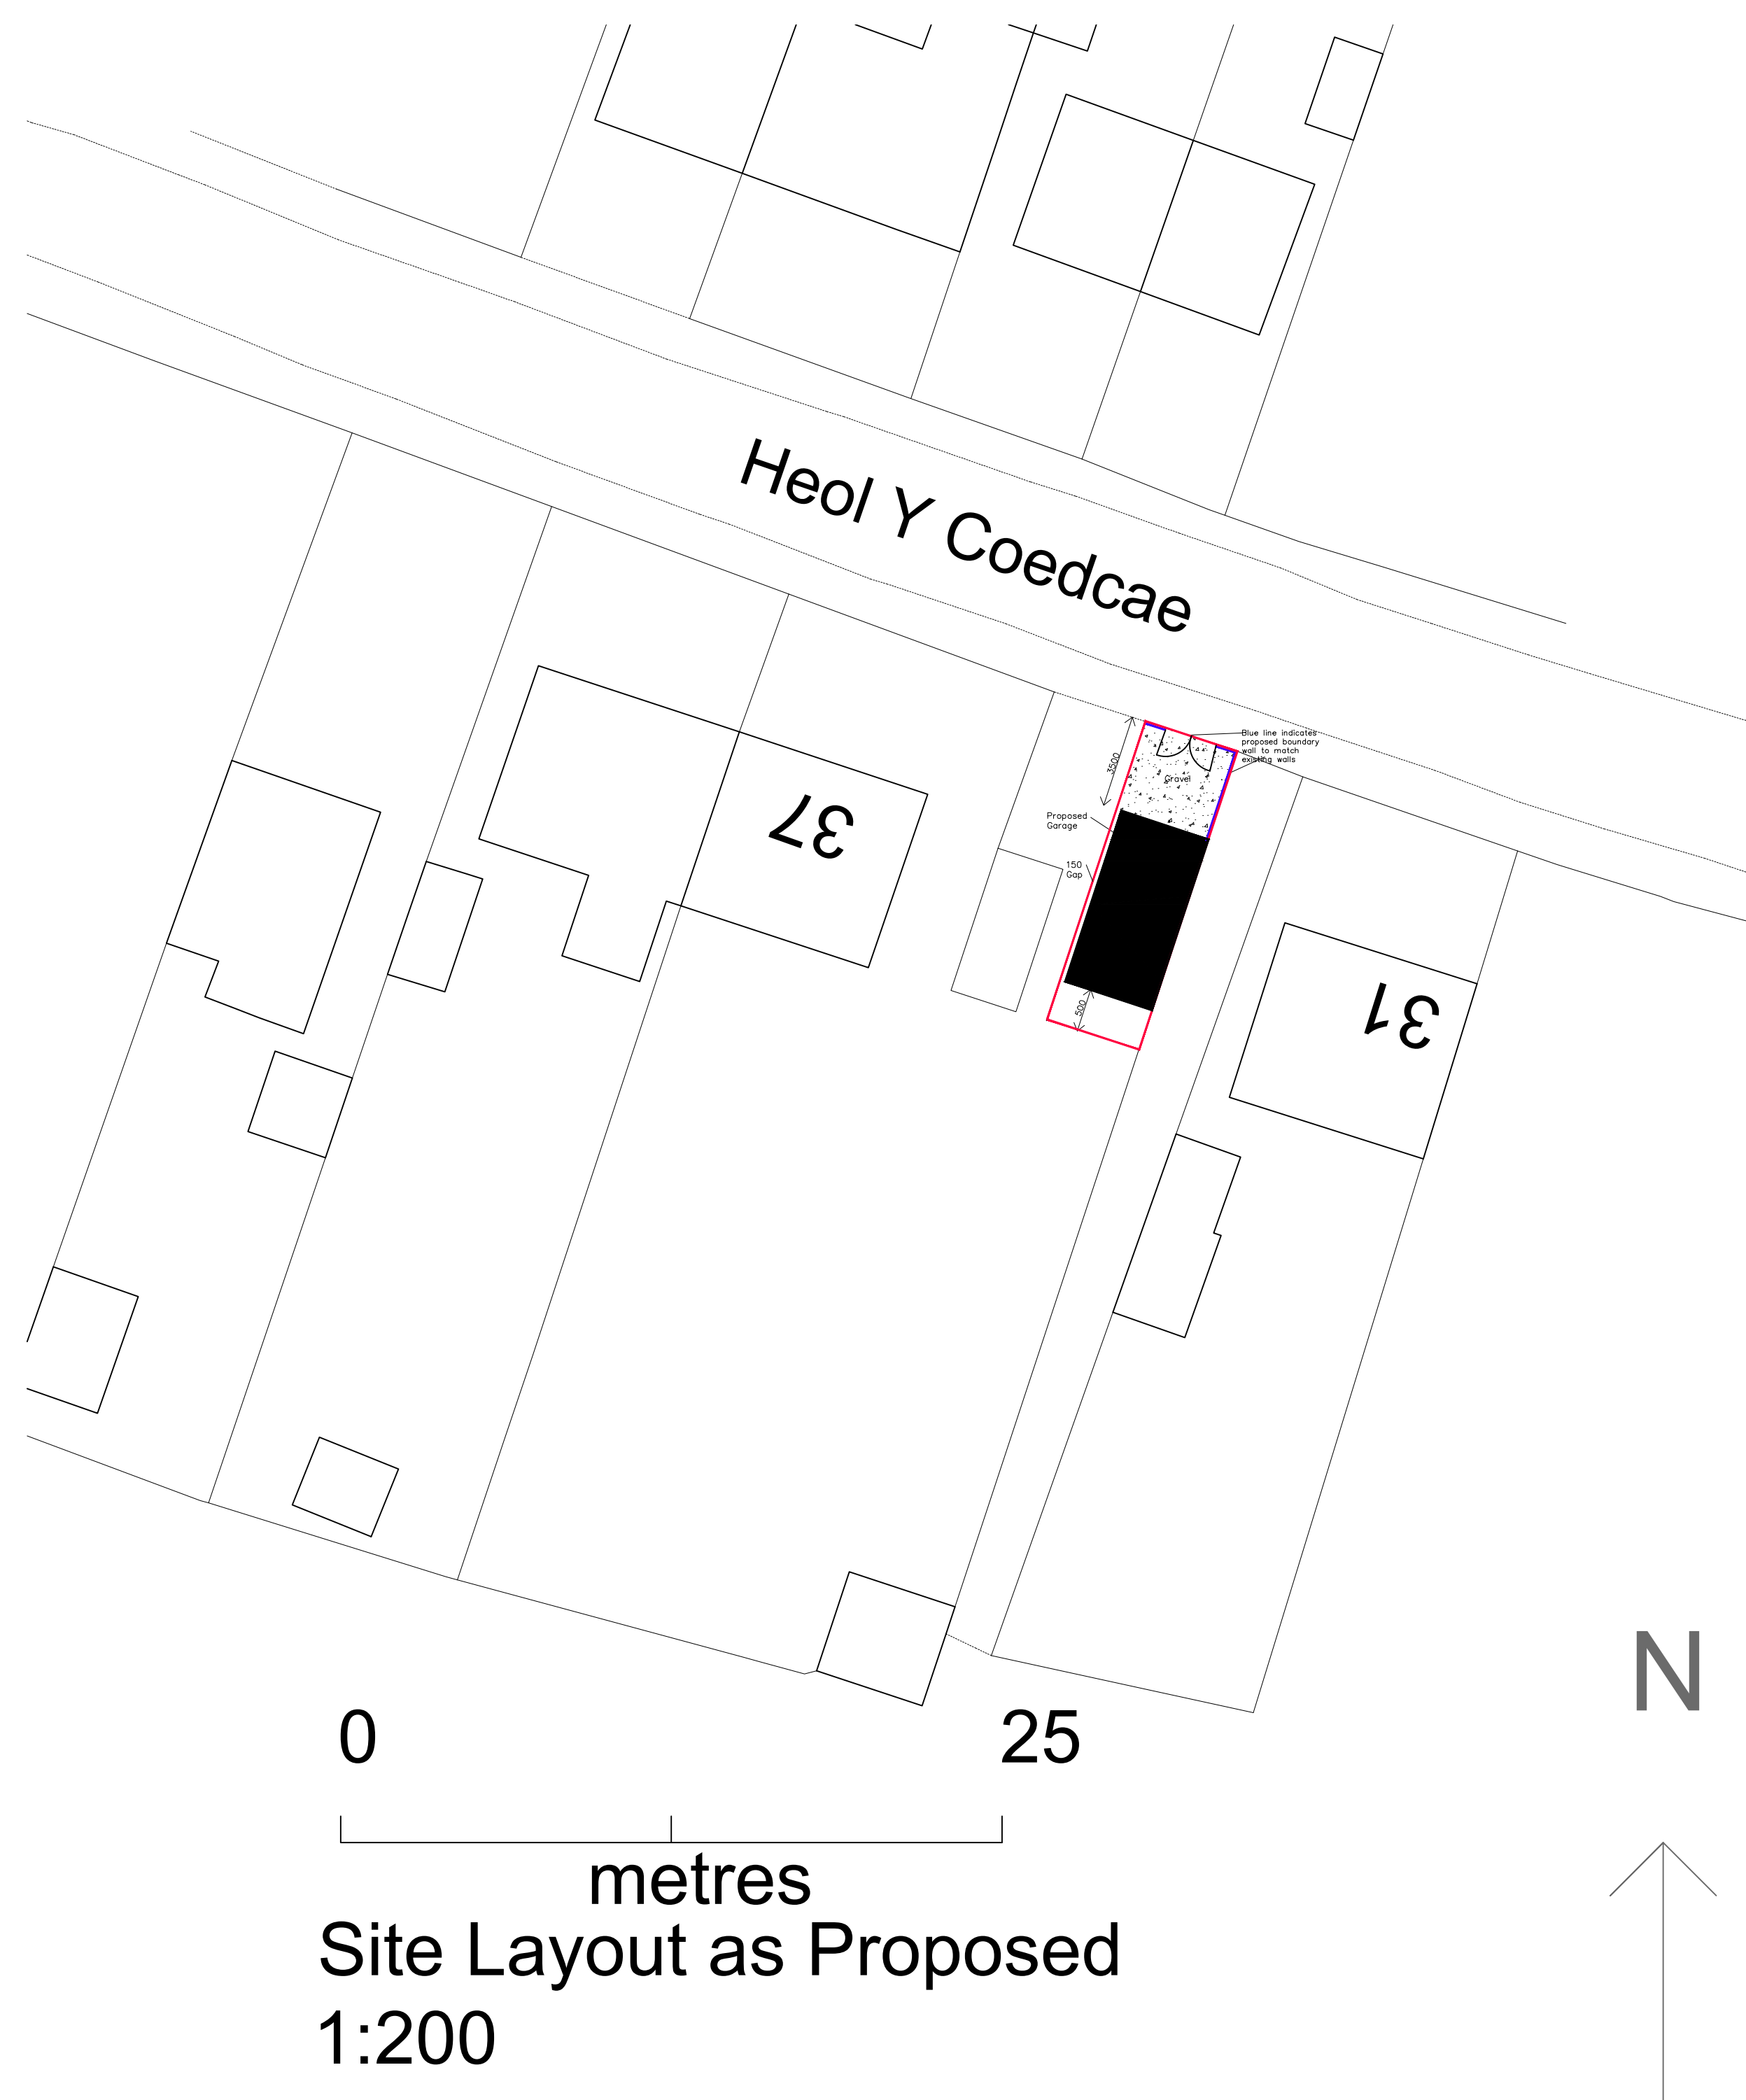
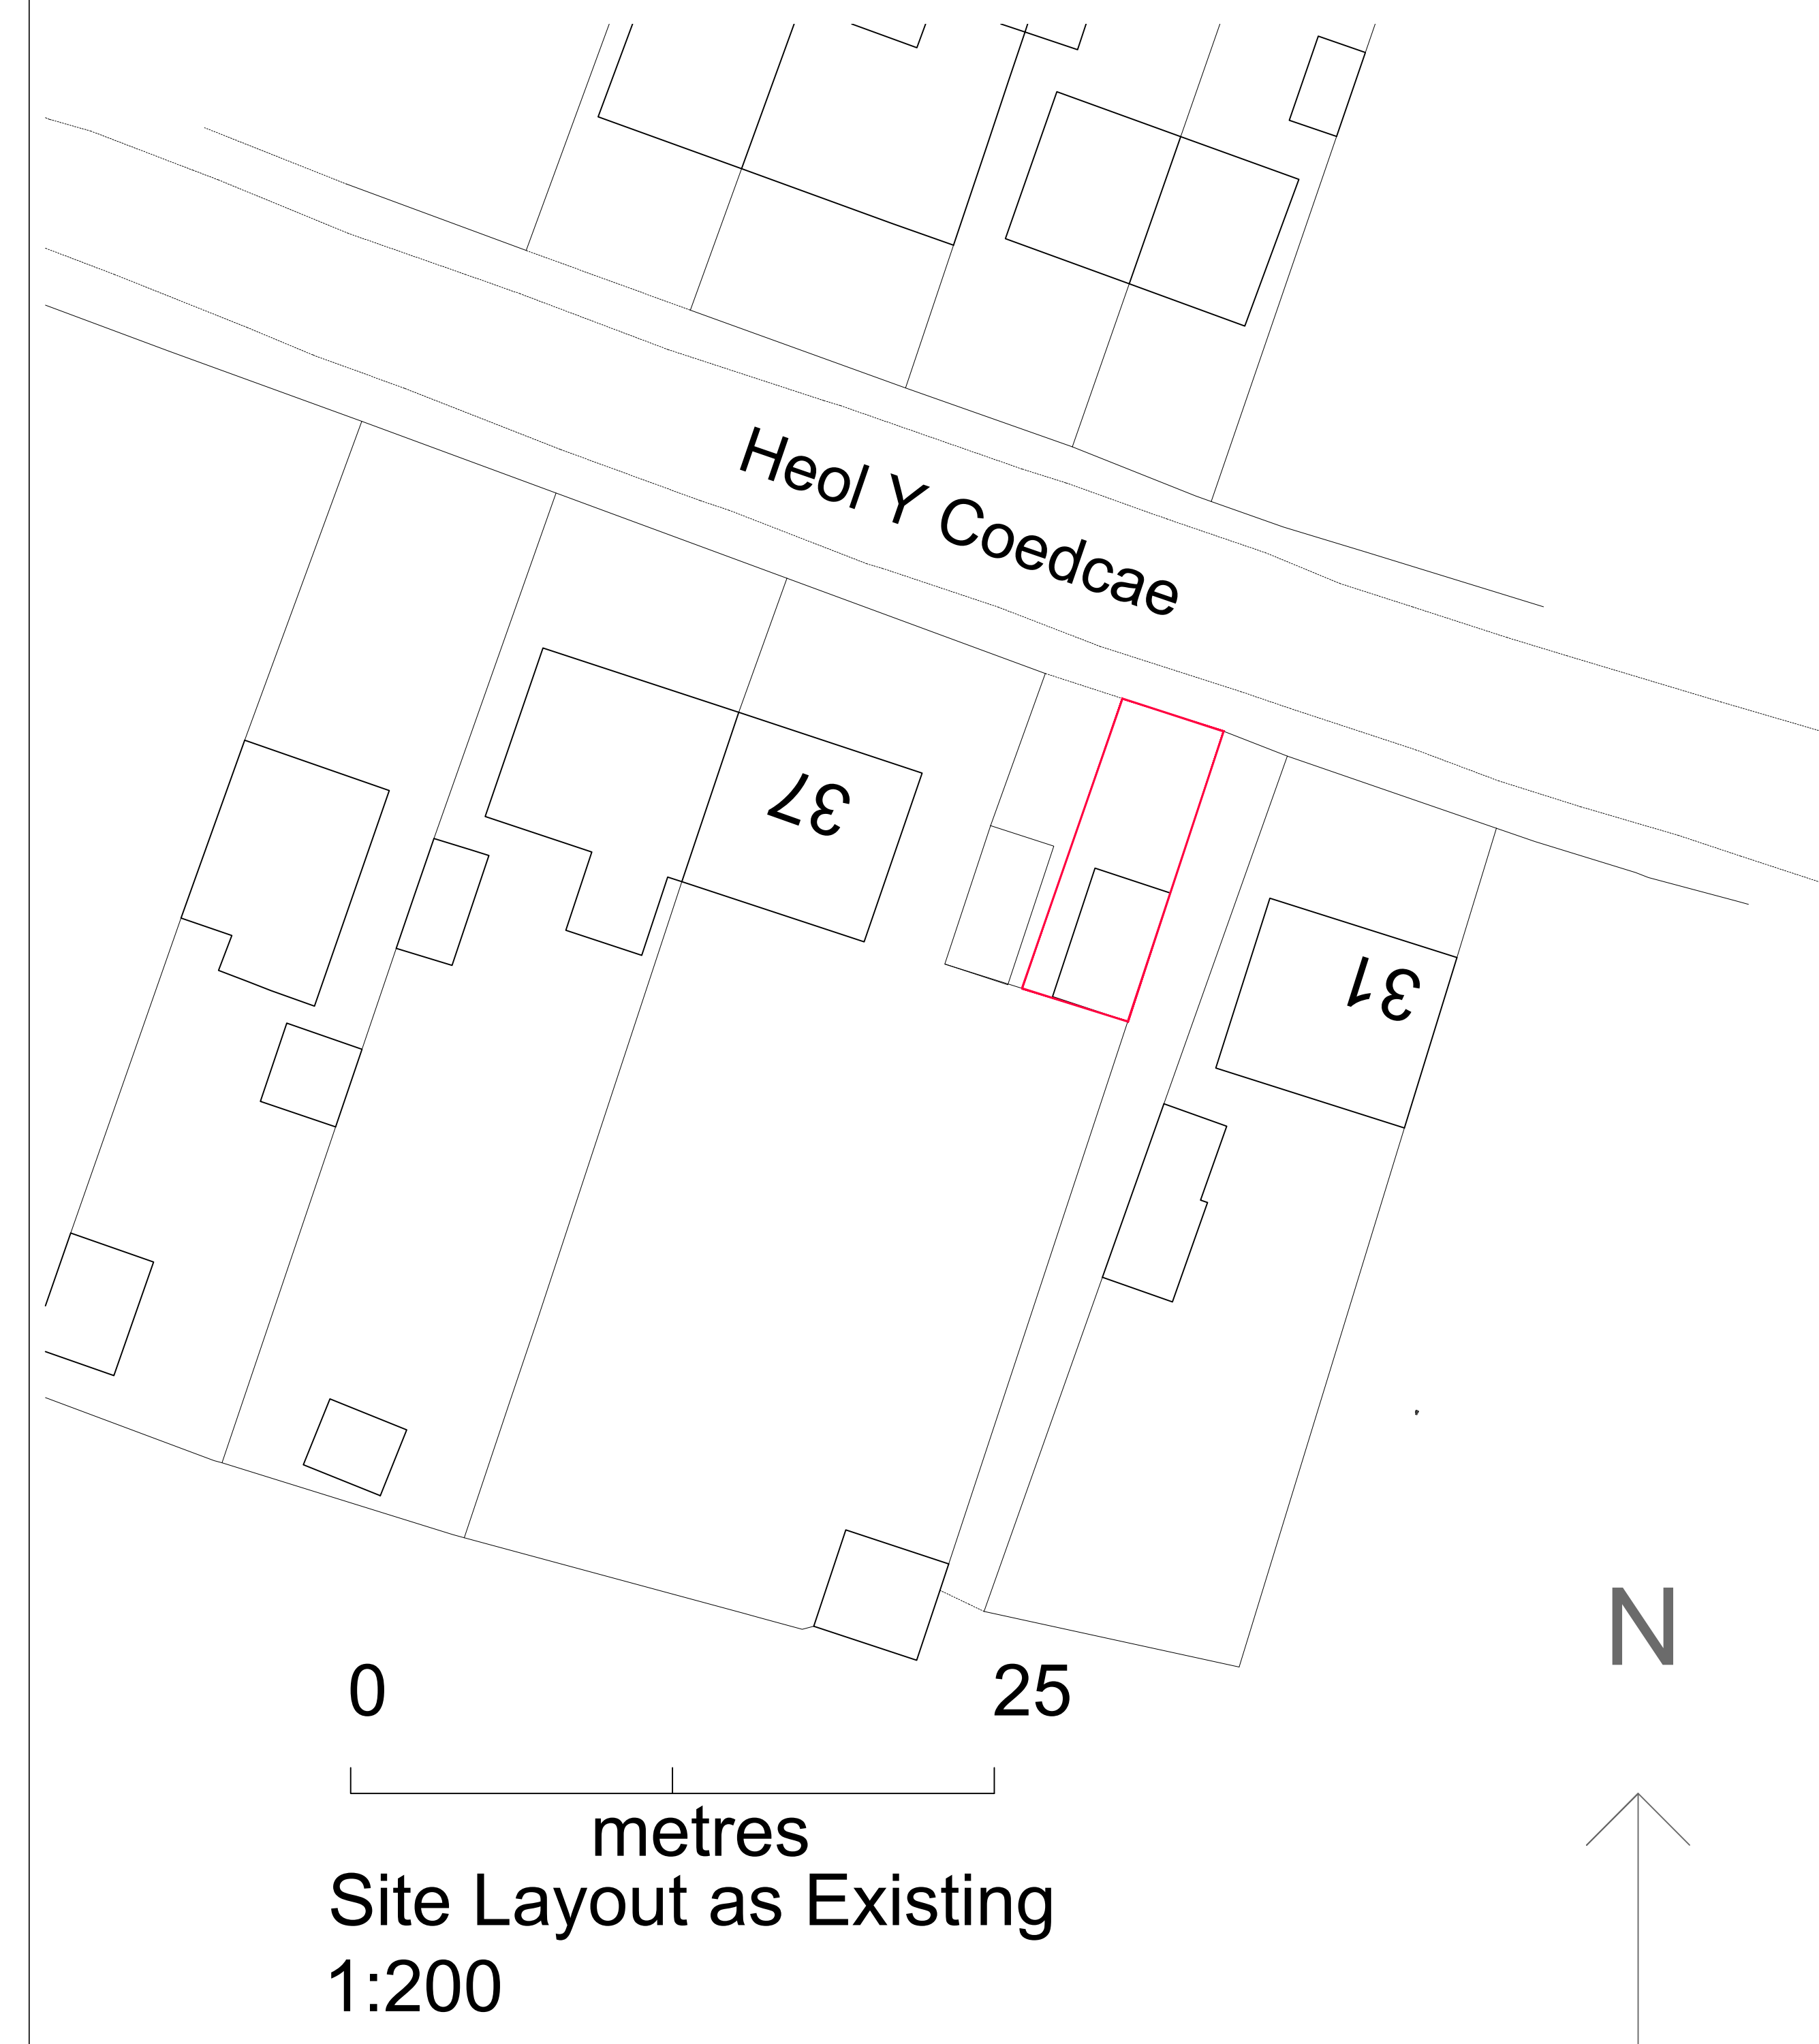


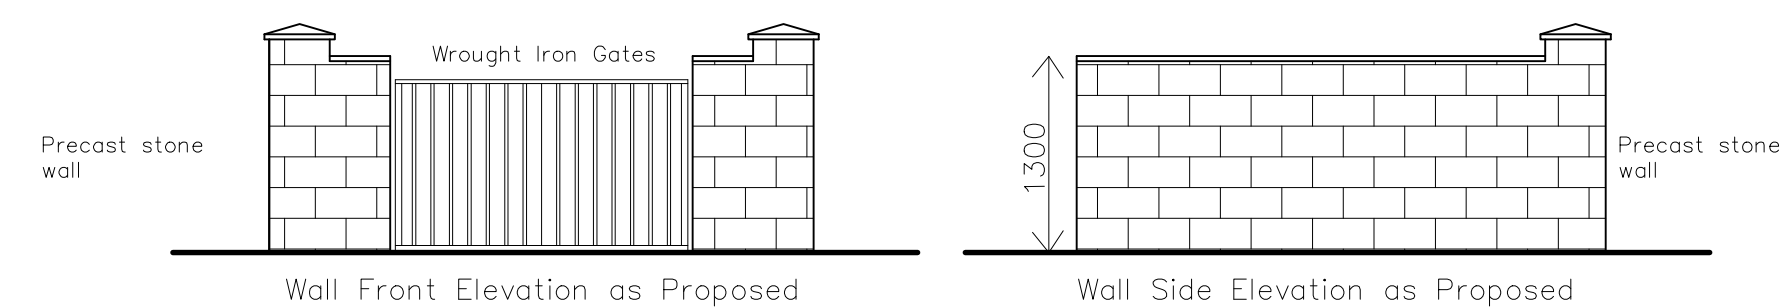

REV.	DATE	DESCRIPTION
Proposed Garage at Site on Heol Y Coedcae for Mr Pritchard SITE LAYOUTS AS EXISTING AND PROPOSED PLANNING DRAWING		
SCALE	1:200 1:50	DATE 05.04.26
DRAWN	JB	
REF.		
DRAWING NO.	2026/0037/0001	REV. A