


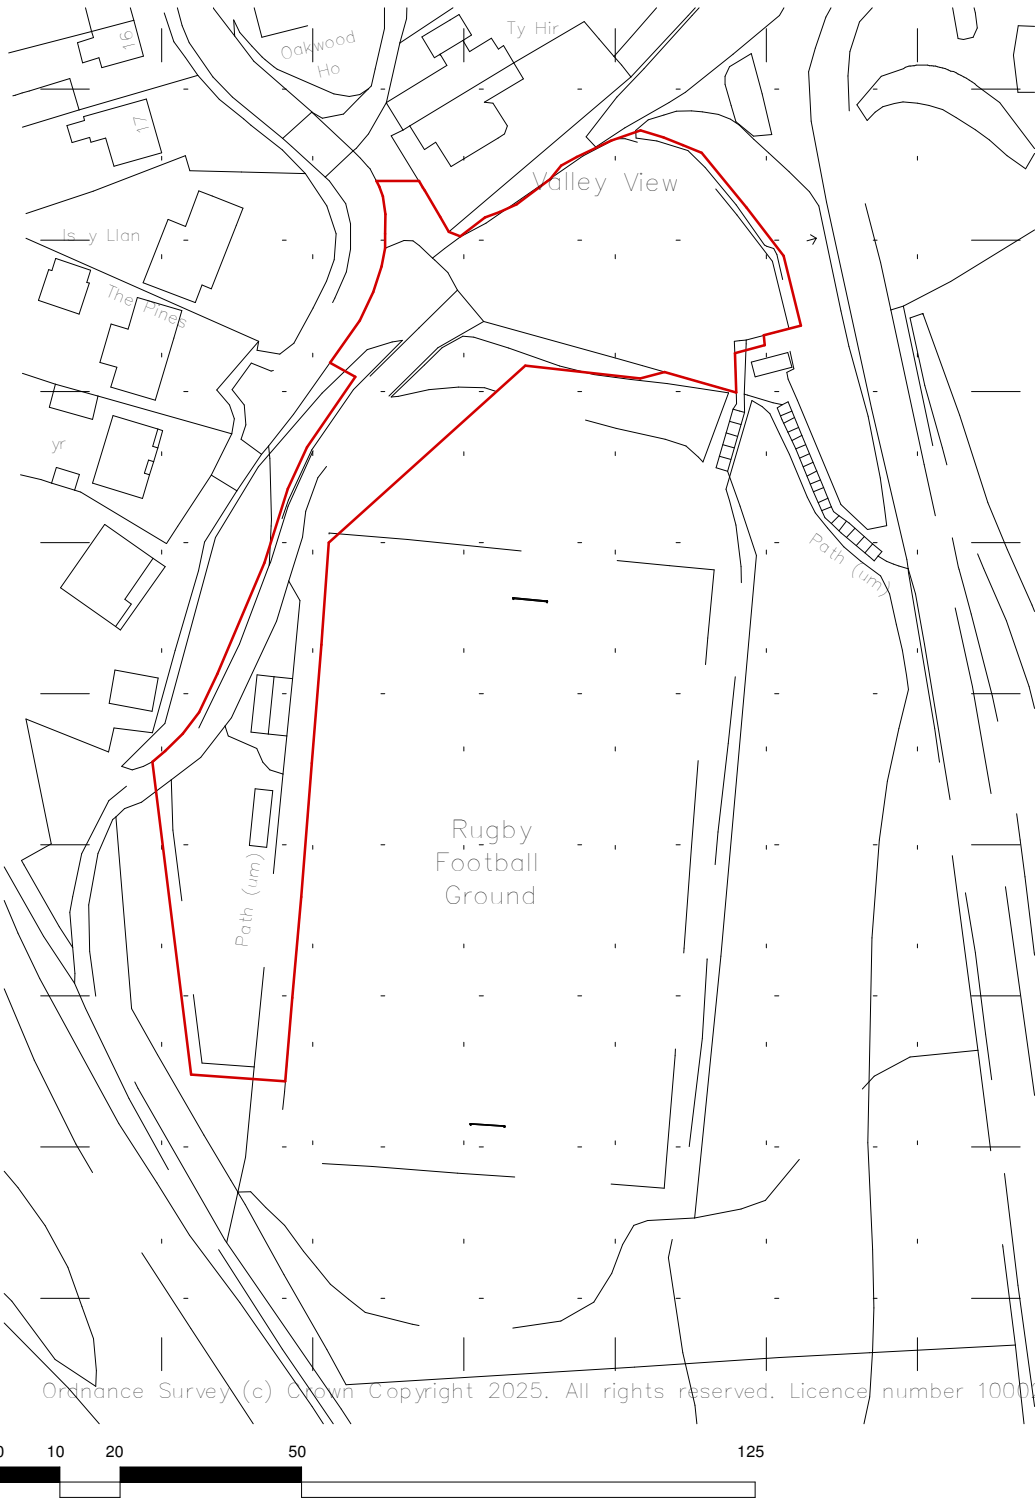

- Notes:
1. Drawings must not be scaled and any discrepancies must be reported immediately.
 2. The drawing is to be read in conjunction with all other relevant project drawings and schedules.
 3. Dimensions indicated are structural.
 4. Drawing must be printed in colour to ensure all elements are clearly identified.

P3	Red line boundary updated	DT	AL	26.03.26
P2	Red line boundary updated	DT	AL	23.03.26
P1	Preliminary issue	DT	AL	07.08.25
Rev.	Description	Drawn	Check	Date

PRELIMINARY

pentan
architects

22 Cathedral Road
Cardiff CF11 9LJ
t. 029 2030 9010
info@pentan.co.uk

Project
Pontrhydyfen Rugby Club

Client
Pontrhydyfen RFC

Drawing Title
Site Location Plan

Job no.	Org.	Zone	Level	Type	Role	Description	Status	Rev.
4206	PEN	ZZ	ZZ	DR	A	1000	S0	P3

Scale
As indicated @ A4

Date
Aug '25

NOTES: Do not scale. All dimensions are in millimetres unless stated otherwise