
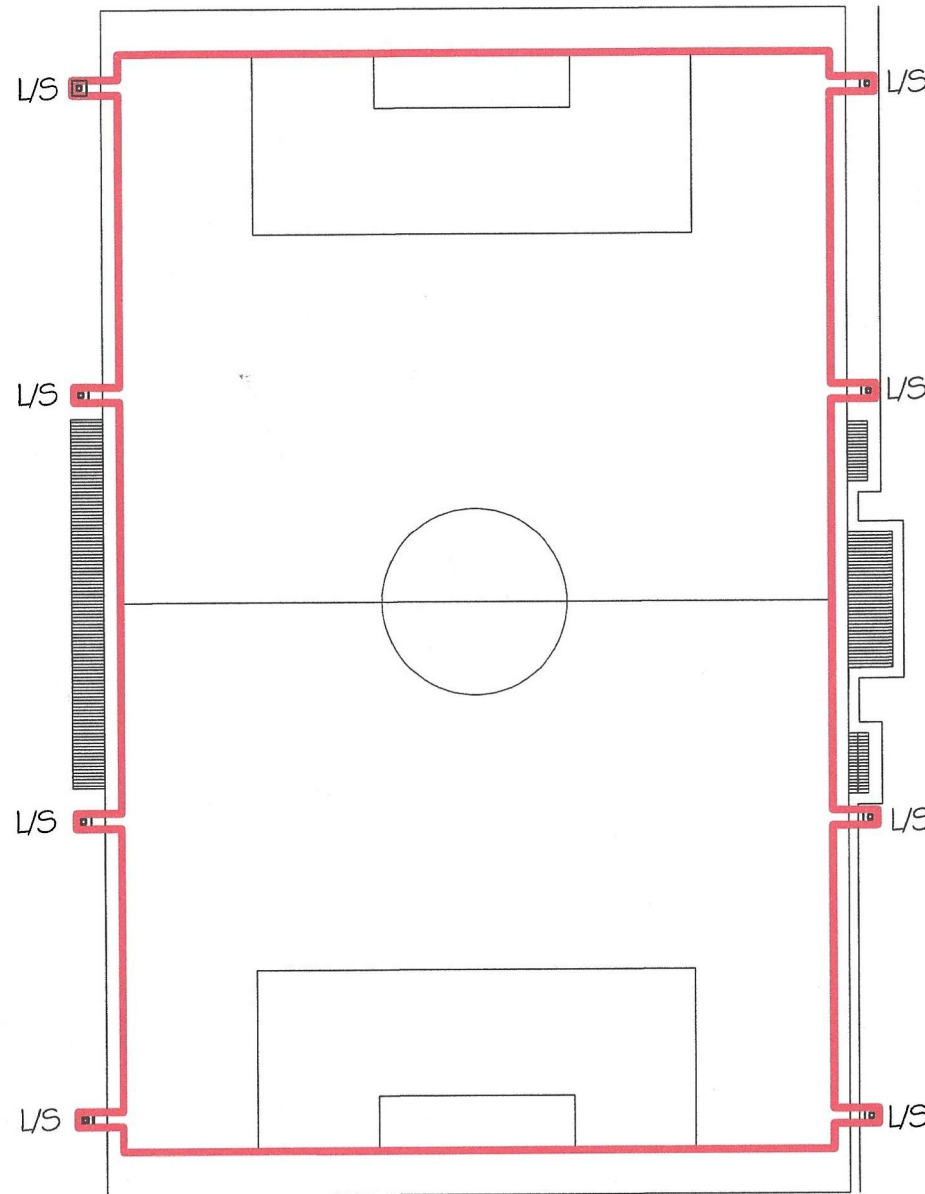


PITCH AREA 650m²

AREA AT BASES OF
LIGHTING STANCHIONS
8 NO @ 6m² 48m²

TOTAL AREA 698m²

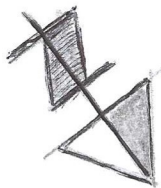

FOOTBALL PITCH WITH FLOODLIGHT STANCHIONS

PETER JONES
TALBOT DESIGN SERVICES
mobile: 0781 7538014
email: jonespeter177@gmail.com

project title
Trefelin Boys and Girls Club
Proposed New West Grandstand
and Gantry to the East Stand

drawing title
UPGRADE OF FLOODLIGHTS
pitch plan with stanchions

date April 2026 scale 1:500
drawing No TBGC - NG 07