




Reproduced from an Ordnance Survey map with the permission of the
Controller of Her Majesty's Stationary Office.
©Crown Copyright. All rights reserved.

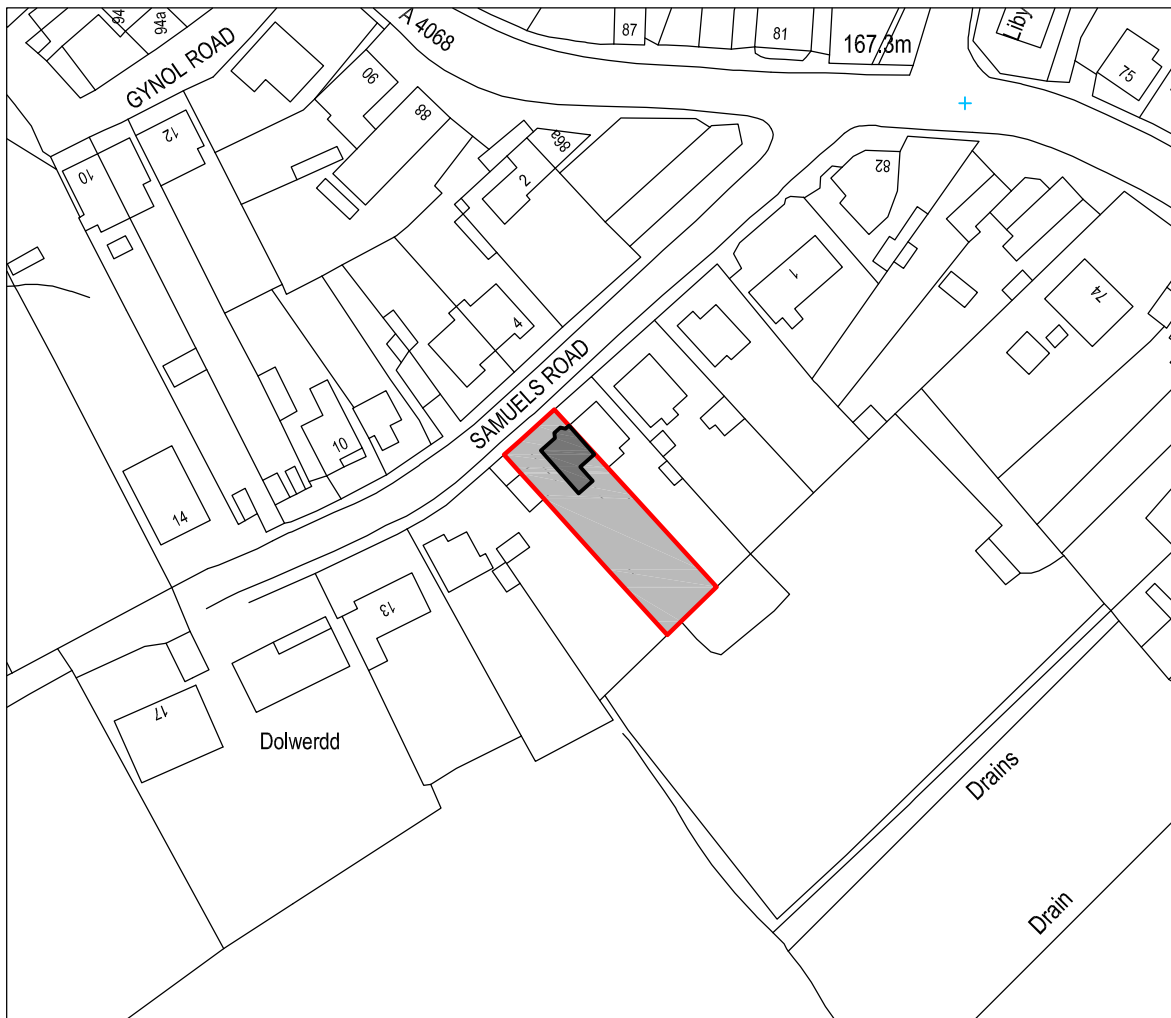

SITE LOCATION PLAN
Scale 1:1250

 Cwm Planning & Design Ltd. (Civil, Structural & Architectural)	Client: 9 Samuels Road Cwmllynfell SA9 2GT	Project Title: PROPOSED FRONT PORCH	General Notes: 1. Do not scale from this drawing, take figured dimensions only. 2. Dimensions are in millimeters unless otherwise stated.	Drawing Title: SITE LOCATION PLAN
			Drawing Issue: PLANNING	Drawing No: CPD-001 Revision:
				Date: 24-03-2026 Revised:
				Scale(s): 1:1250 Paper Size: A4