

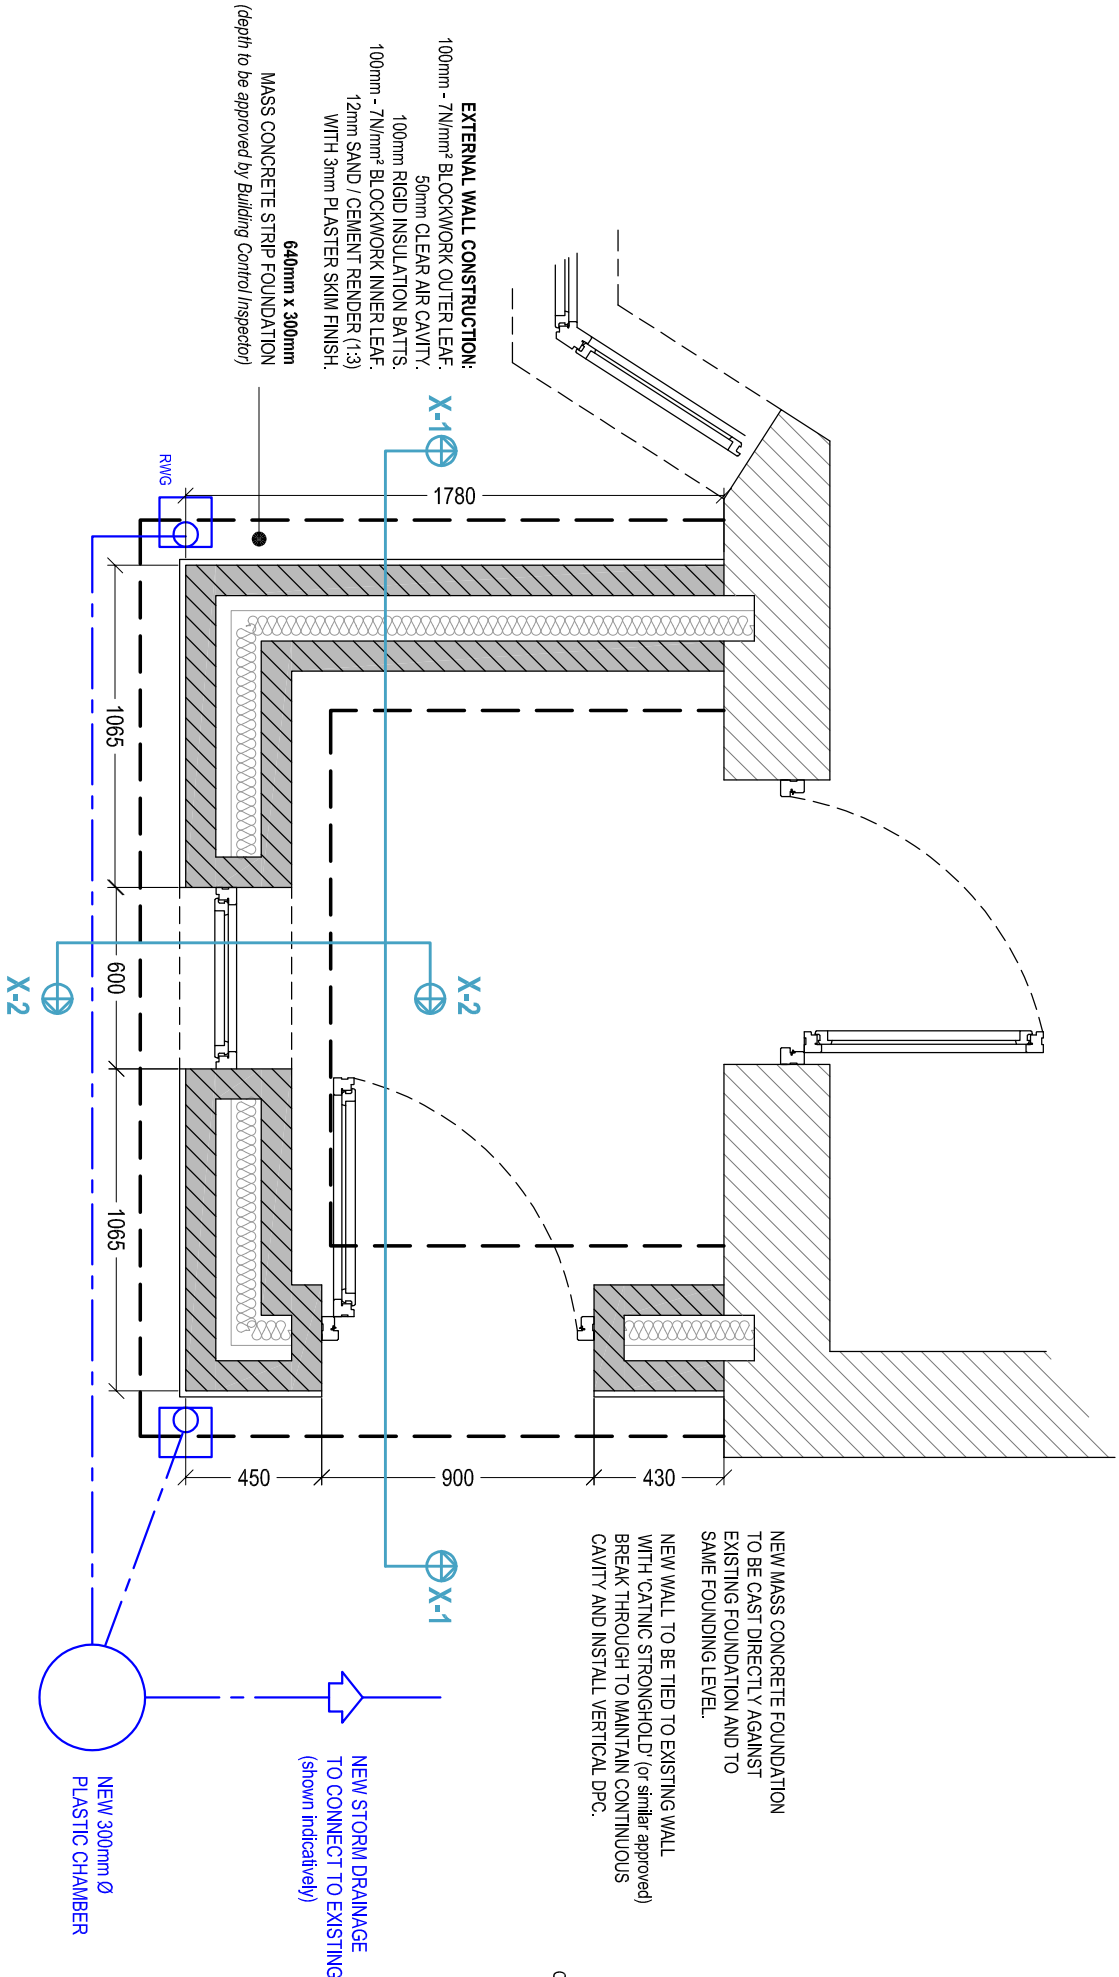
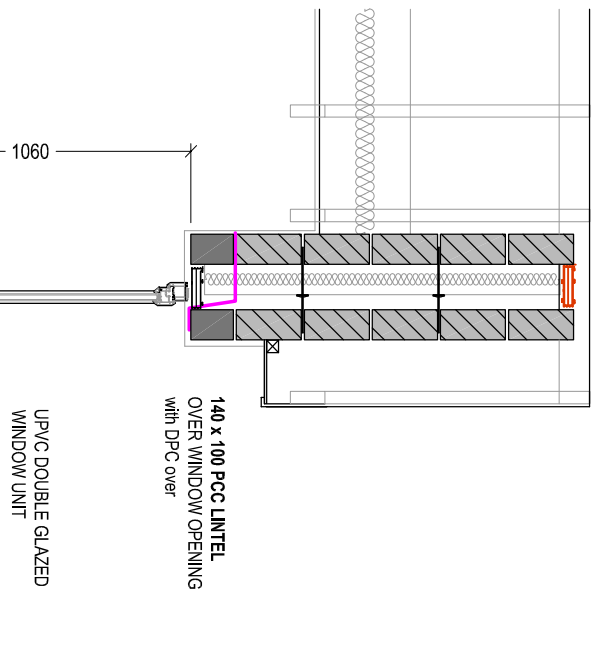


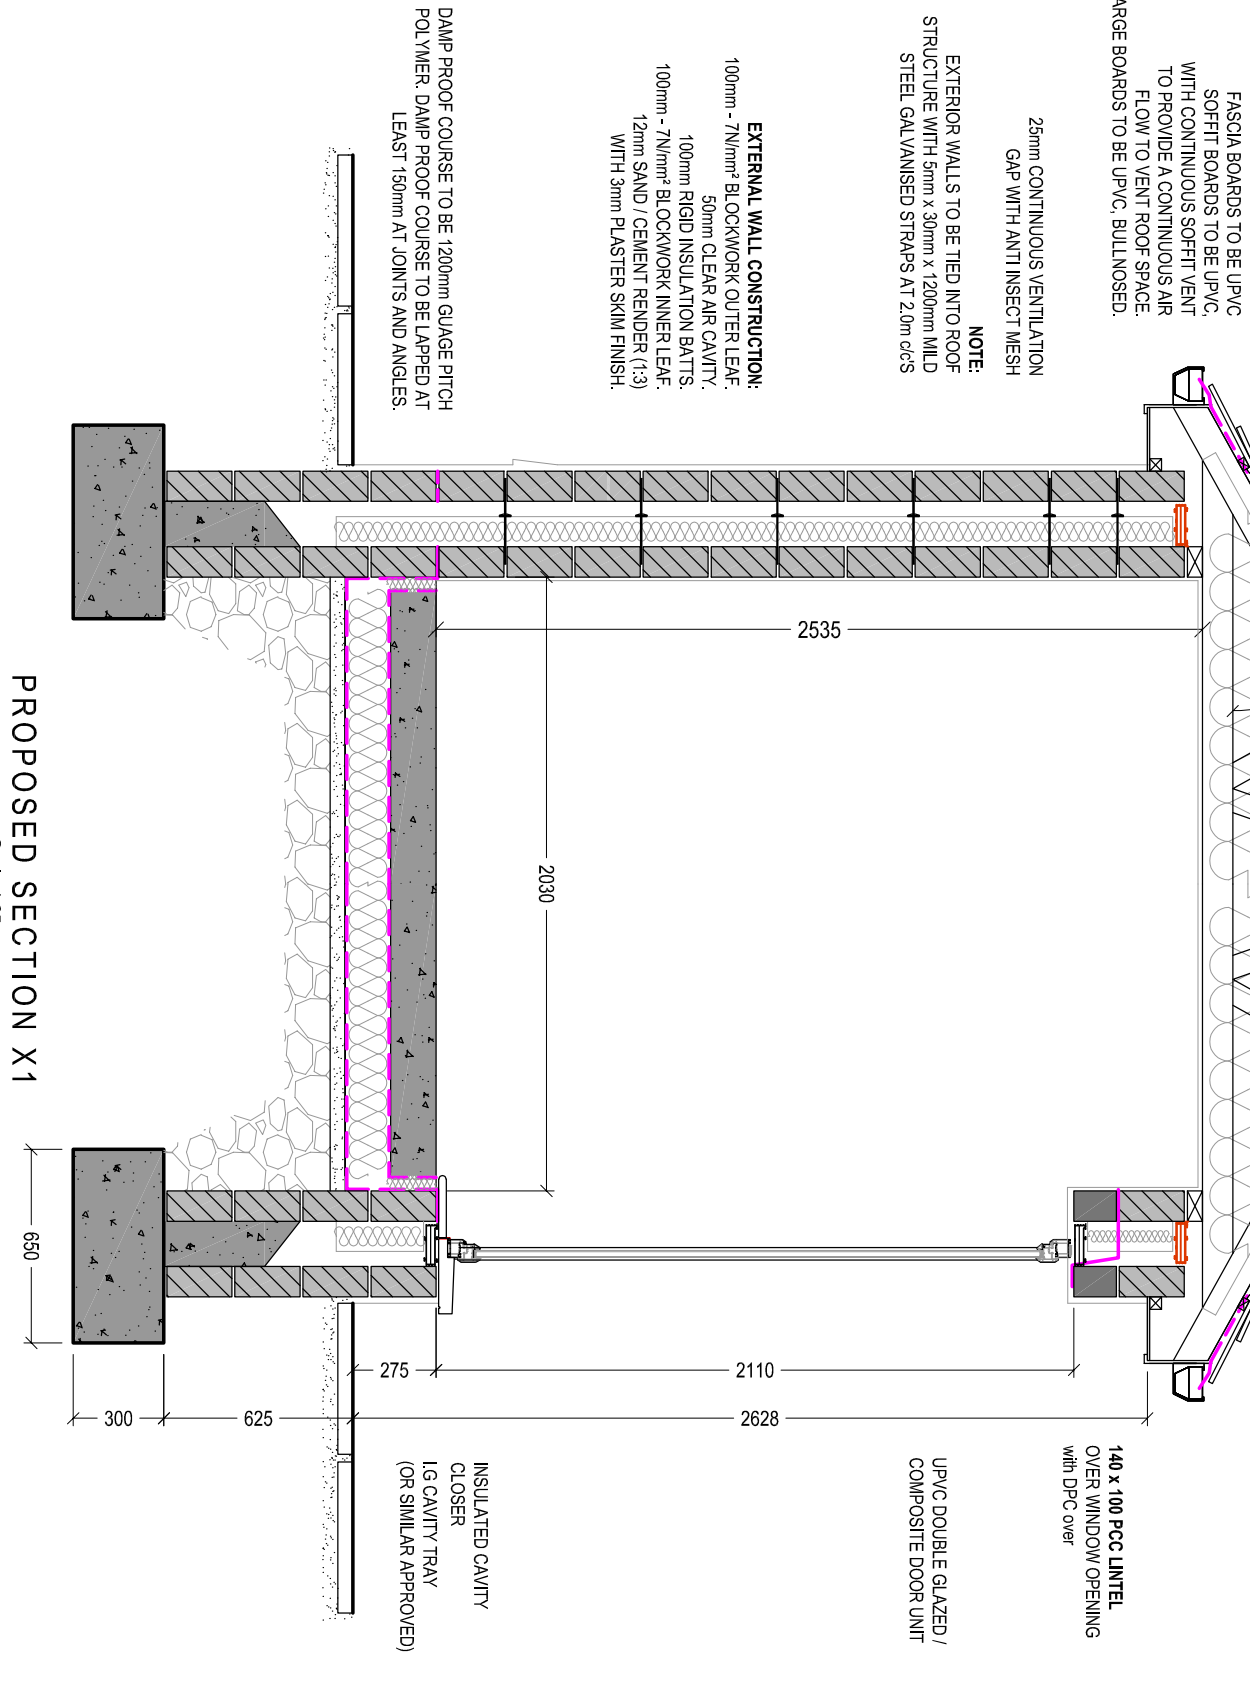

PROPOSED PLAN
Scale 1:25

FOUNDATION / SLAB DETAIL
Scale 1:25

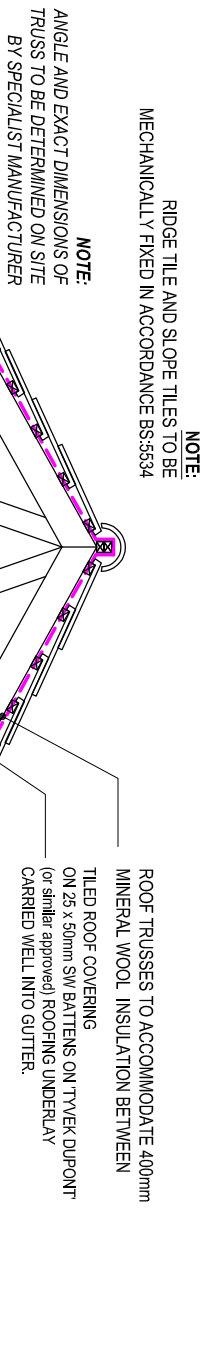

PROPOSED SECTION X2
Scale 1:25

Client:	9 Samuels Road Cwmlynnfell SA9 2GT		
Project Title:	PROPOSED FRONT PORCH		
General Notes:	1. Do not scale from this drawing, take figured dimensions only. 2. Dimensions are in millimetres unless otherwise stated.		
Drawing Issue:			

PLANNING			
Drawing Title:	PROPOSED DETAILS		
Drawing No:	CPD-005	Rev/Issue:	
Date:	24-03-2026	Rev/Issue:	
Scale(s):	1:25	Paper Size:	A2