




rev.	date	description
------	------	-------------

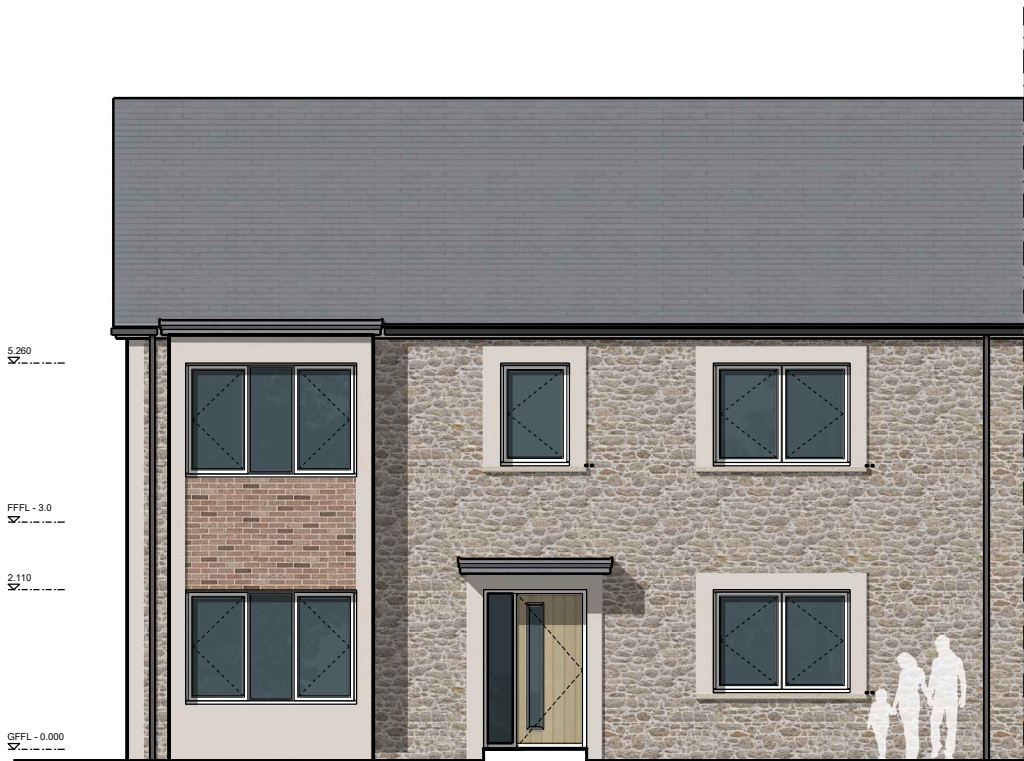

ELEVATION A - FRONT

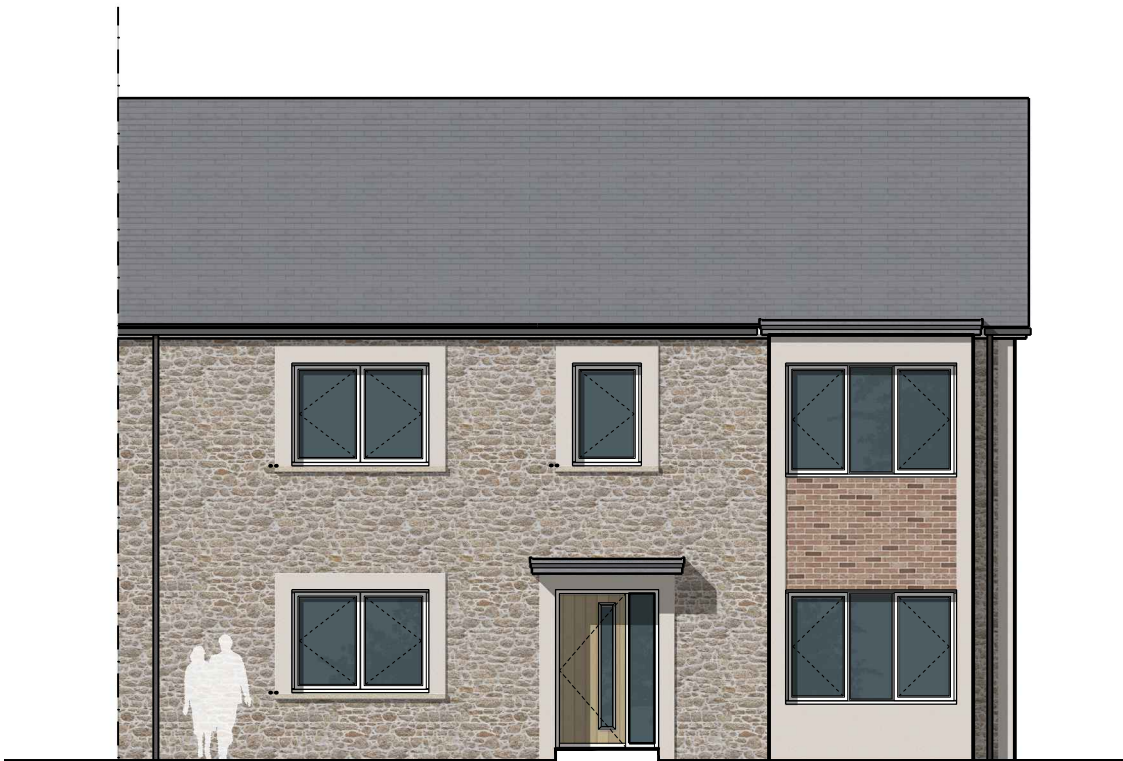

ELEVATION B - FRONT

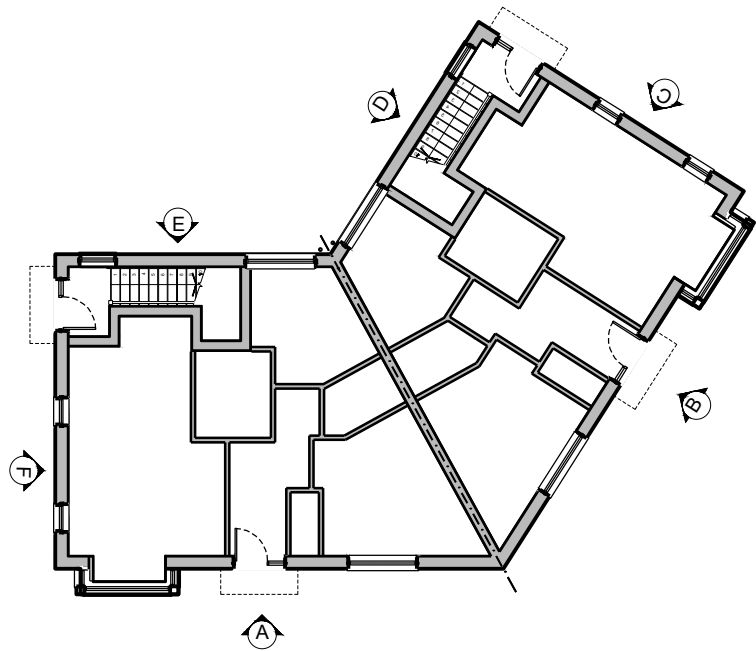

ELEVATION KEY



ELEVATION C - SIDE





ELEVATION D - REAR



ELEVATION E - REAR



ELEVATION F - SIDE

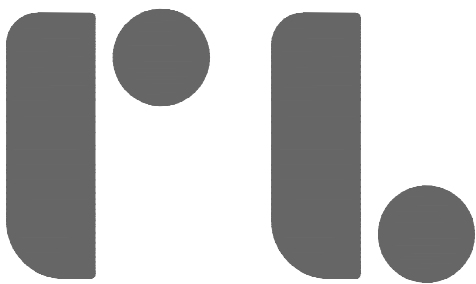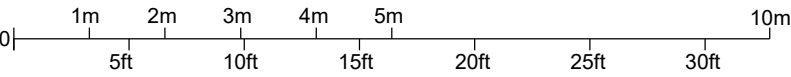

Roberts Limbrick

project

Residential Development
Devonshire Place
Port Talbot

client

Linc Cymru

drawing

2B3P Walk-Up Apartments
Elevations
Type 2 (Corner)

status

PLANNING

ROBERTS LIMBRICK LTD

The Carriage Building, Bruton Way,
Gloucester, GL1 1DG ☐
The Estates Office, 25 - 26 Gold Tops,
Newport, NP20 4PG ☐
T. 03333 405 500
mail@robertslimbrick.com
www.robertslimbrick.com

Registered Office : England No. 06658029

scale 1:100 @ A2

date MAY 2022 author ep

project	drg no.	rev.
10429 PL33	-	-