


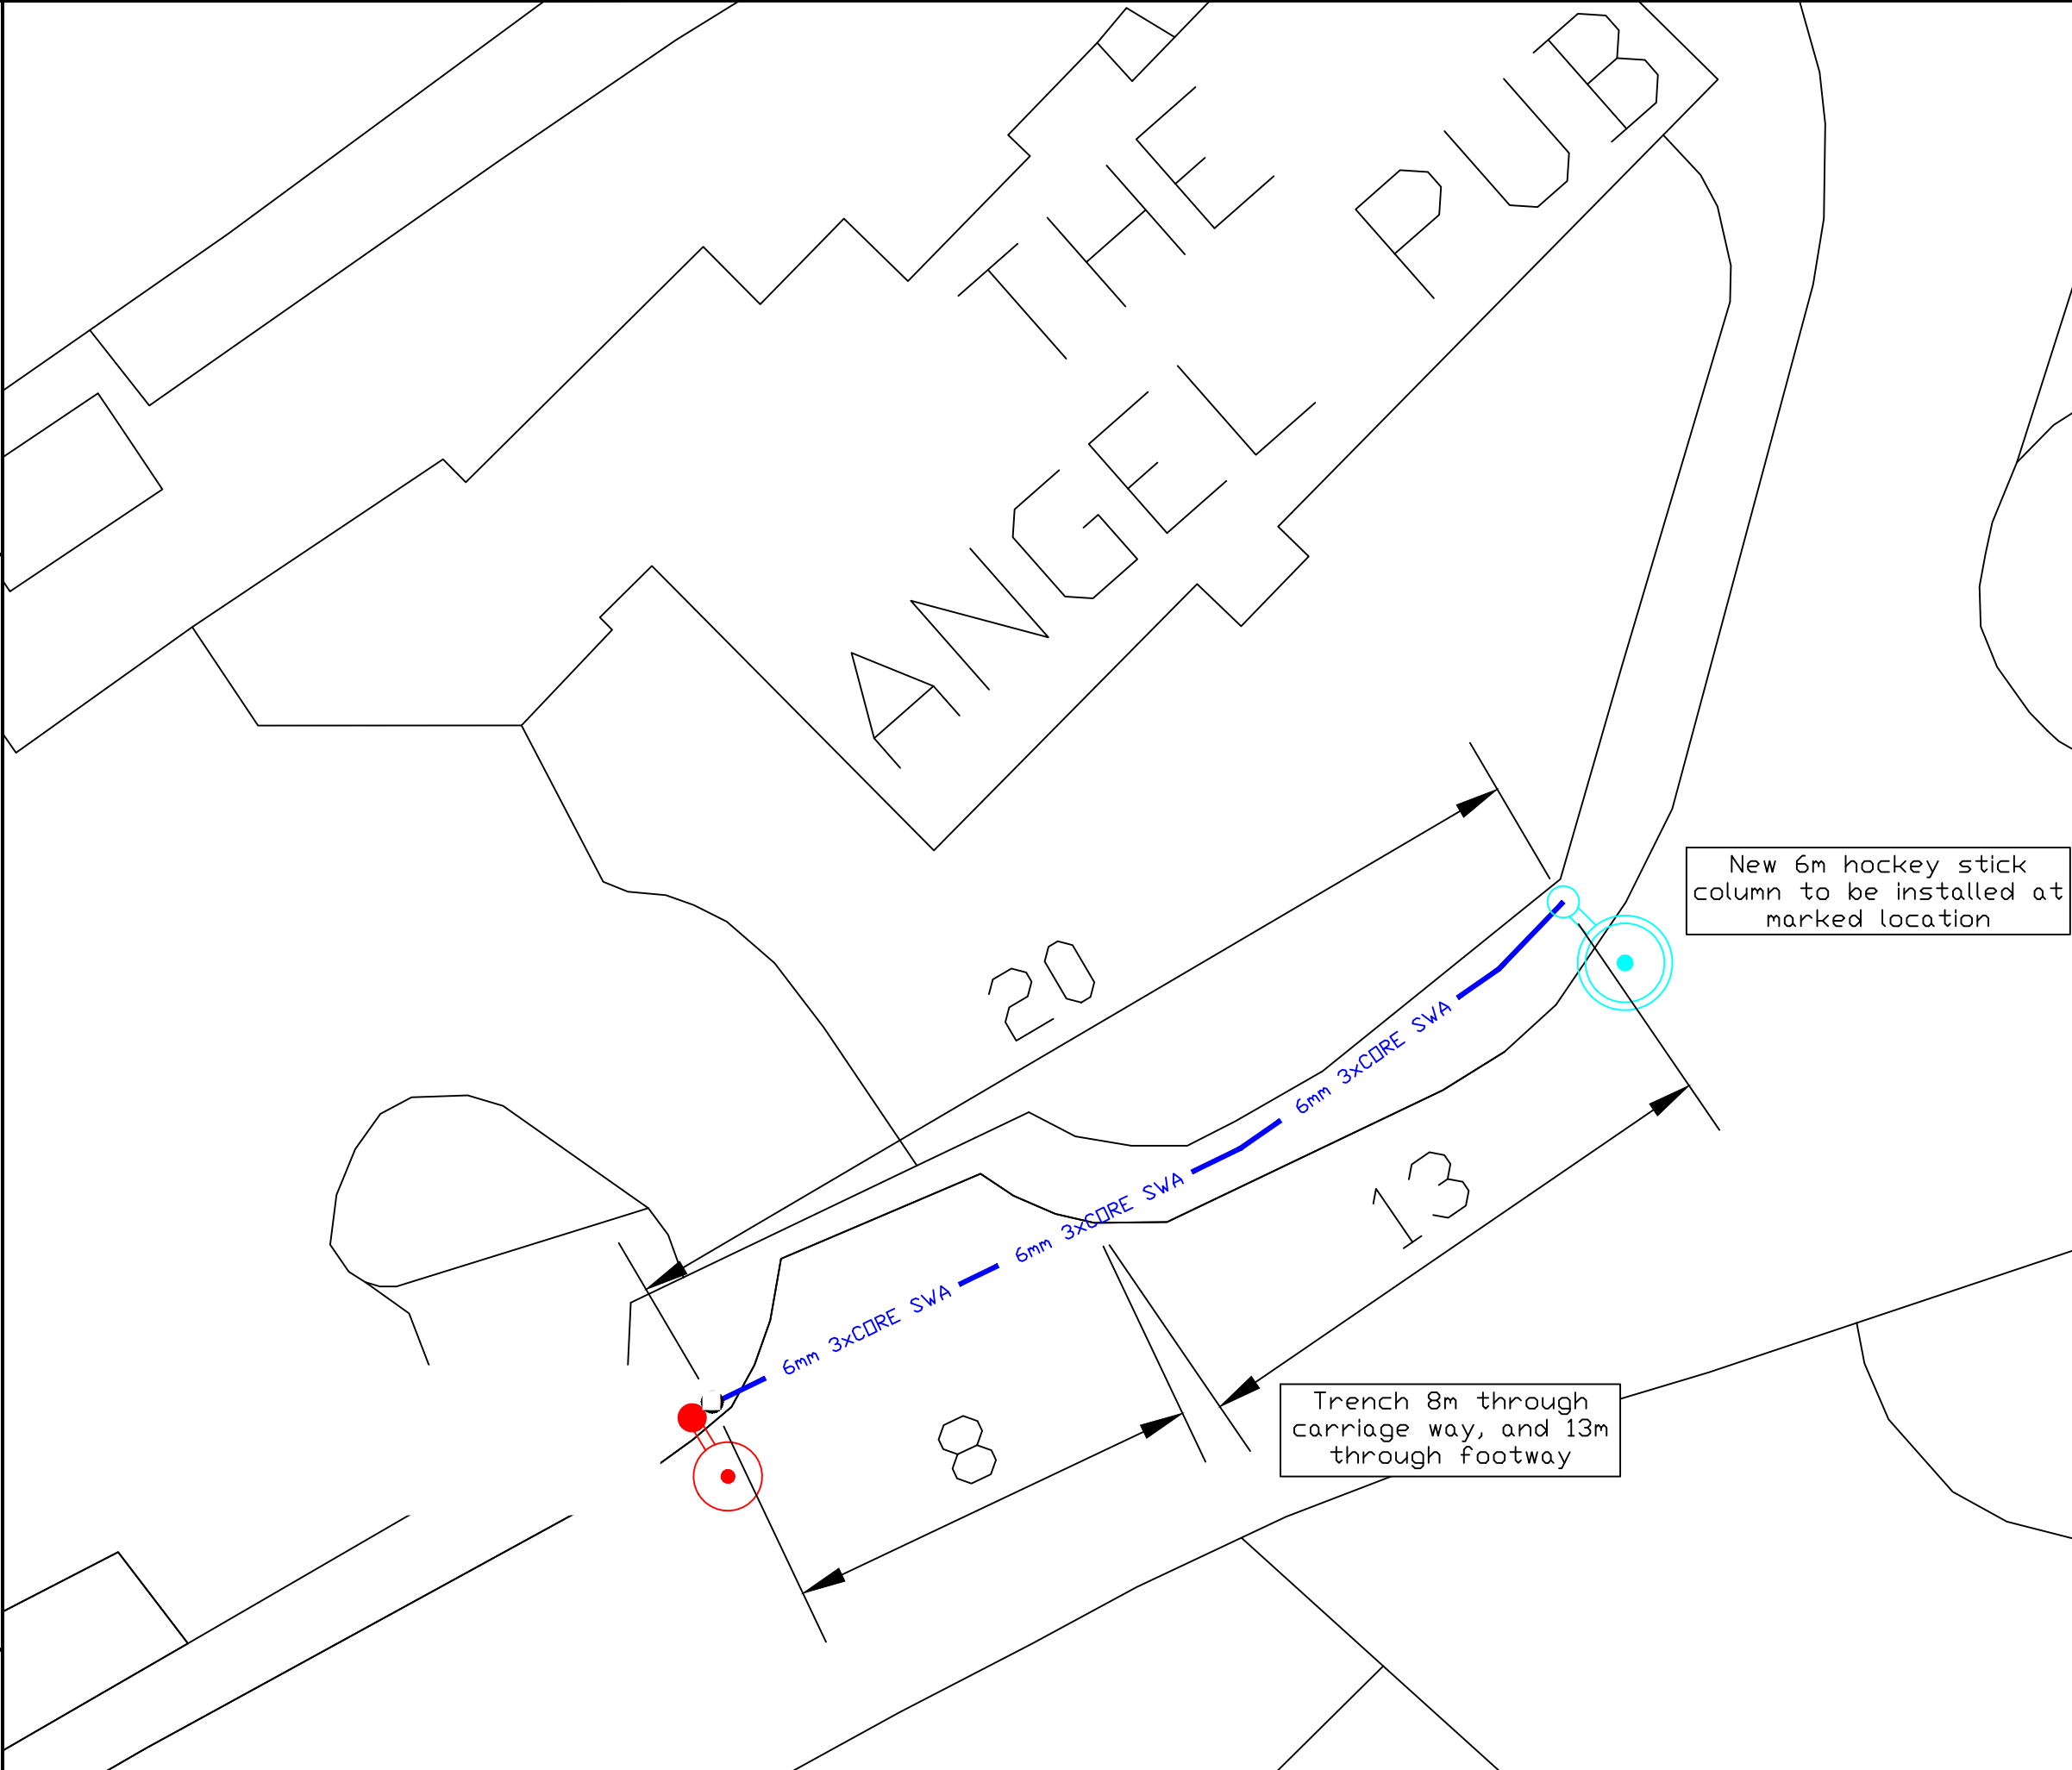

NOTES

A3

1 THIS IS A C.A.D. DRAWING AND SHOULD NOT BE AMENDED BY HAND.

2 All dimensions in millimetres unless otherwise stated.



EXISTING DNO-WP WITH NPT PL LANTERN ON BRACKET ARM



PROPOSED 6M HOCKEY STICK COLUMN WITH BTYPE LANTERN INSTALLED



6mm2 3xCORE SWA COPPER CABLE TO BE INSTALLED IN ORANGE PL DUCTING

PLEASE INSTALL MINI PILLAR AT BASE OF DNO-WP AND 6M HOCKEY STICK COLUMN WITH BTYPE LANTERN AT MARKED LOCATION. INSTALL DNO CABLE DROP FROM DNO-WP TO MINI PILLAR AND TRENCH 20M FROM MINI PILLAR TO 6M COLUMN, LAY 24M OF 6mm2 3xCORE SWA COPPER CABLE IN ORANGE PL DUCTING AND REINSTATE AREAS

Rev	Details	Dr	Ch	Ap	Date
Client					
NEATH PORT TALBOT COUNTY BOROUGH COUNCIL					
G:\SPF Directory\CAD\Logos\nptcbc_rect_cnyk AAI.jpg					
ENGINEERING AND TRANSPORT					
NICOLA PEARCE DIRECTOR OF ENVIRONMENT AND REGENERATION THE QUAYS, BRUNEL WAY BAGLAN ENERGY PARK NEATH SA11 2GG					
Project					
SGWD GLADYS COLUMN INSTALLATION PONTNEATHVAUGH ROAD PONTNEATHVAUGHN SA11 5NR					
File No. FILE-NO		Financial Code No.		Financial Code No.	
Drawn	MA	Checked	AW	Approved	NC
Date	24/04/26	Date	24/04/26	Date	24/04/26
Scales		SCALES			
Drawing No.		DRG.NO			REV