



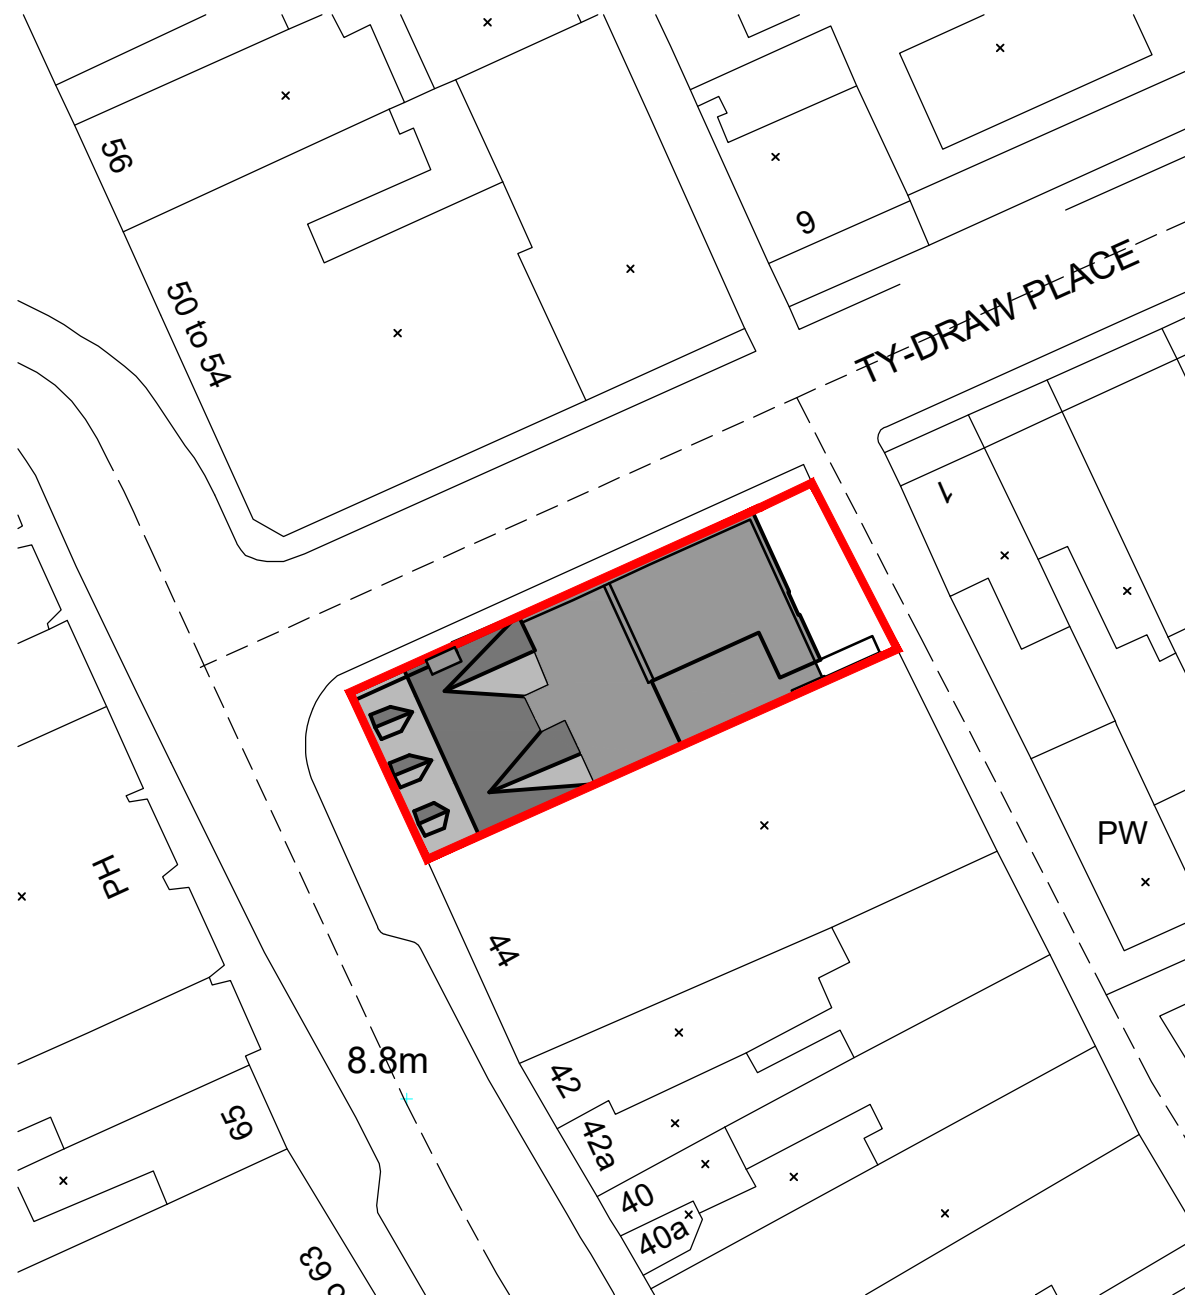

EXISTING BLOCK PLAN

Scale 1:500

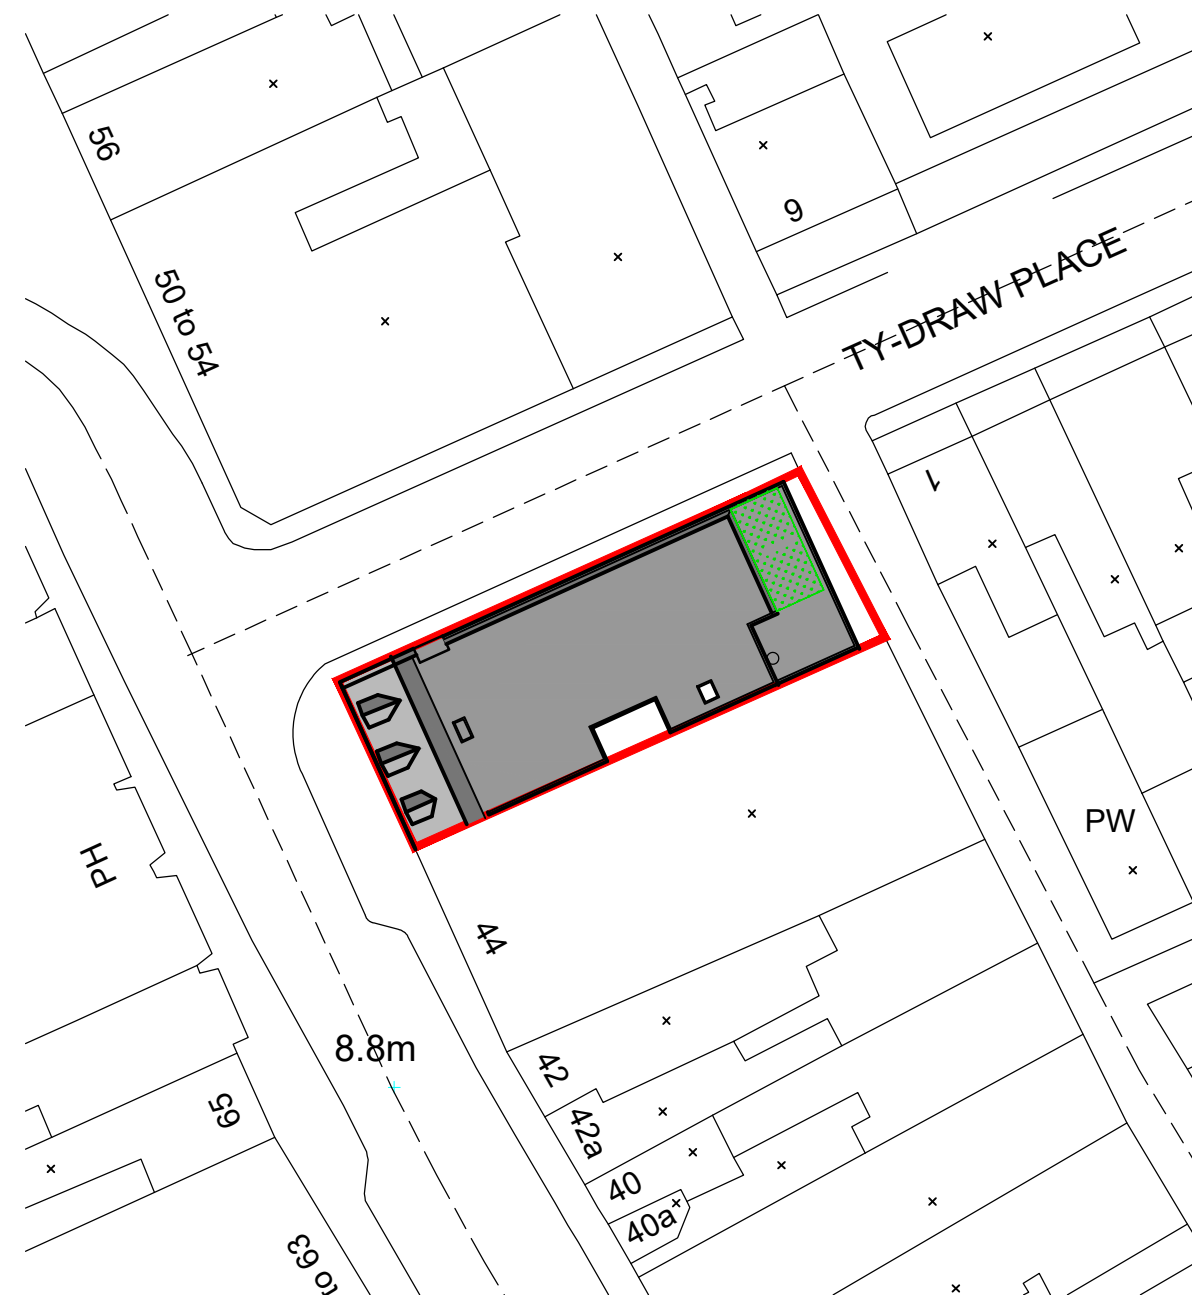

PROPOSED BLOCK PLAN

Scale 1:500



NOTES	REVISIONS	PROJECT NAME	DRAWING TITLE	DETAILS
	A GREEN ROOF ADDED 03.26	PROPOSED RE-DEVELOPMNT OF FORMER BANK, STATION ROAD PORT TALBOT	BLOCK PLANS	Job No. 2404 Drawing No. 17 Revision A Scale 1:500 Date FEB 26