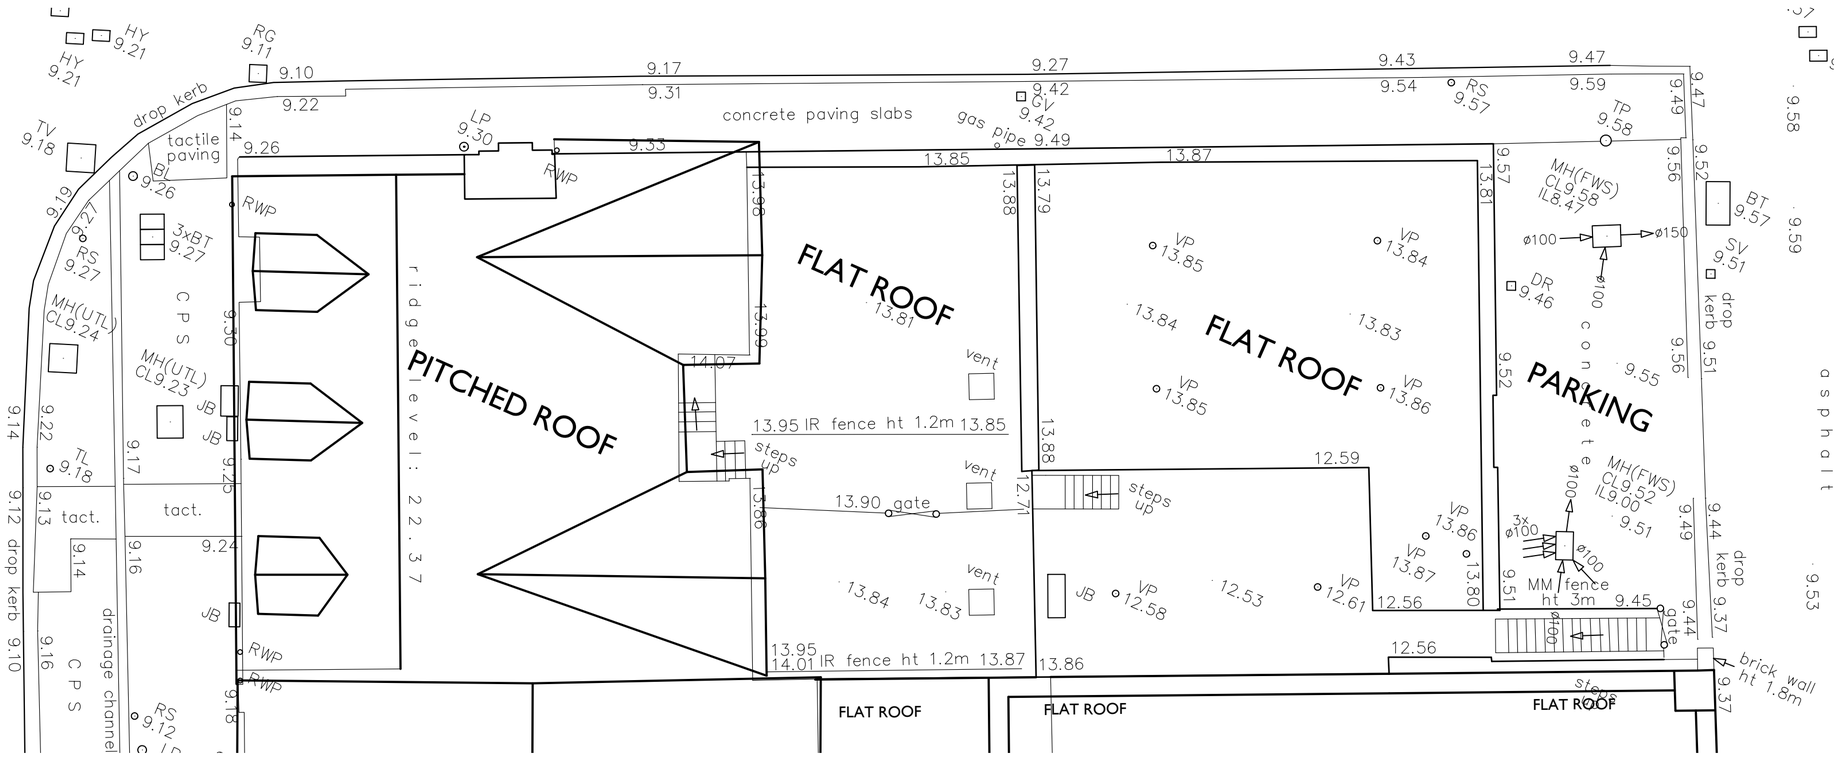

EXISTING ROOF PLAN

Scale 1:100

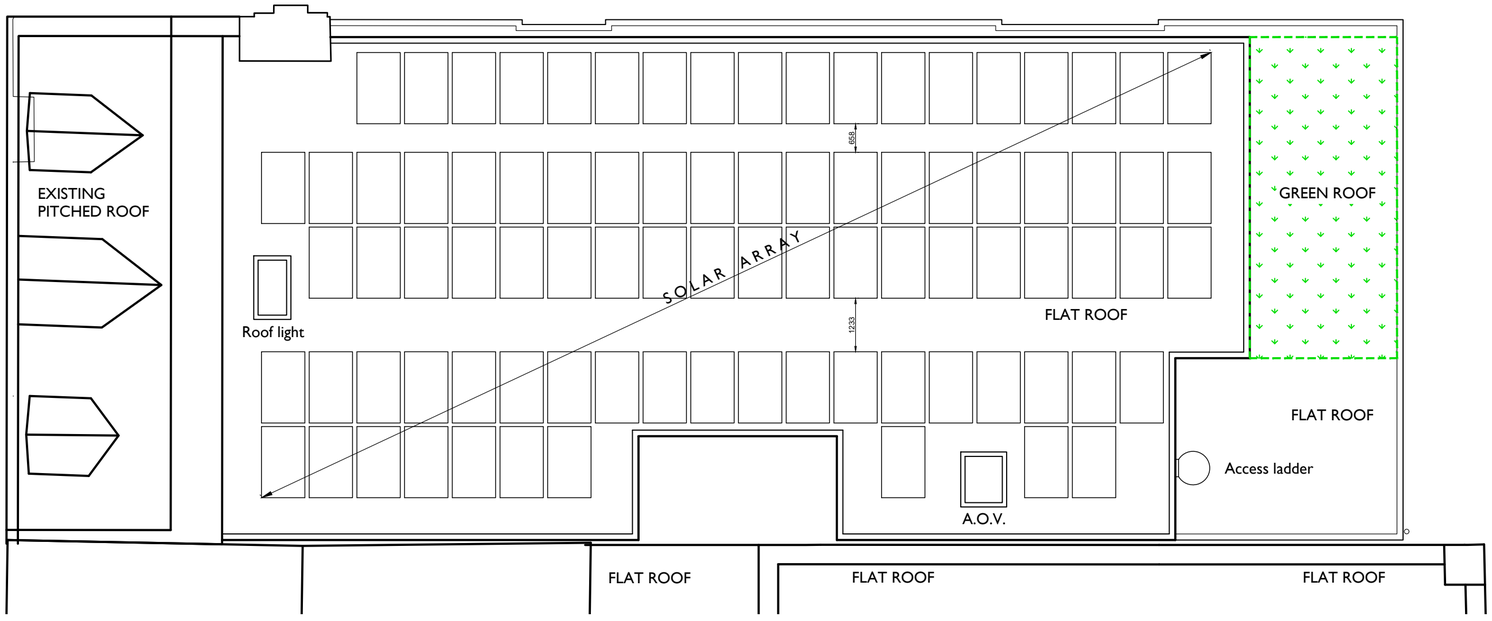

PROPOSED ROOF PLAN

Scale 1:100

LIFE PROPERTY GROUP LTD
65 STATION ROAD
PORT TALBOT
SA13 1NW
T - 01792 546666
W - www.lifepropertygroup.com

NOTES

REVISIONS

A	02.26	Existing Roof Plan added.
B	03.26	Green Roof added.
C	04.26	Generally amended.

PROJECT NAME

PROPOSED RE-DEVELOPMNT OF FORMER BANK, STATION ROAD PORT TALBOT

DRAWING TITLE

EXISTING AND PROPOSED ROOF PLANS

DETAILS

Job No.	2404
Drawing No.	15
Revision	C
Scale	1:100
Date	APR 25