


NOTES:

- NO DIMENSIONS TO BE SCALED FROM THIS DRAWING - USE FIGURED DIMENSIONS ONLY.
- ALL DIMENSIONS ARE SHOWN IN MILLIMETRES (mm), UNLESS STATED OTHERWISE.




LOCATION PLAN

1:2500

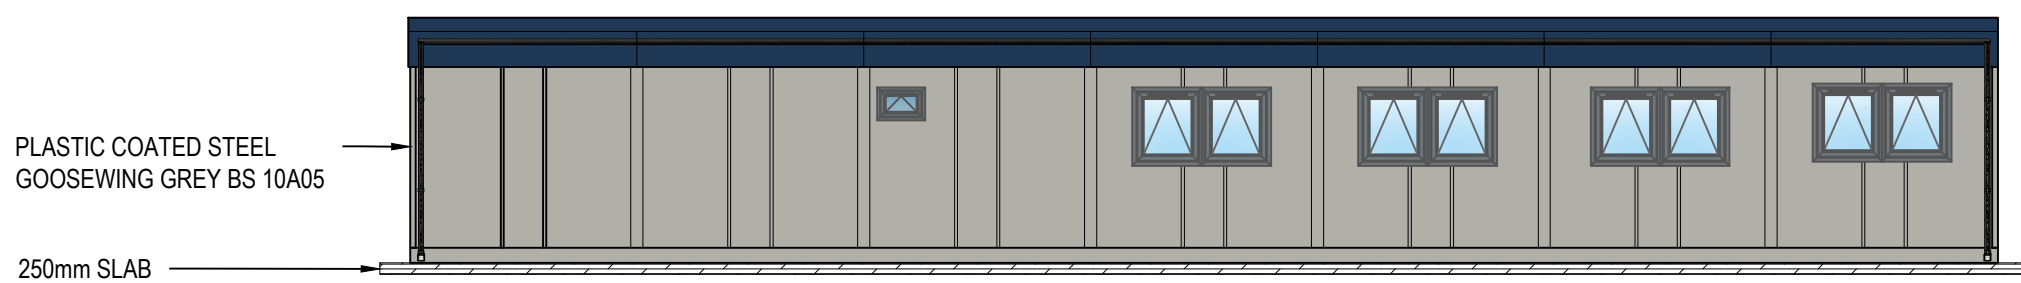


REAR VIEW

1:100

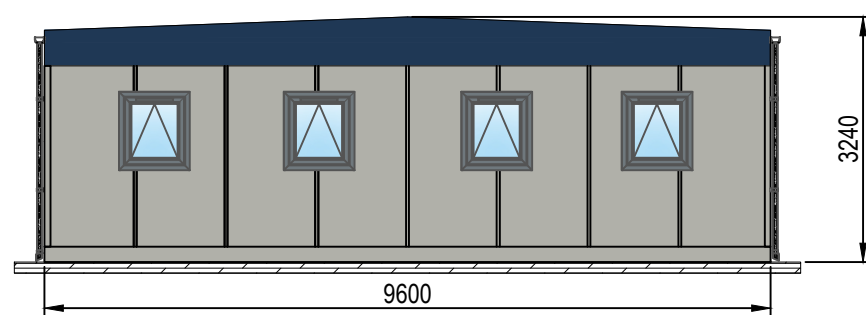


LEFT VIEW

1:100

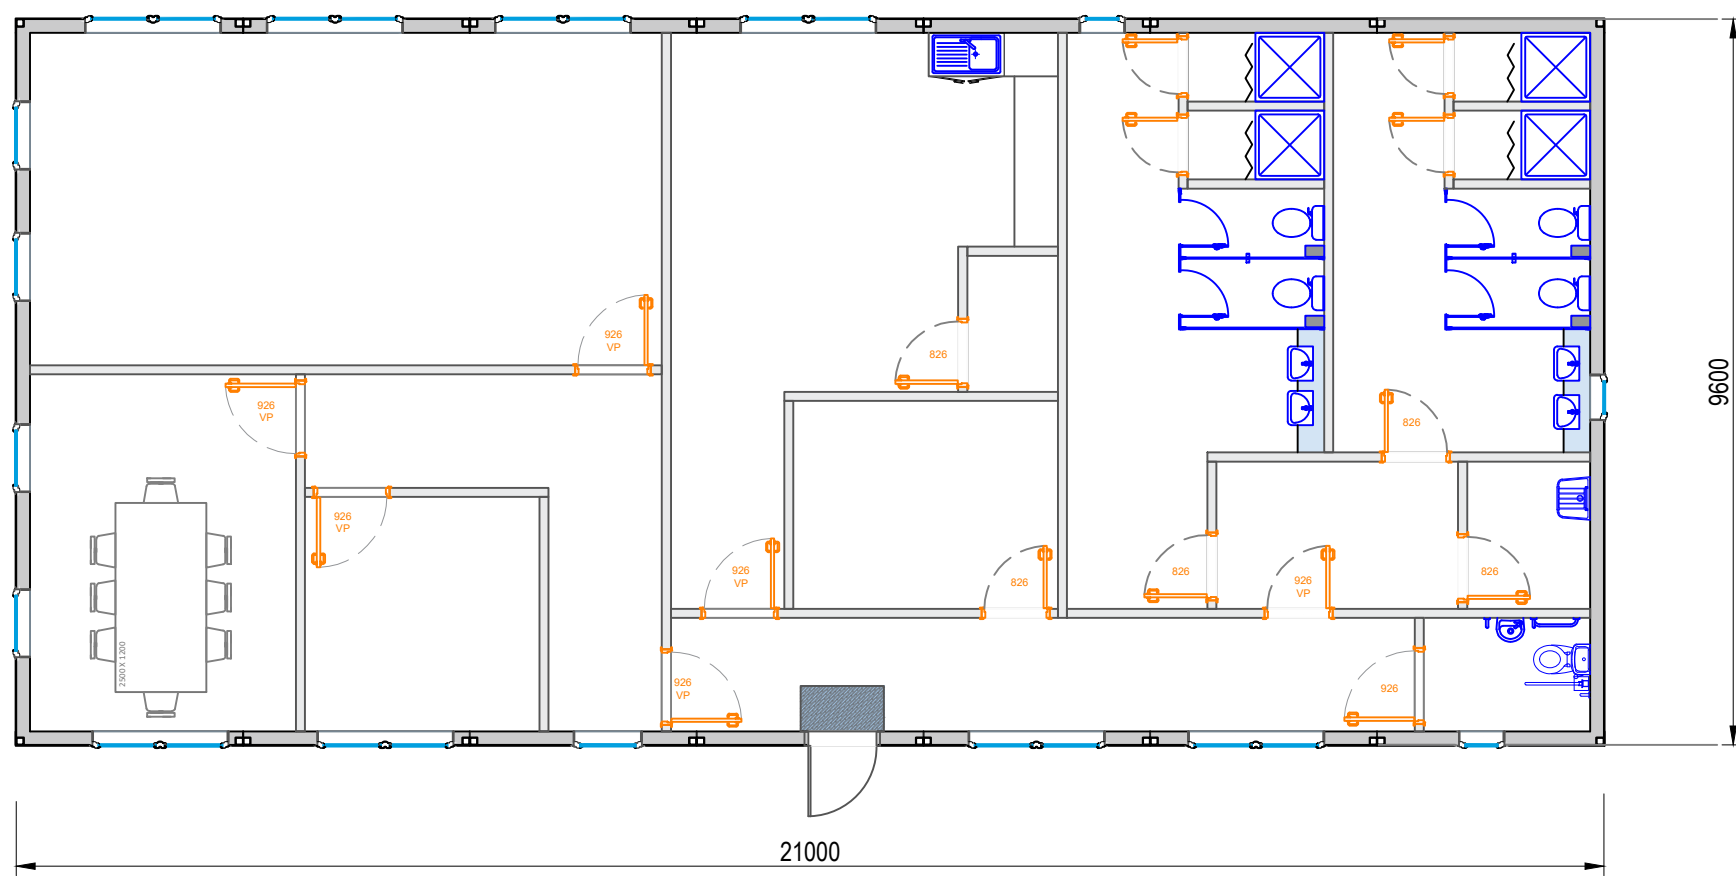


PLAN

1:100

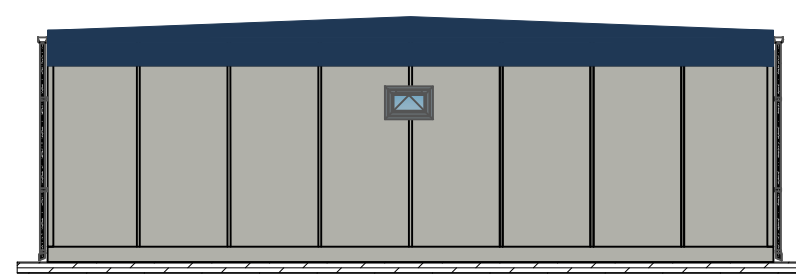

RIGHT VIEW


1:100

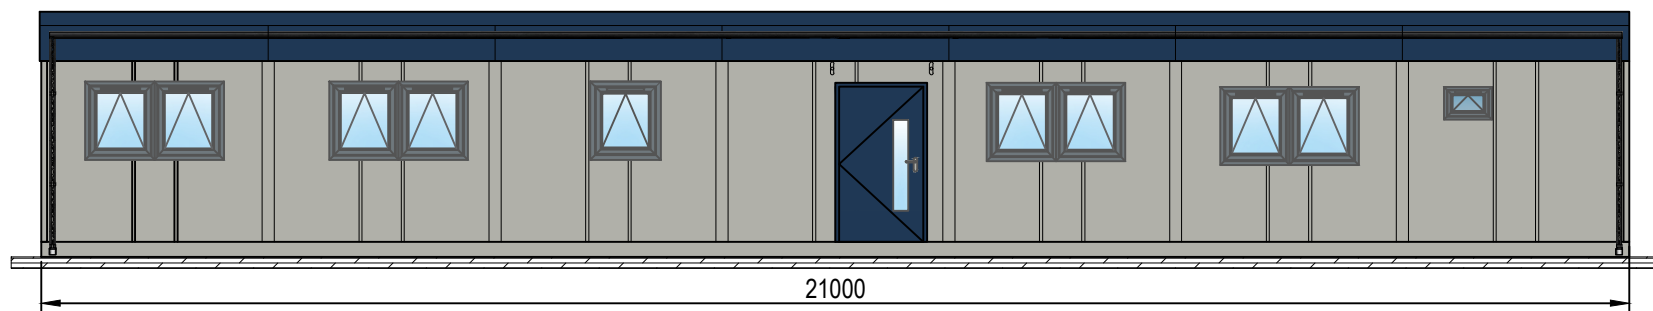


FRONT VIEW

1:100

WARNING:- THIS MAY BE A REDUCED SIZE PRINT, CHECK SCALE BELOW

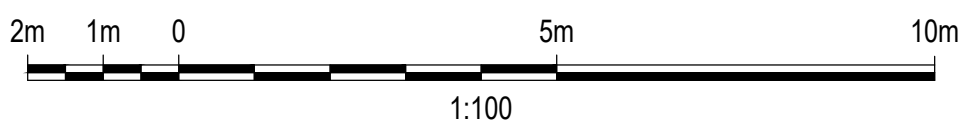

WARNING:- THIS MAY BE A REDUCED SIZE PRINT, CHECK SCALE BELOW

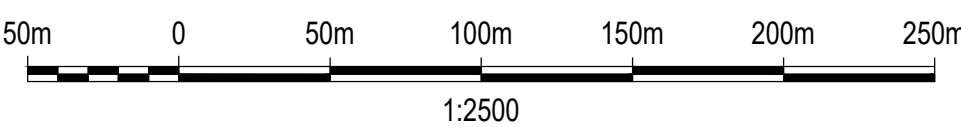

Dwr Cymru Cyf gives this information as to the position of its underground apparatus by way of general guidance only on the strict understanding that it is based on the best information available and no warranty as to its correctness is relied upon in the event of excavations or other works made in the vicinity of the company's apparatus and any anus of locating the apparatus before carrying out any excavations rests entirely on you. It must be understood that the furnishing of the information is entirely without prejudice to the provision of the New Roads and Streetworks Act 1991 and of the Company's right to be compensated for any damage to its apparatus.

Dwr Cymru Cyf has no duty to identify private apparatus and the information as to the position of the private apparatus is given by way of general guidance only on the strict understanding that it is based on the best information available and no warranty as to its correctness is relied upon. Not all private apparatus is identified but their presence should be anticipated.

P02	24.04.26	JL	FOR INFORMATION	JM	TM	27.04.26
P01	12.11.25	SK	FOR STAGE APPROVAL	JM	TM	13.02.26
Rev.	Date.	BIM.	Description.	Chk.	App.	Iss Date.



Project Name: AFAN WwTW - IED COMPLIANCE SOLUTION

Drawing Title: WELFARE PLAN AND SECTION & ELEVATION

Suitability: FOR INFORMATION Suitability Code: S2

Technician: SK	Originator: SN	Date: 12.11.25
Internal Project Number: DC25J812	Scale: 1:100 @A1	Rev: P02

Drawing Number: B17497-123532-XX-XX-DR-ZA-PN8501

MMB
MOTT MACDONALD
BENTLEY