
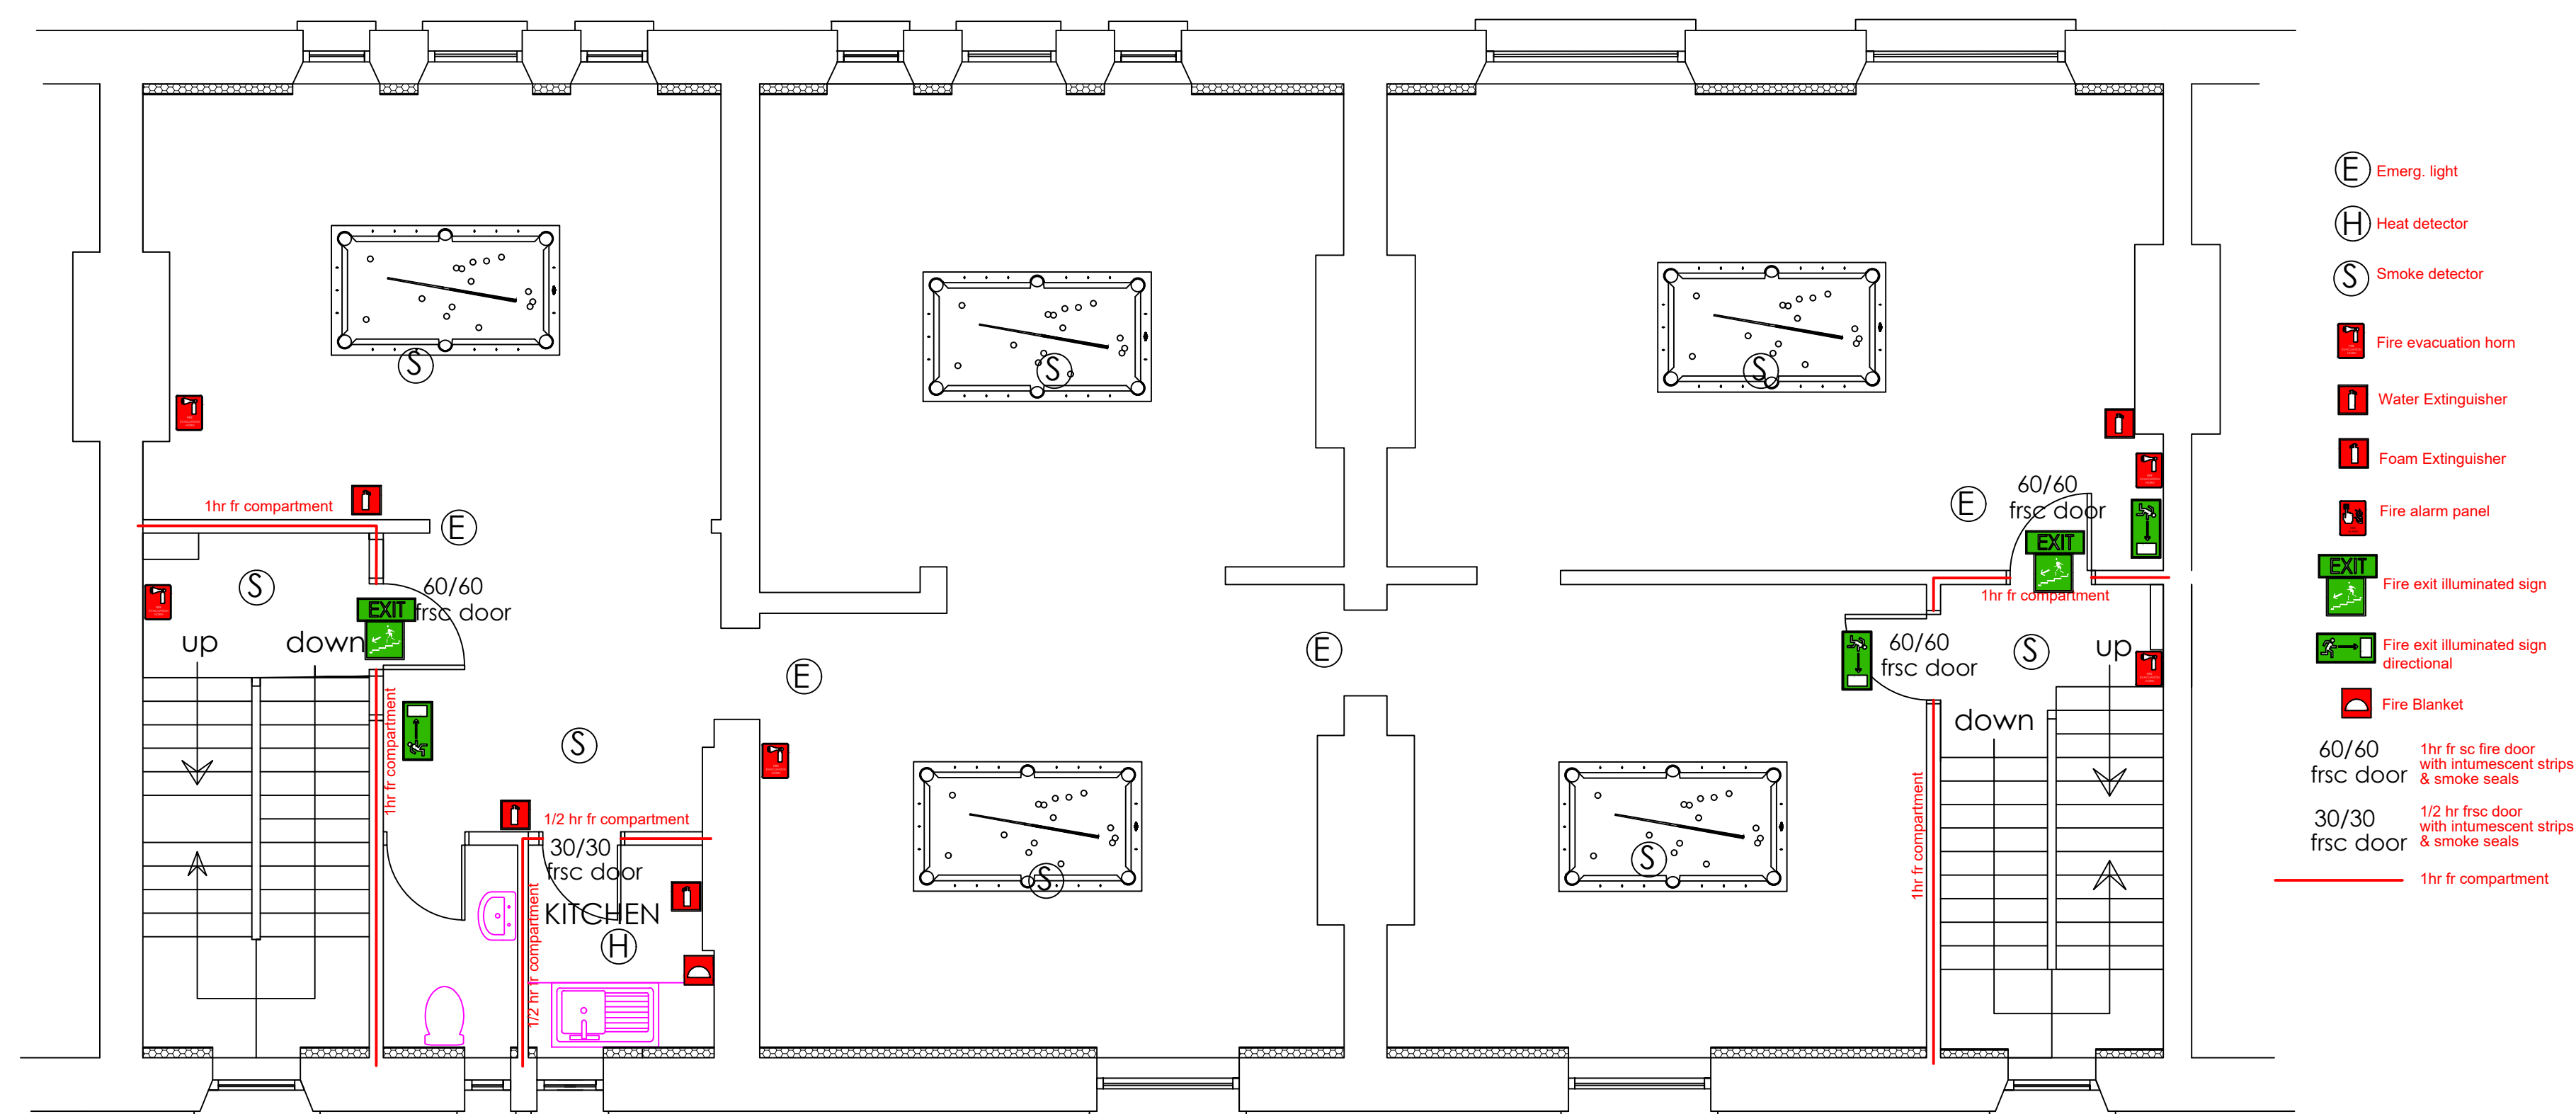


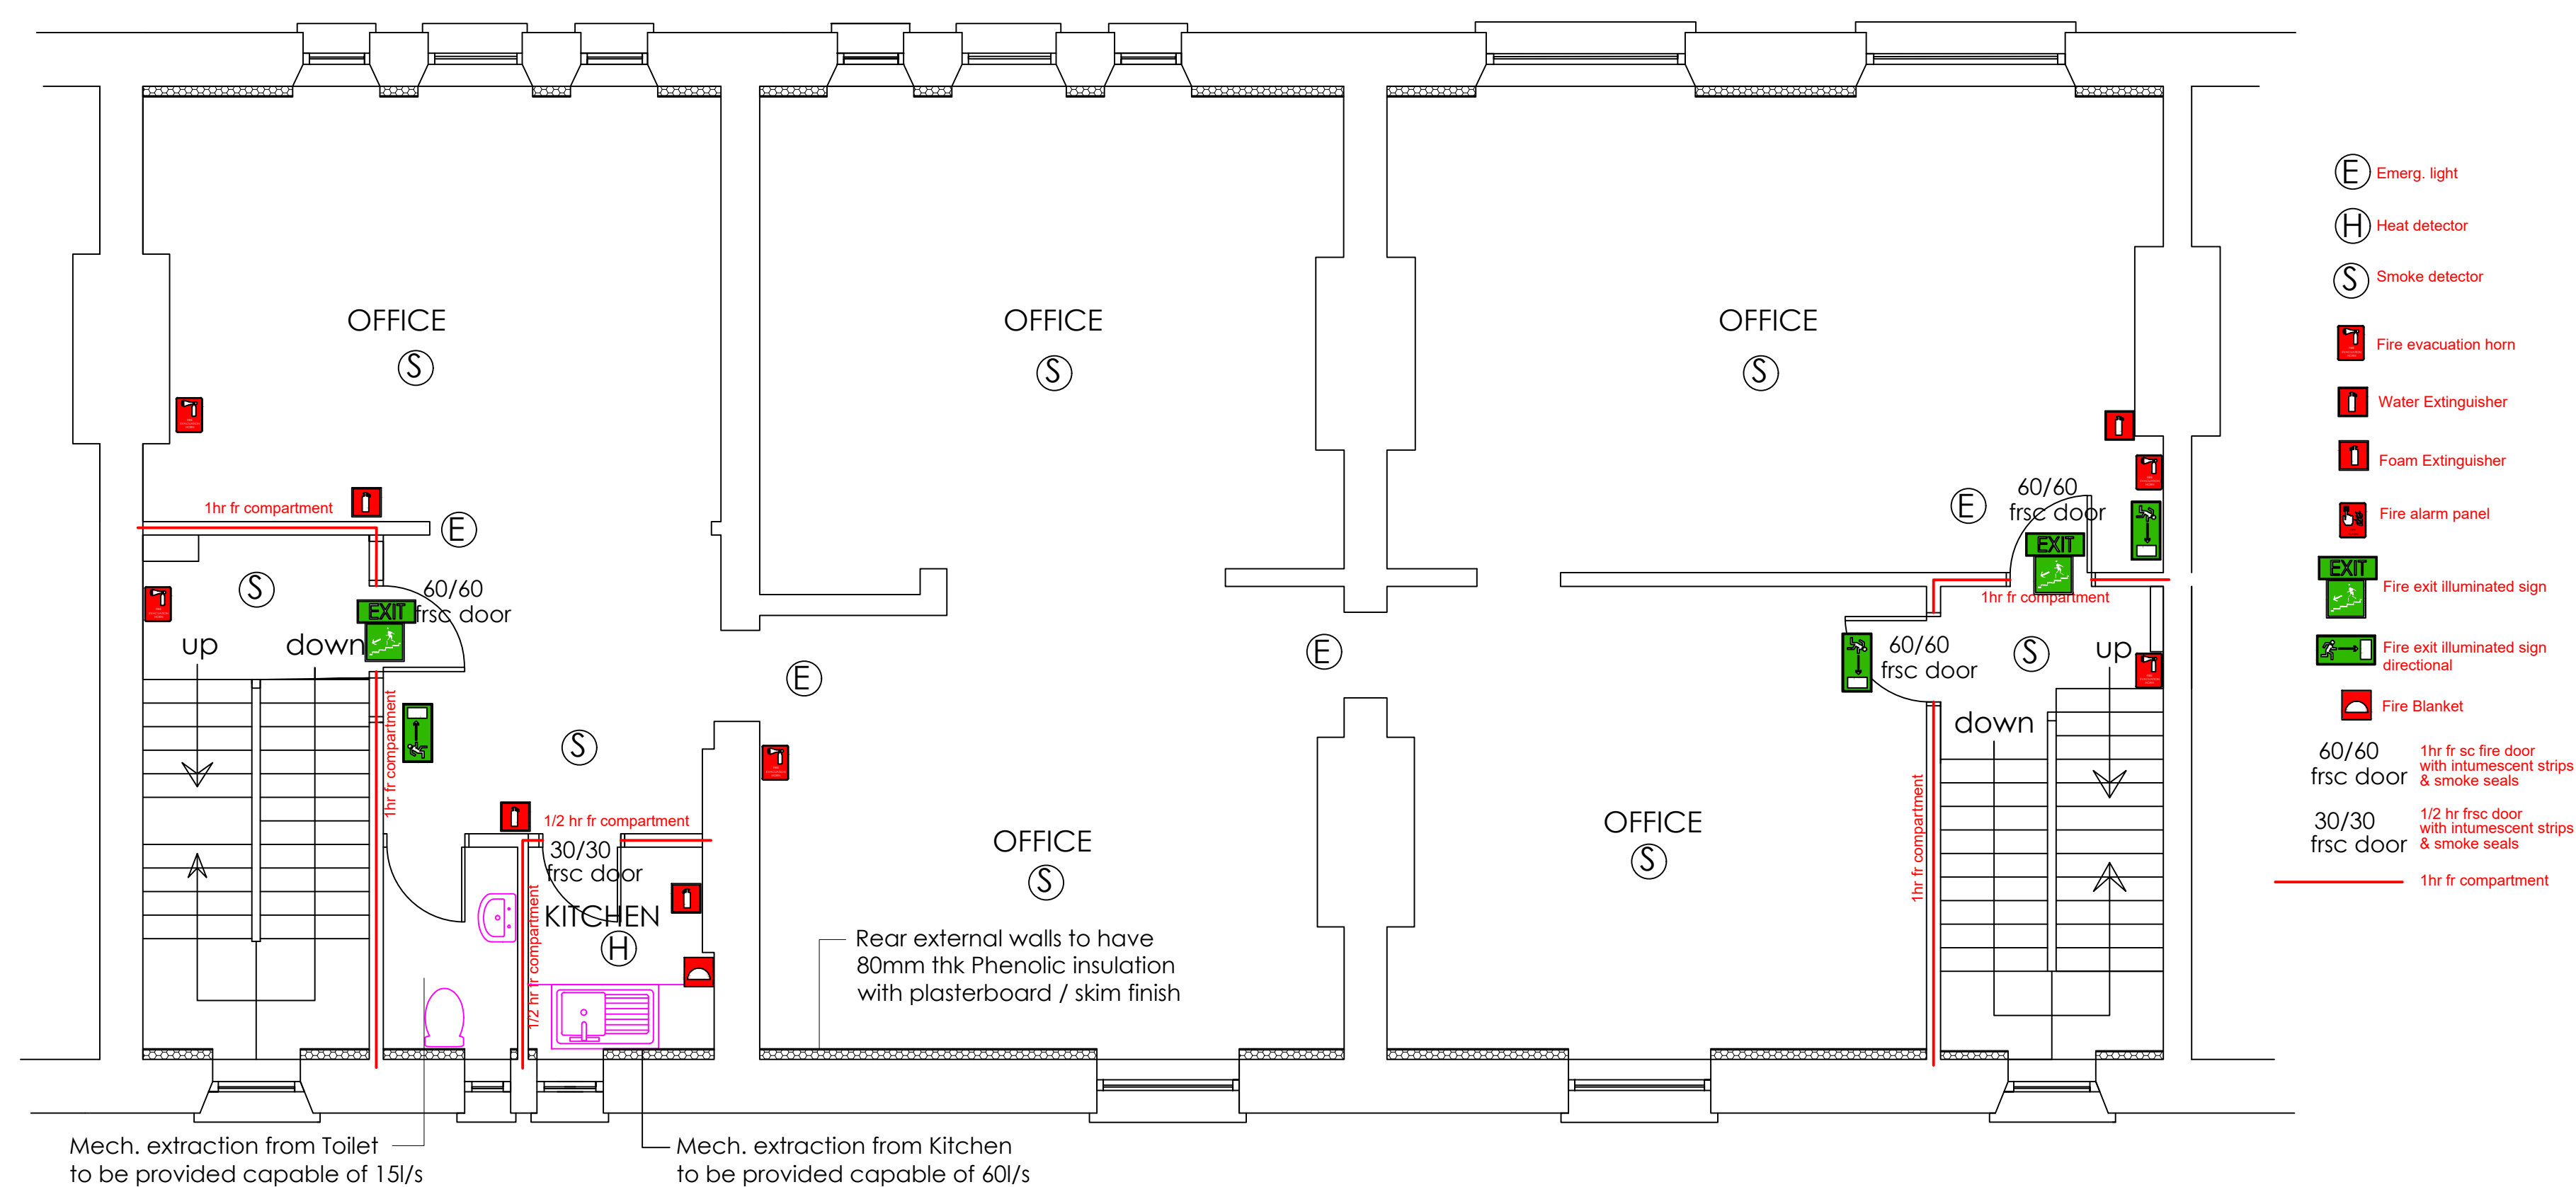

General Notes

No.	Revision/Issue	Date

Firm Name and Address

Project Name and Address

EXISTING & PROPOSED
2ND FLOOR PLANS
18-20 STATION RD
PORT TALBOT

Project	suk	Sheet	
Date	06-05-26		B-02
Scale	1:50		