




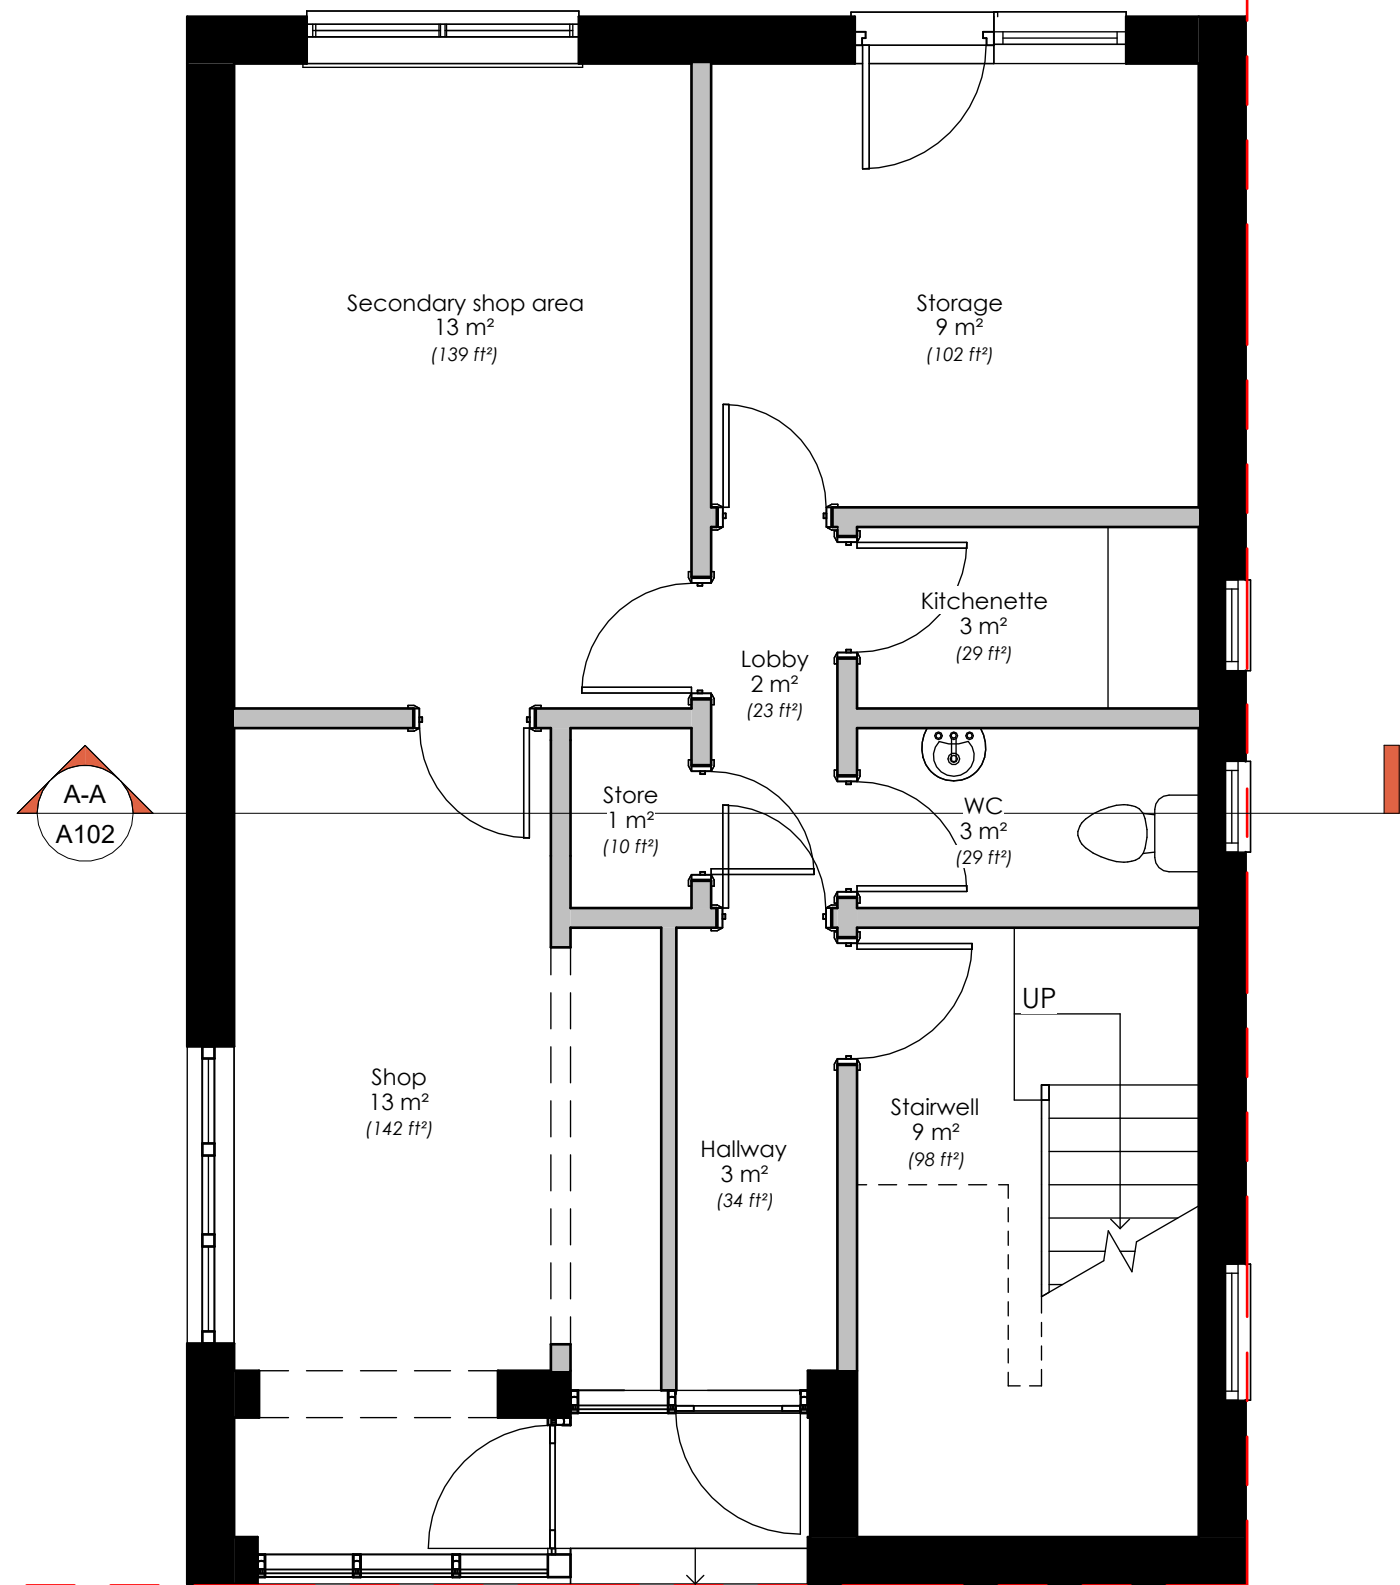

View No. 01
Ground floor layout
1: 50

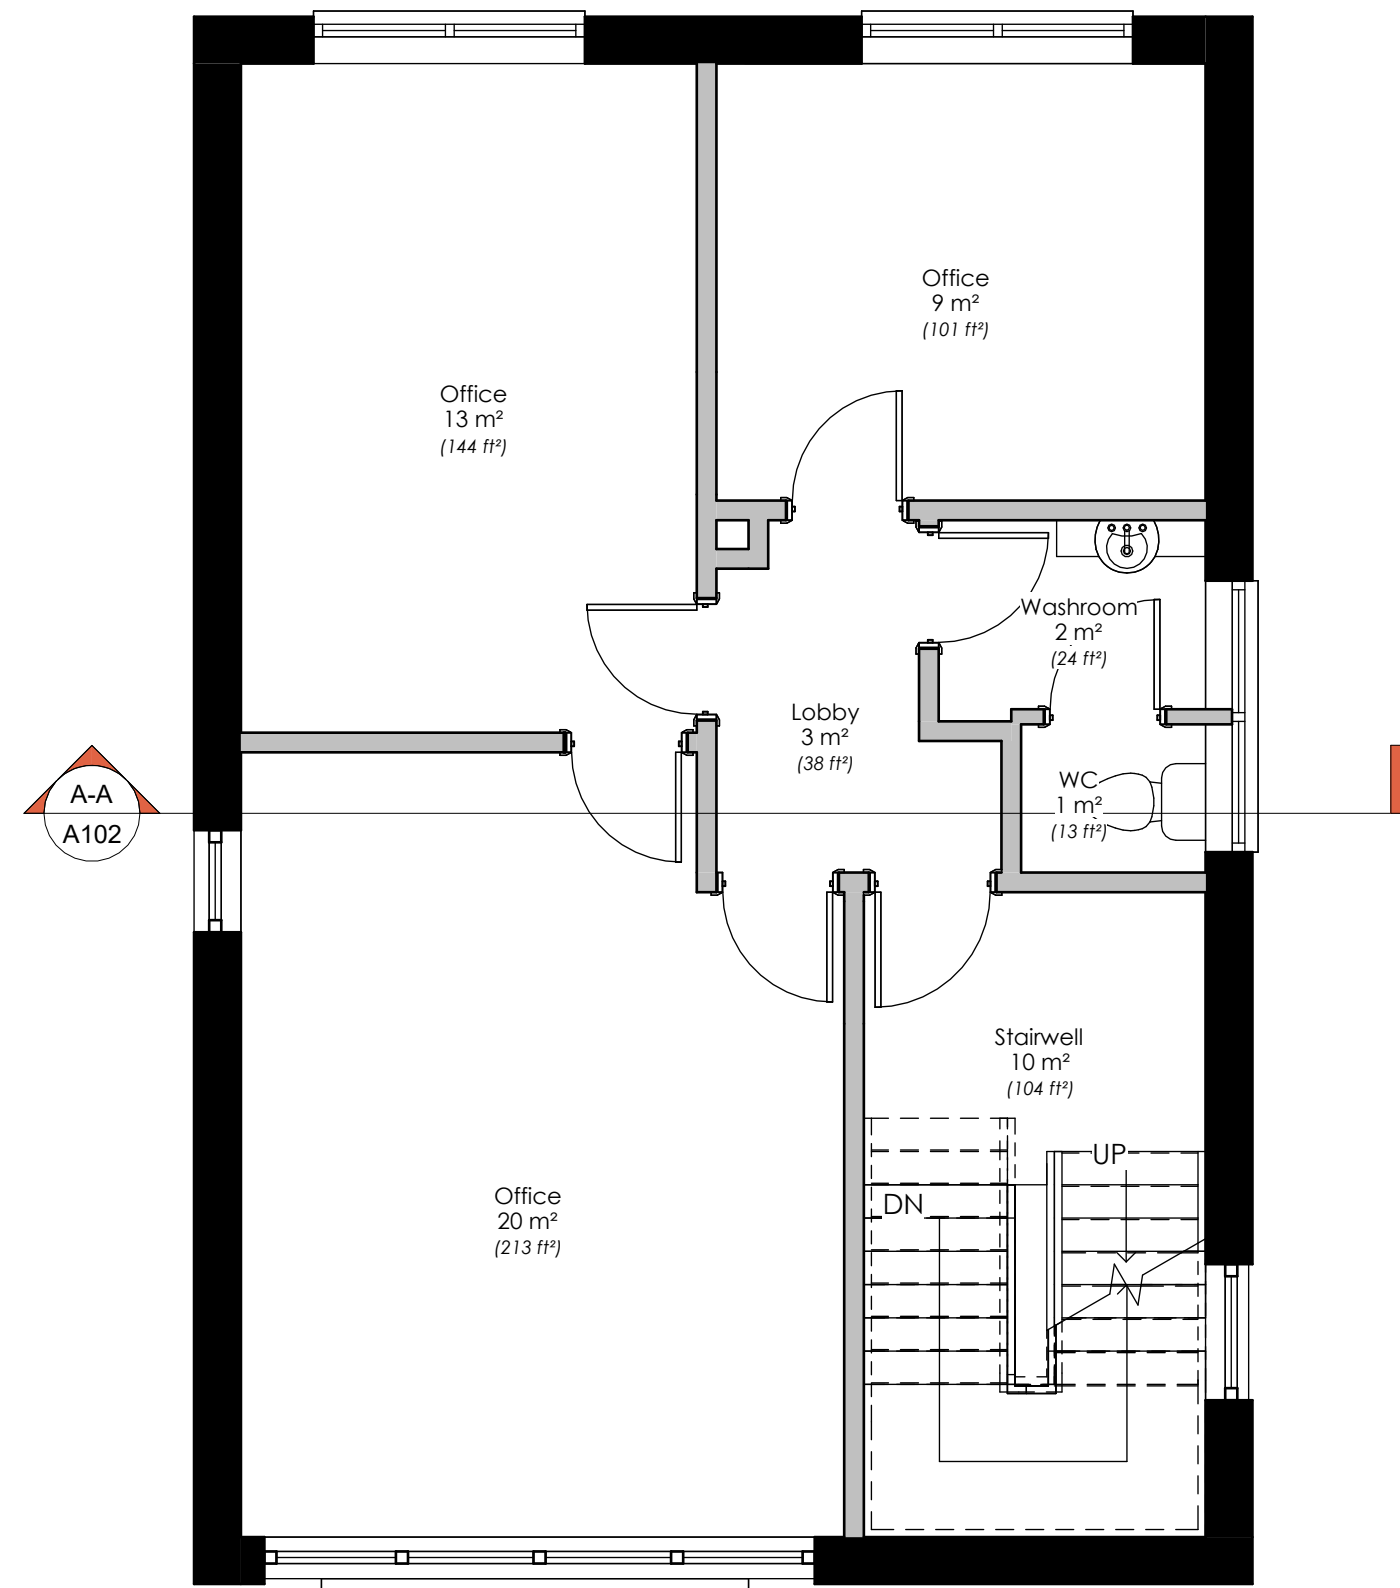

View No. 02
First floor layout
1: 50

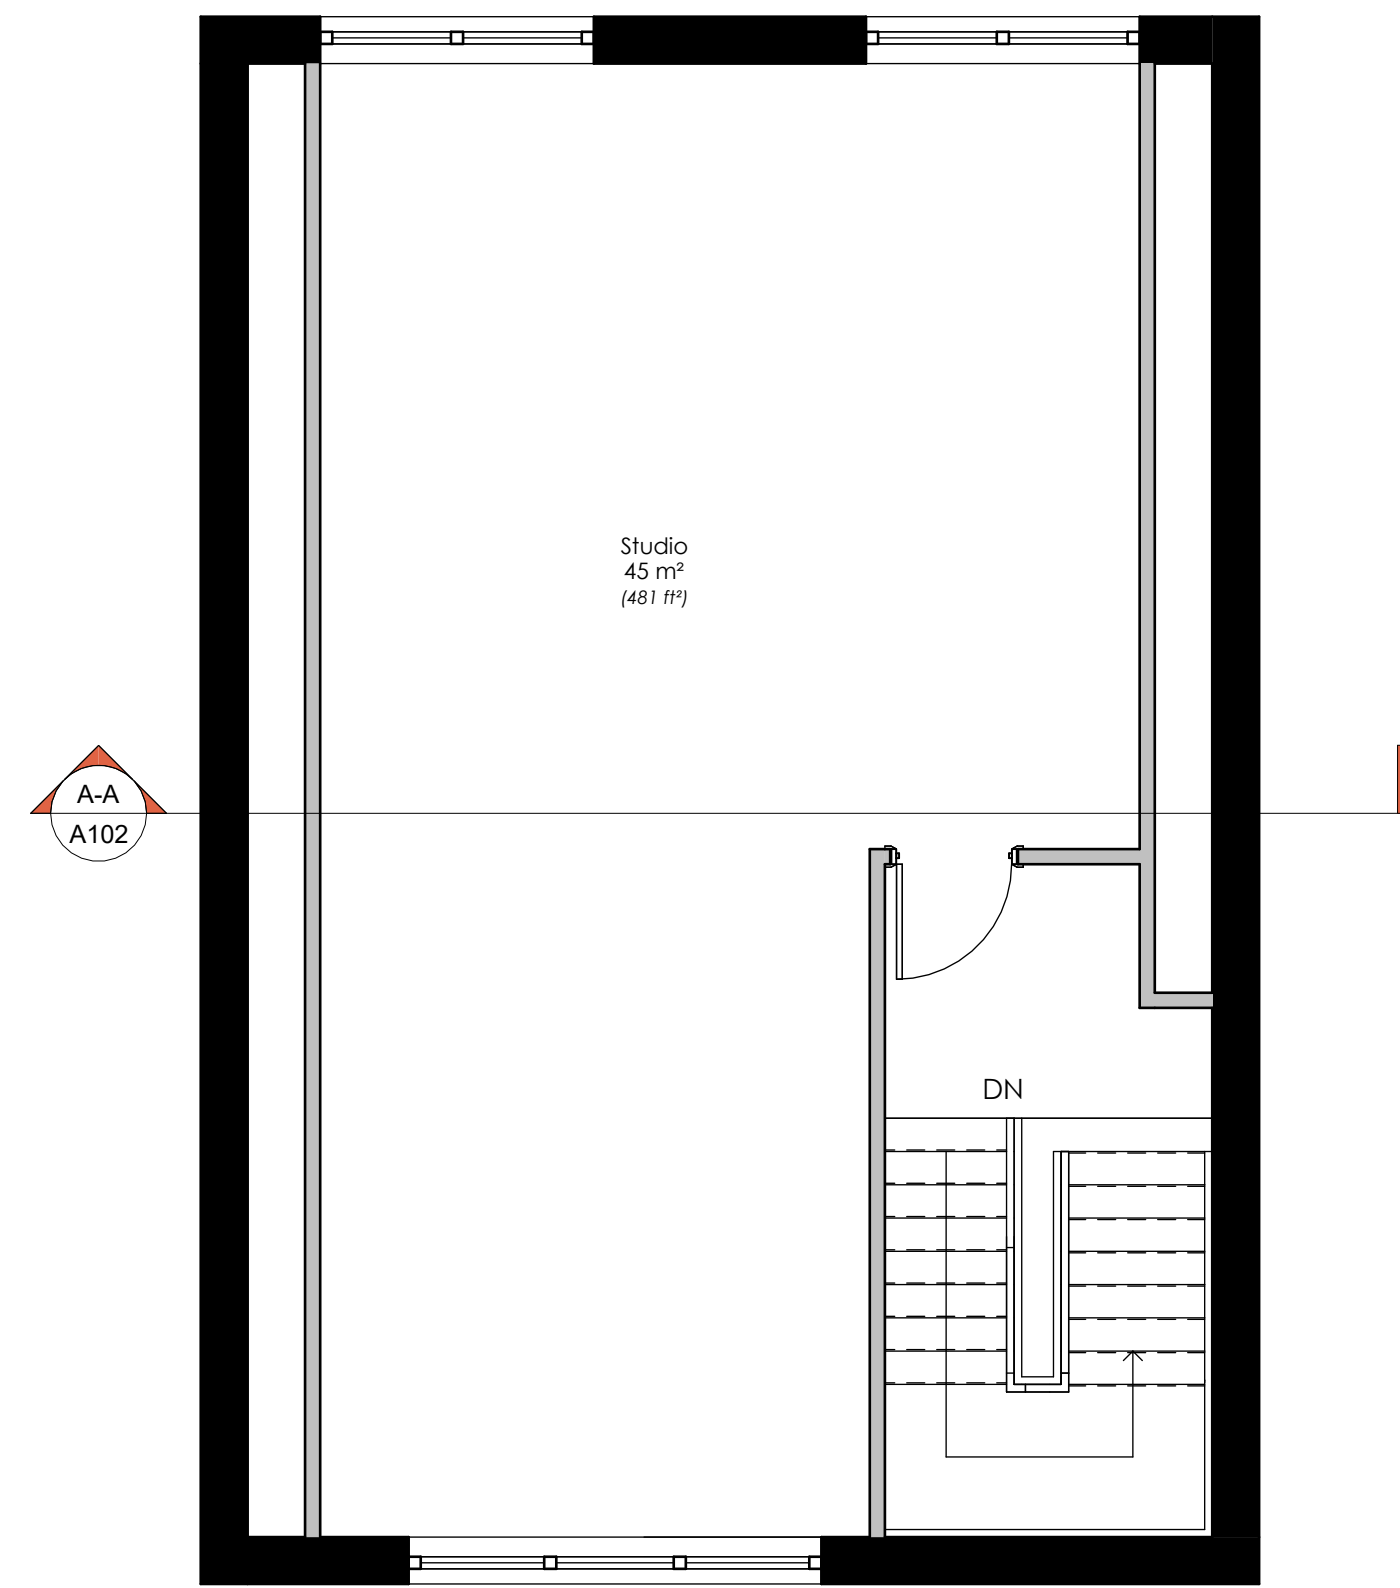

View No. 03
Second floor layout
1: 50

A1

All dimensions are in millimeters unless otherwise stated. Do not scale from this drawing. Check dimensions on site, report any discrepancies immediately.
Drawings are copyright of Pensaerniaeth Williams Architecture Ltd, and must not be altered, reproduced, or passed on to any third party without prior consent.

Mr & Mrs Vickery

77 Herbert Street,
Pontardawe, SA8 4ED

Williams
Architecture / Pensaerniaeth

Pensaerniaeth Williams Architecture Ltd.
Suite 11 Avon House, Dafen Tradepark,
Llanelli.
www.williamsarch.co.uk
01554 253 177 www.williamsarch.co.uk

Existing layout plans

Ref: PWA-684	Drawn: L JW
Date: 05/28/25	Checked: Checker
Status: Planning	Plan No.: A101
Revision:	Scale: 1: 50