


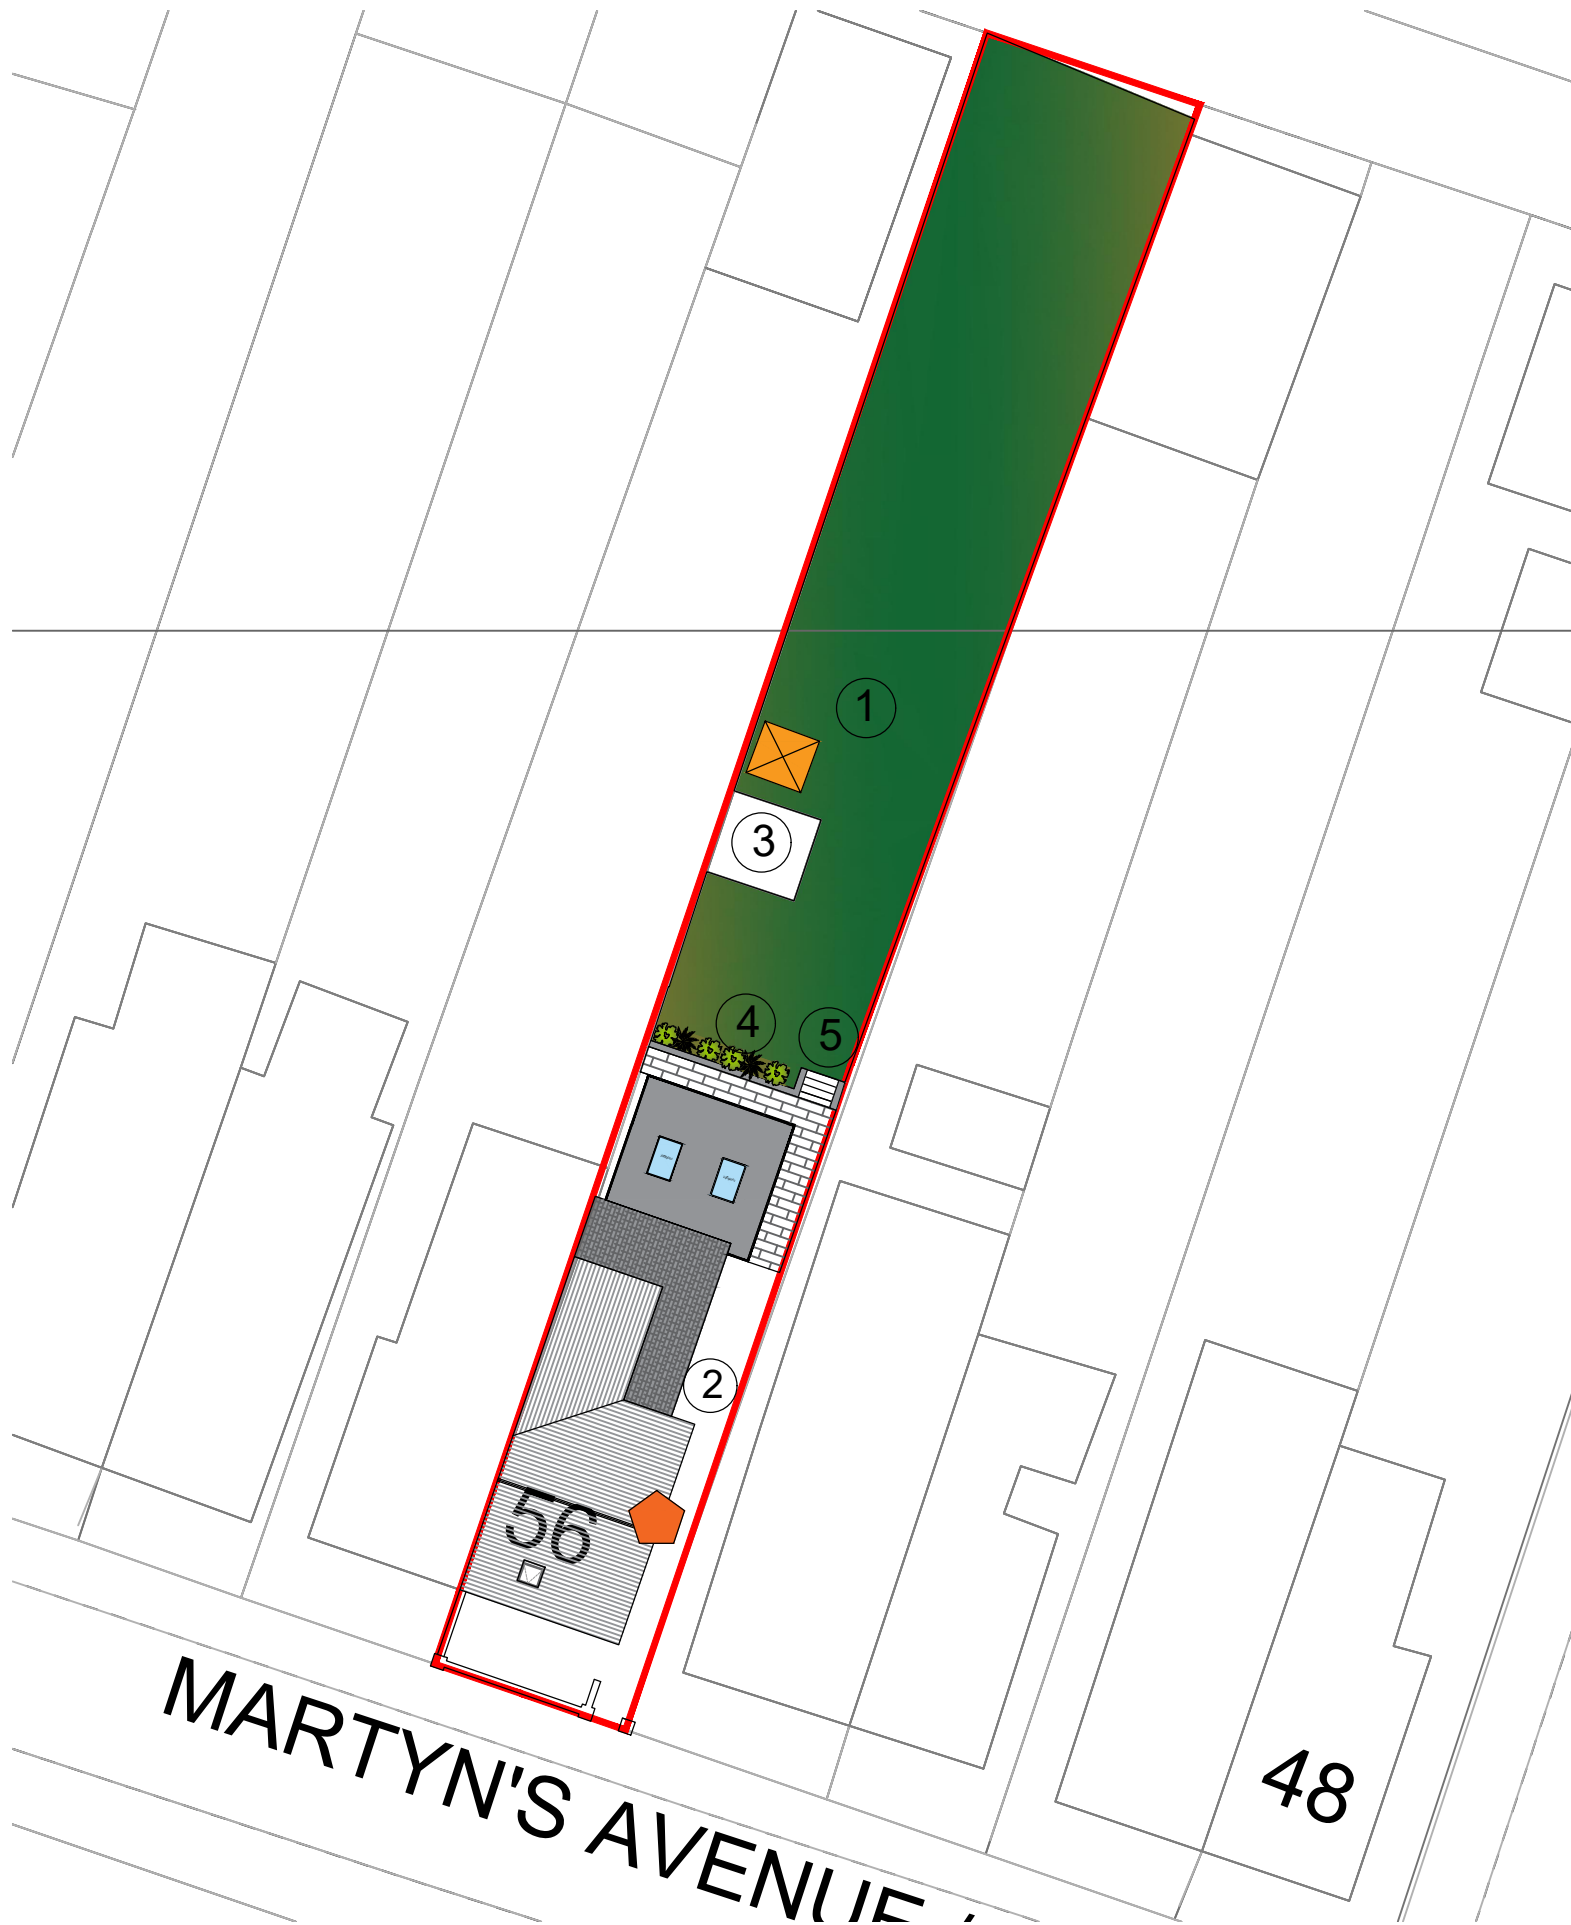


SITE LOCATION PLAN
SCALE: 1:500

- 1 Existing lawn area retained
- 2 Existing Paved patio retained
- 3 Existing deck / hardstanding retained
- 4 Proposed enhanced planting borders with native shrubs and pollinator plants
- 5 Proposed new retaining wall and steps to upper garden

- Log pile - Habitat to comprise stacks of above ground wood to create shelter for groups such as invertebrates and small mammals. Partially buried logs, with half of their length below ground to create opportunities for dead wood specialists such as the stag beetle.
- House martin nest cup

Scale 1:500

0 10 20 50

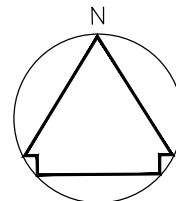

SITE LOCATION PLAN
SCALE: 1:250

REV:	DESCRIPTION:	BY:	DATE:
	STATUS: planning application		



Hafod Design Ltd
07830 296758
craig@hafoddesign.co.uk
www.hafoddesign.co.uk

CLIENT:	Mr T Adams-Norton 56 St Martins Avenue Seven Sisters
---------	--

SITE:			
56 St Martins Avenue Seven Sisters			
TITLE:			
Proposed site Block Plan BEMP plan			
SCALE AT A3:	DATE:	DRAWN:	CHECKED:
1:250 / 1:500	12.03.26	CW	CW
PROJECT NO:	DRAWING NO:		REVISION:
haf_194	194_SP02		-