

DO NOT SCALE EXCEPT FOR PLANNING AND BUILDING REGULATION PURPOSES

GENERAL NOTES

LIGHTING:
ALL LIGHTING TO BE POSITIONED TO AVOID DIRECT GLARE ON THE EYES OF THE USER AND UNWANTED REFLECTIONS FROM THE SCREEN OR OPERATING FEATURES. GLARE FROM LIGHTING TO BE AVOIDED.

SIGNAGE :-

ALL SIGNAGE TO CONFORM TO BS 8300:2001 SECTIONS 9.2.2 LOCATION & DESIGN OF SIGNS & INFORMATION AND 9.2.3 VISUAL SIGNS.

ALL NEW GLAZING CONFORMS TO BS 6206.

ALL ELECTRICAL WORK CONFORMS TO BS 7671.

IT IS ASSUMED THAT ALL PRELIMINARY WORKS CARRIED OUT / CONTRACTED BY THE

SITE OWNER (SHOULD THEY BE REQUIRED BY THE PROJECT) ARE COMPLETED IN

ACCORDANCE WITH CURRENT BUILDING REGULATIONS 2010 AND AMENDMENTS THEREAFTER

SITE NOTES

FLOOR CONSTRUCTION: CONCRETE

TTW INSTALL

REMOVE EXISTING L/H/S GLAZING PANEL

INSTALL: GREY DI-BOND PANEL, ATM ENCLOSURE, PLINTH, ATM, ELECTRICS AND ILLUMINATED SIGNAGE

MAKE GOOD INTERNAL APERTURE WITH WHITE PLASTIC TRIM

NOTE:

- NO A

FURTHER SURVEYS AND INVASIVE WORKS COMMENCING
- ALL PROPOSED ATM INSTALL WORKS MUST ALLOW FOR FULL ATM SERVICE

CLEARANCE INC. FULL RACK OUT OF REAR DISPENSERS

- CASH ZONE REQUESTED ILLUMINATED SIGNAGE

- CASH ZONE REQUESTED D-BOND PANEL
- FOR ATM ELECTRICS / SEE ELECTRICAL SURVEY


- SITE CURRENTLY UNDER RENOVATION / FINAL LAYOUT TBC

-CAD FOR SITE SUGGESTS A COSTA MACHINE TO GO IN SLOT ABOVE ATM TO THE CURRENT ATM INSTALLATION WOULD PREVENT ACCESS TO COSTA MACHINE / TBC


WORK TO BE CARRIED OUT BY SITE

PROVIDE FULL ACCESS FOR ASBESTOS AND ELECTRICAL SURVEYS
REMOVE ANY DEBRIS FROM RENOVATIONS IN ATM INSTALL LOCATION


REMOVE ANY DEBRIS FROM RENOVATIONS IN ATM INSTALL LOCATION

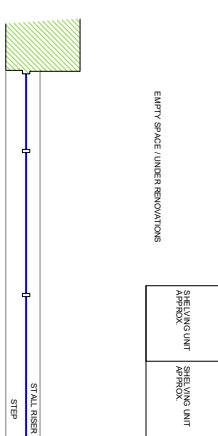

EXISTING (PART) PLAN

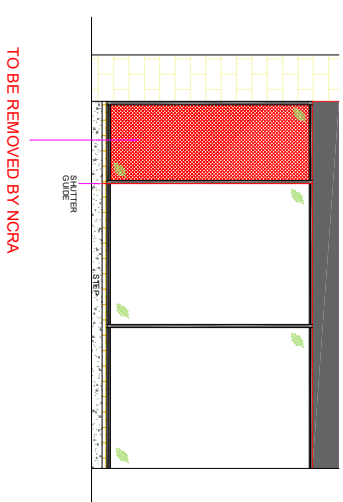


EXISTING ELEVATION

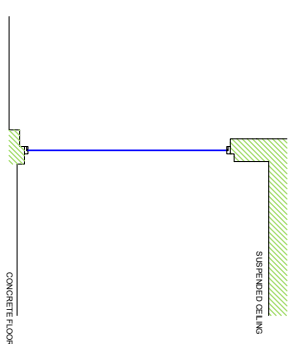


EXISTING SECTION VIEW A-A




TITLE			
PROPOSED AUTOMATED TELLER MACHINE (ATM) INSTALLATION FOR CASHZONE			
DRAWN	DATE	SCALE	
AG	25/07/2025	VARIOUS @A3	
REF/ORG No.	SHEET	REVISION	
E029346		01	

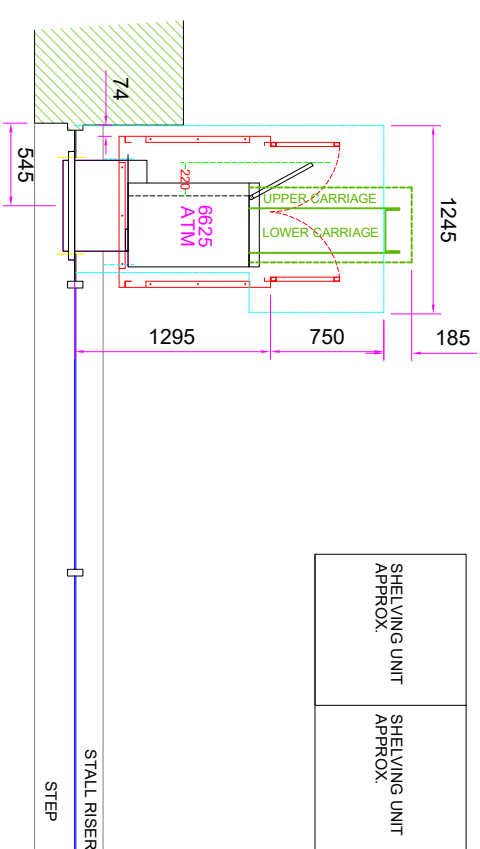

PROPOSED (PART) PLAN

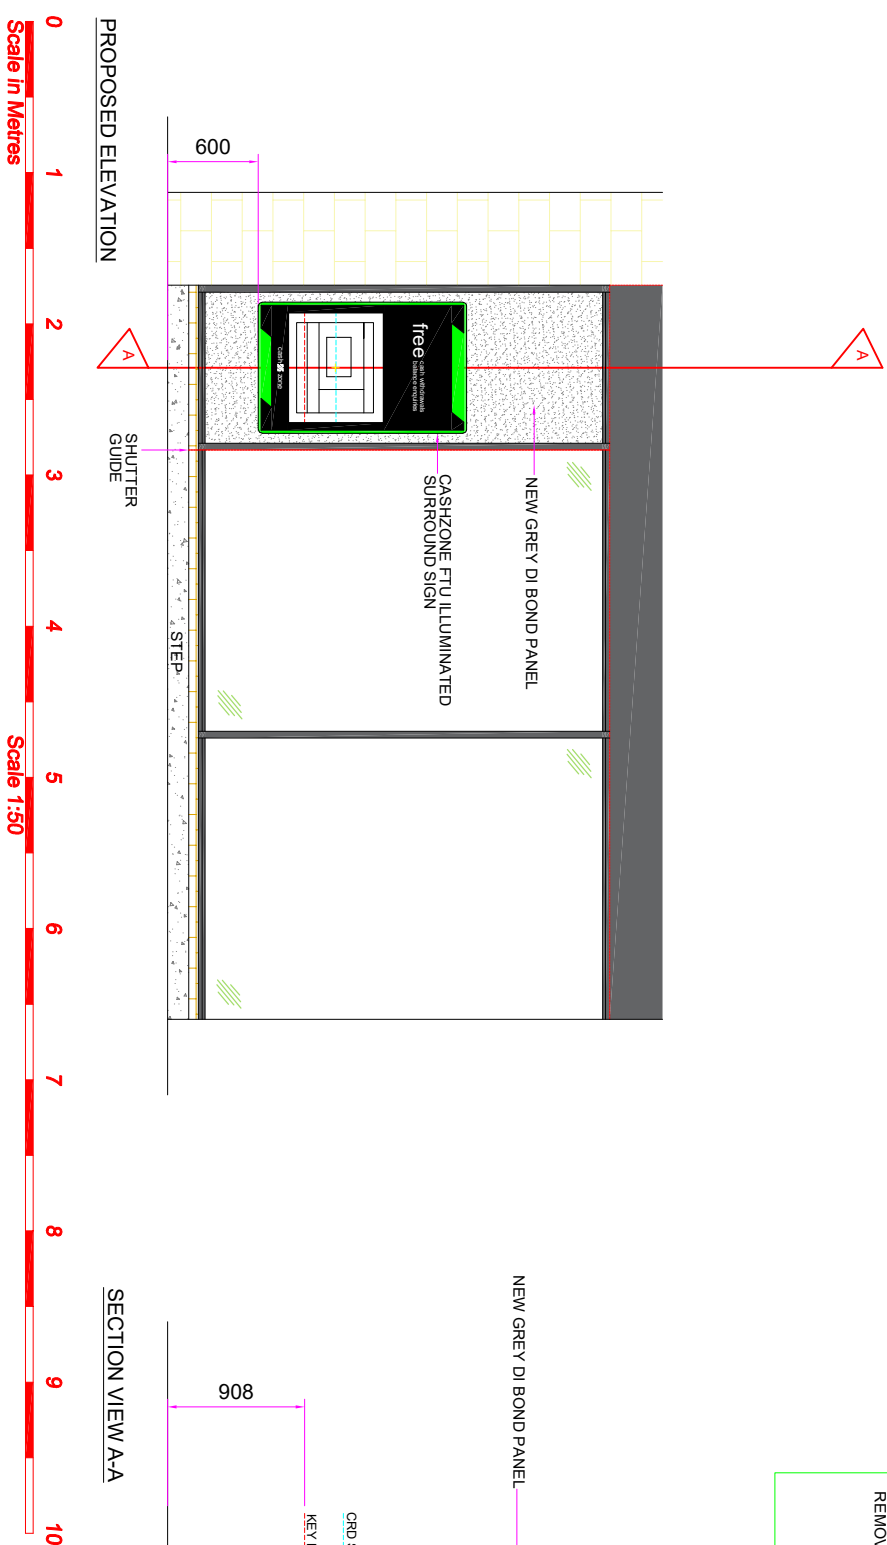

SECTION VIEW A-A

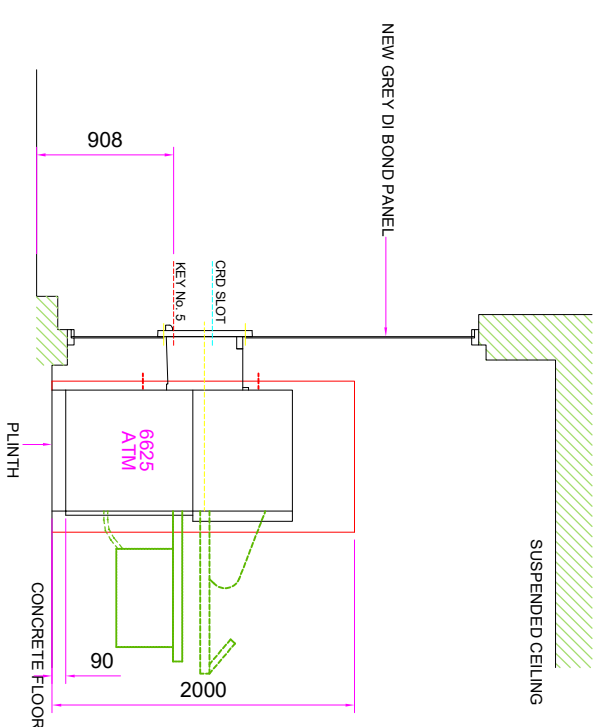

NCR ATLEOS