




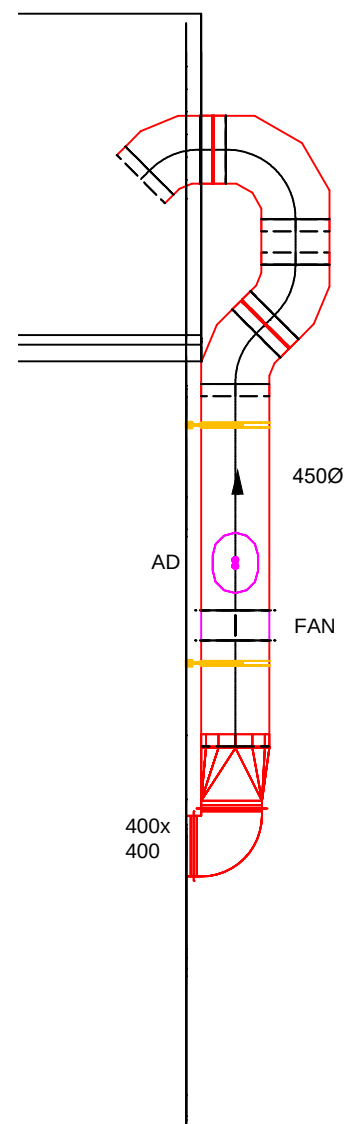

A

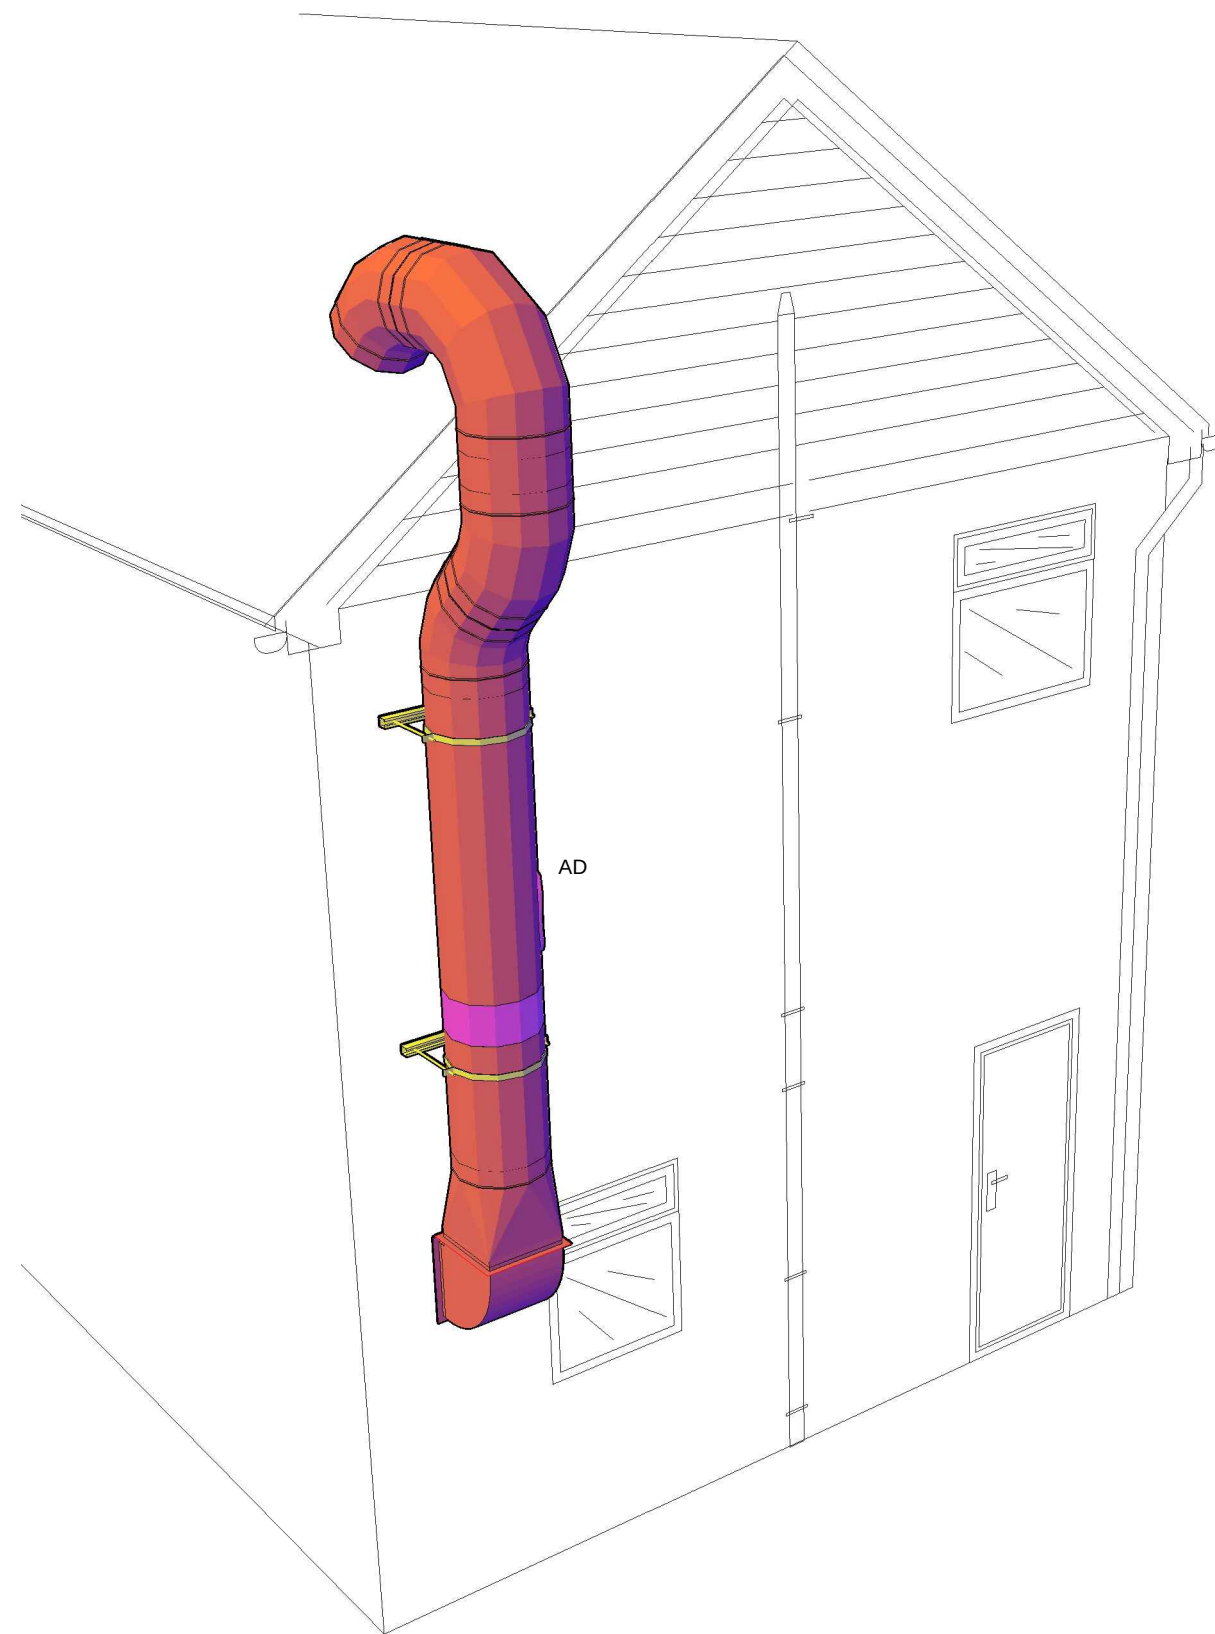

Section A

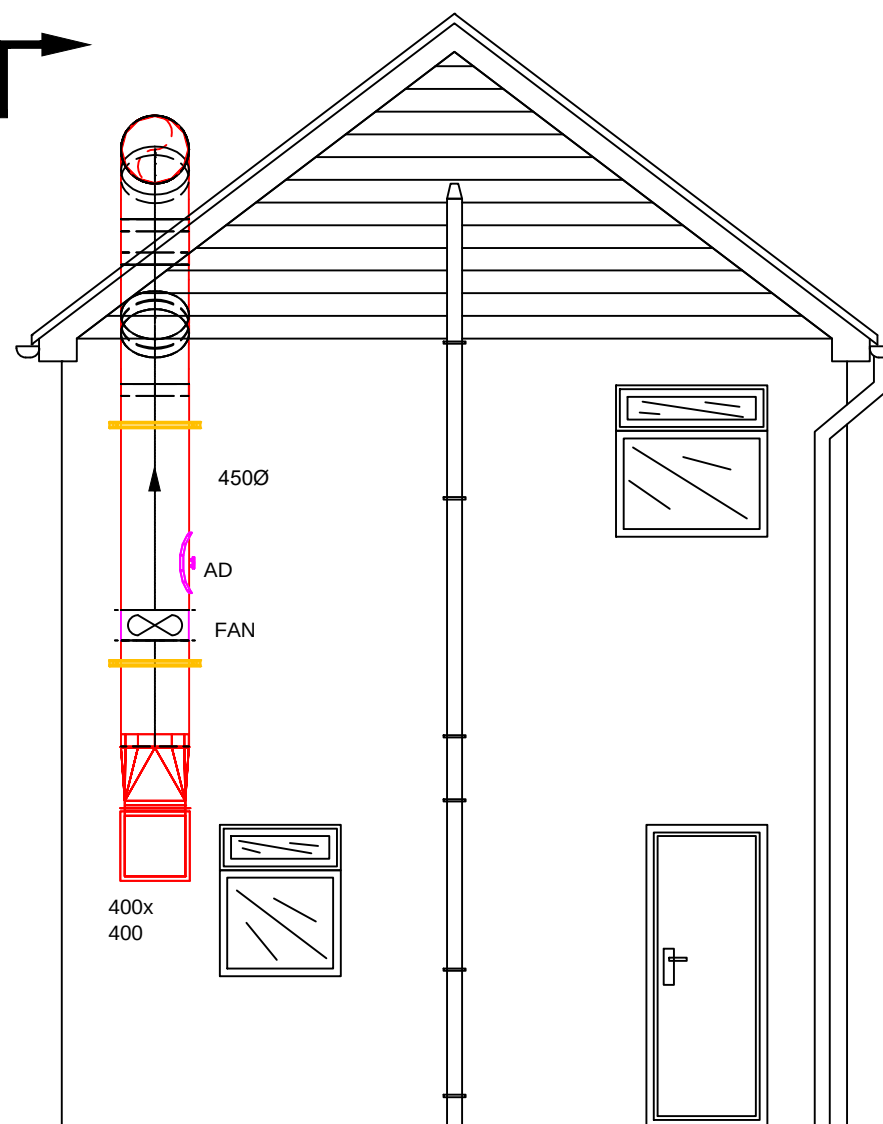

PROJECT:
LEICESTER HOUSE

DATE: 15/04/26

SCALE: 1:50@A3

DRG NO: LH-01

REV: 1

DRAWN BY: RE

DO NOT SCALE