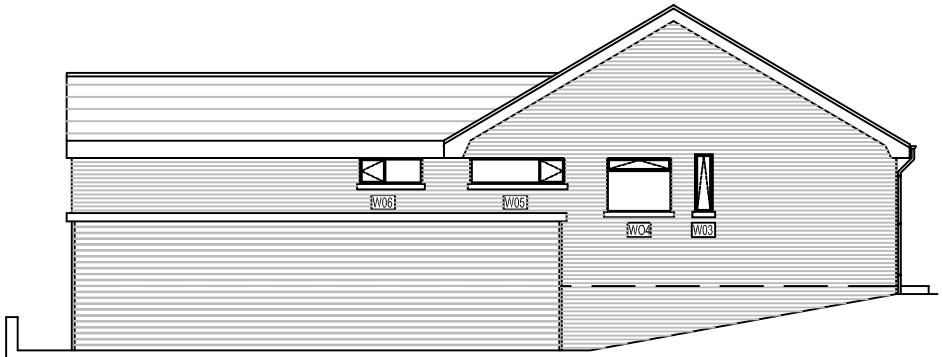

Existing East Side Elevation

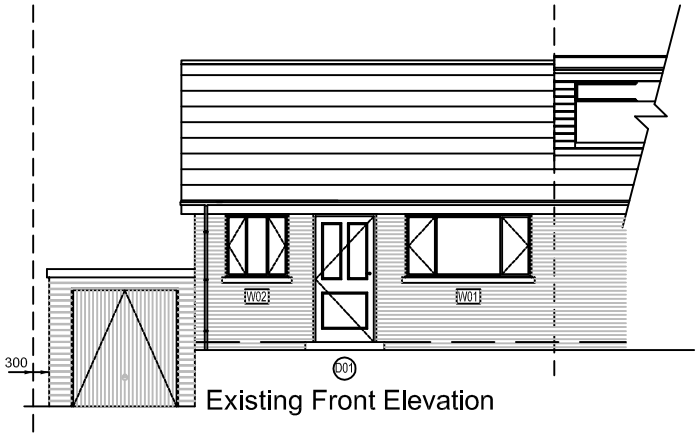

Existing Front Elevation

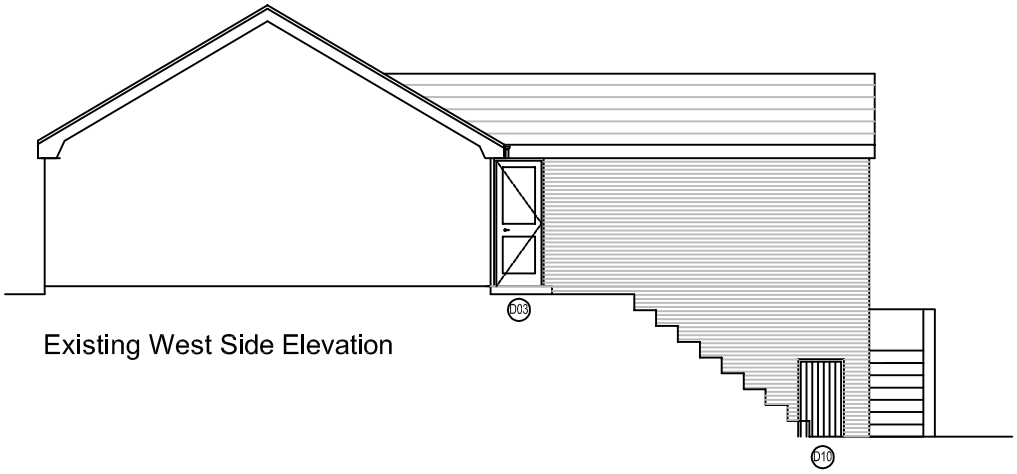

Existing West Side Elevation

Existing Rear Elevation

333 Delffordd
Rhos
Pontardawe
Swansea. SA8 3HG

Existing Elevations

Planning Application Drawing

DATE: April 2026	DRAWN by: SJL	CHECKED by: HRL
SCALE: 1:50	PAPER SIZE: A1	JOB NUMBER: 333DF
DRAWING NUMBER: 333DF/002		REVISION: A