


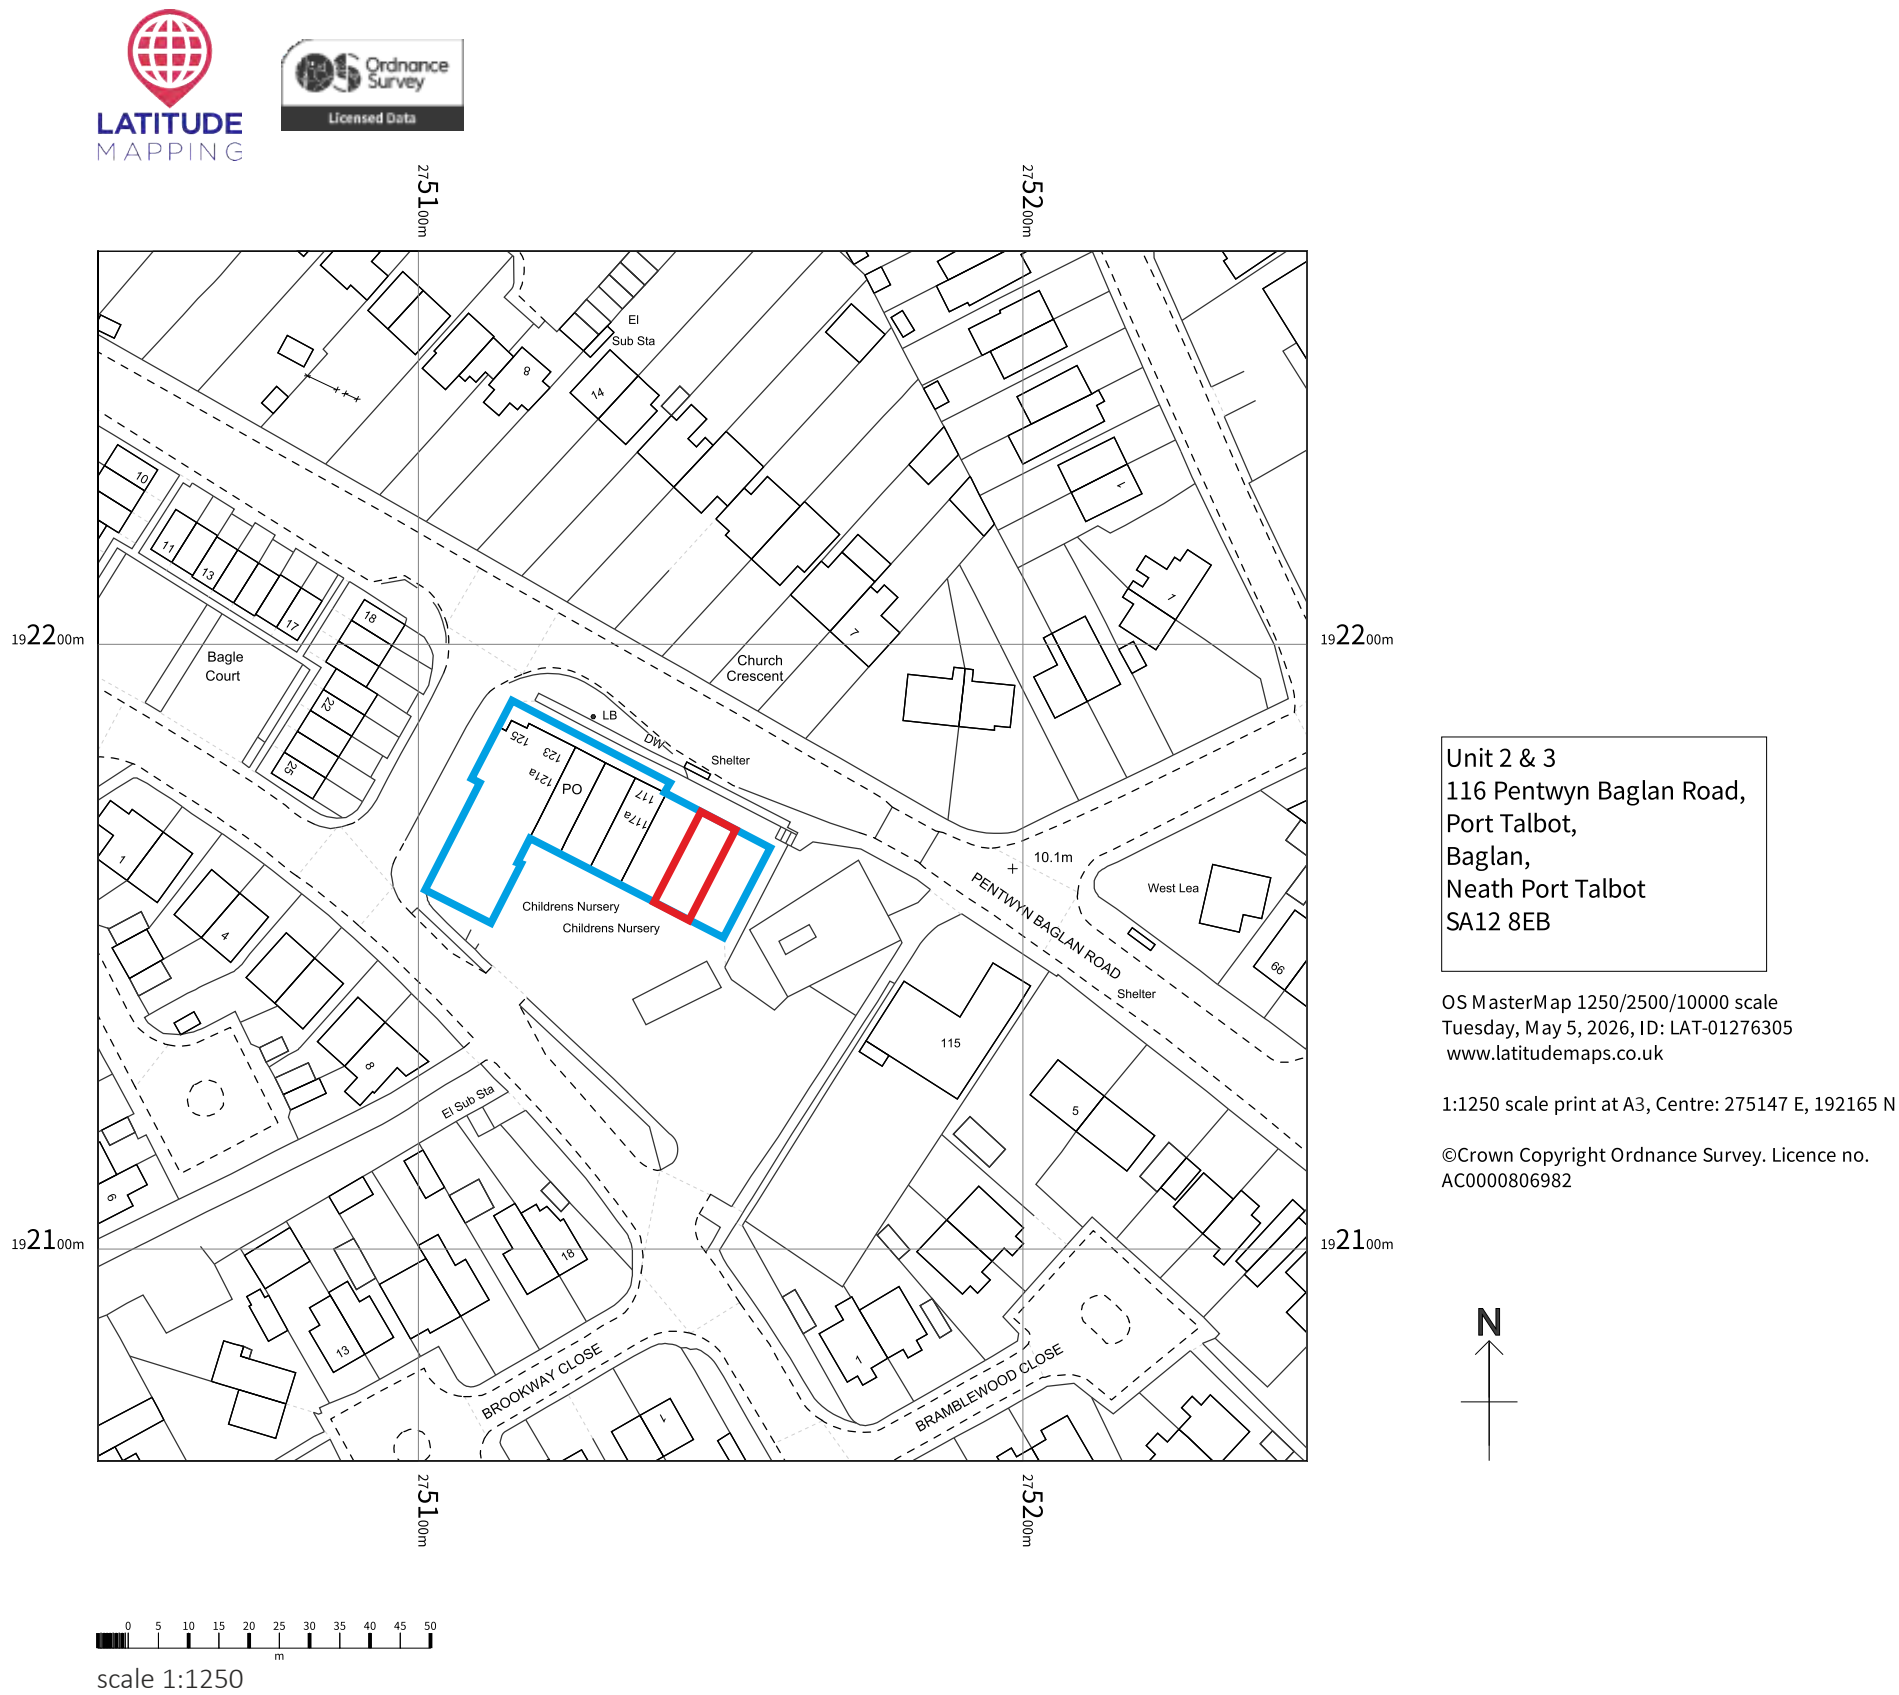

Rev.:	Rev Date:	Revision Details:
C	11.05.2026	Rev C: Andy D: OS map added, signage dimensioned for planning. Rev B (MRW): 05.05.26: Glazing Vinyls Updated, Internal Elevation Updated, Existing External Sign Re-Located, Scheme Re-Numbered. Rev A (MRW): Glazing Vinyls Updated, Internal Elevation Updated, Scheme Re-Numbered.

File Name: Clarity Job Documents\Vets for Pets Ltd\REF71106\4. Proposal Drawings					Client: VETS FOR PETS LTD
Job No:	Scale:	Drawn by:	Checked by:	Date:	Site:
71106	as above	Dominik S.		01/04/2026	Unit 2, 116 Pentwyn Baglan Road, Port Talbot SA12 8EB

