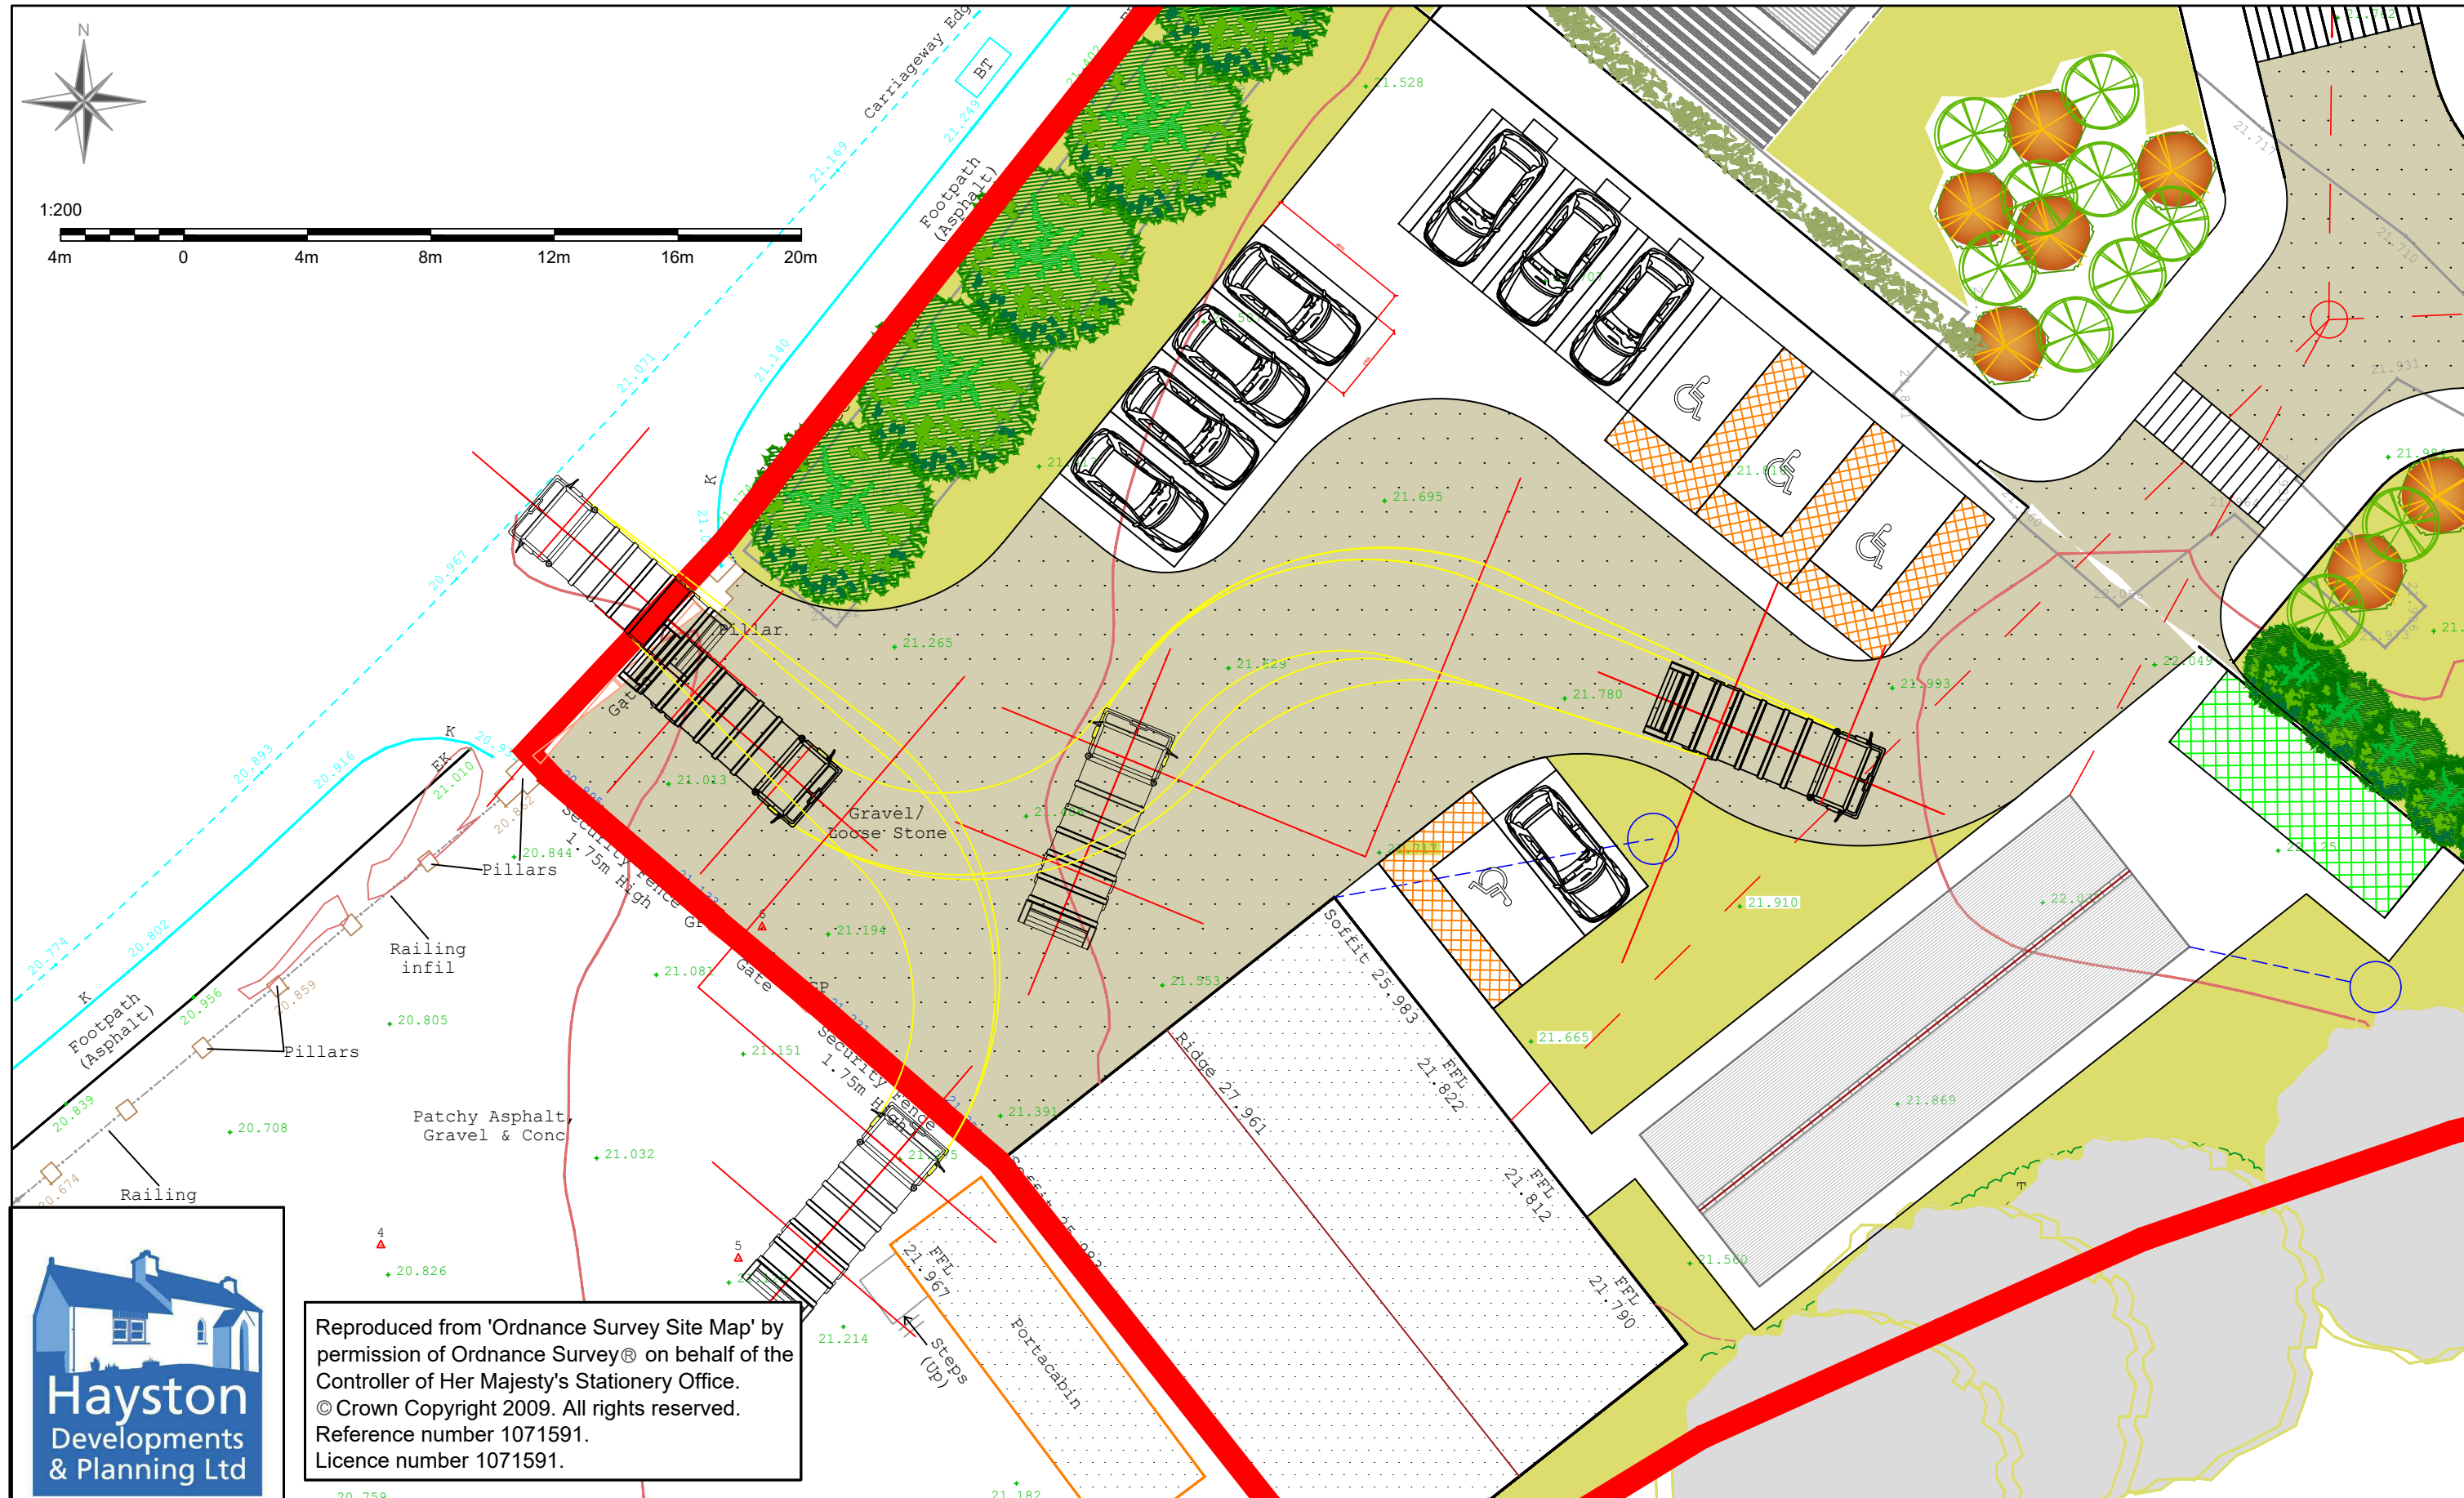


The Planning Studio, Hayston Bridge
Johnston, Haverfordwest
Pembrokeshire SA62 3HJ
01437 891 817
07515 851 704
andrew@haystonplanning.co.uk
www.planningpembrokeshire.co.uk

No.	Description	Date

Conversion of Equestrian Store to Meet & Greet, Ancillary
Cafe and Playroom with Bespoke Lodges and Pods For A
Tourism Park, Land at Former Abergarwed Service Station,
Off B4242 Neath Road, Abergarwed, Neath SA11 4EA

Plan Showing Refuse Lorry Turning			
Project number	AVH_1164	21	
Date	07.10.2024		
Drawn			
Client	Mr James Carroll	Scale	A3 - 1:200