
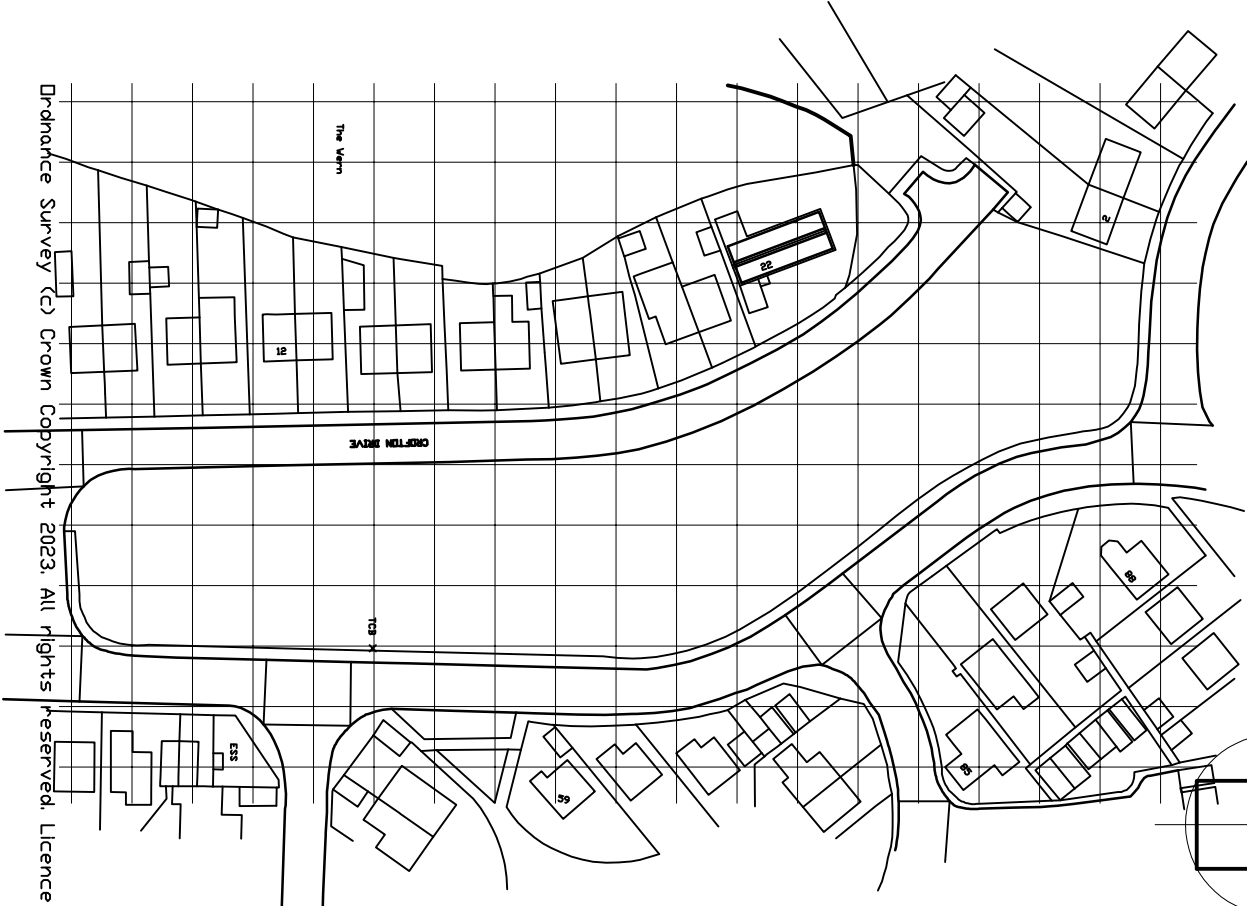
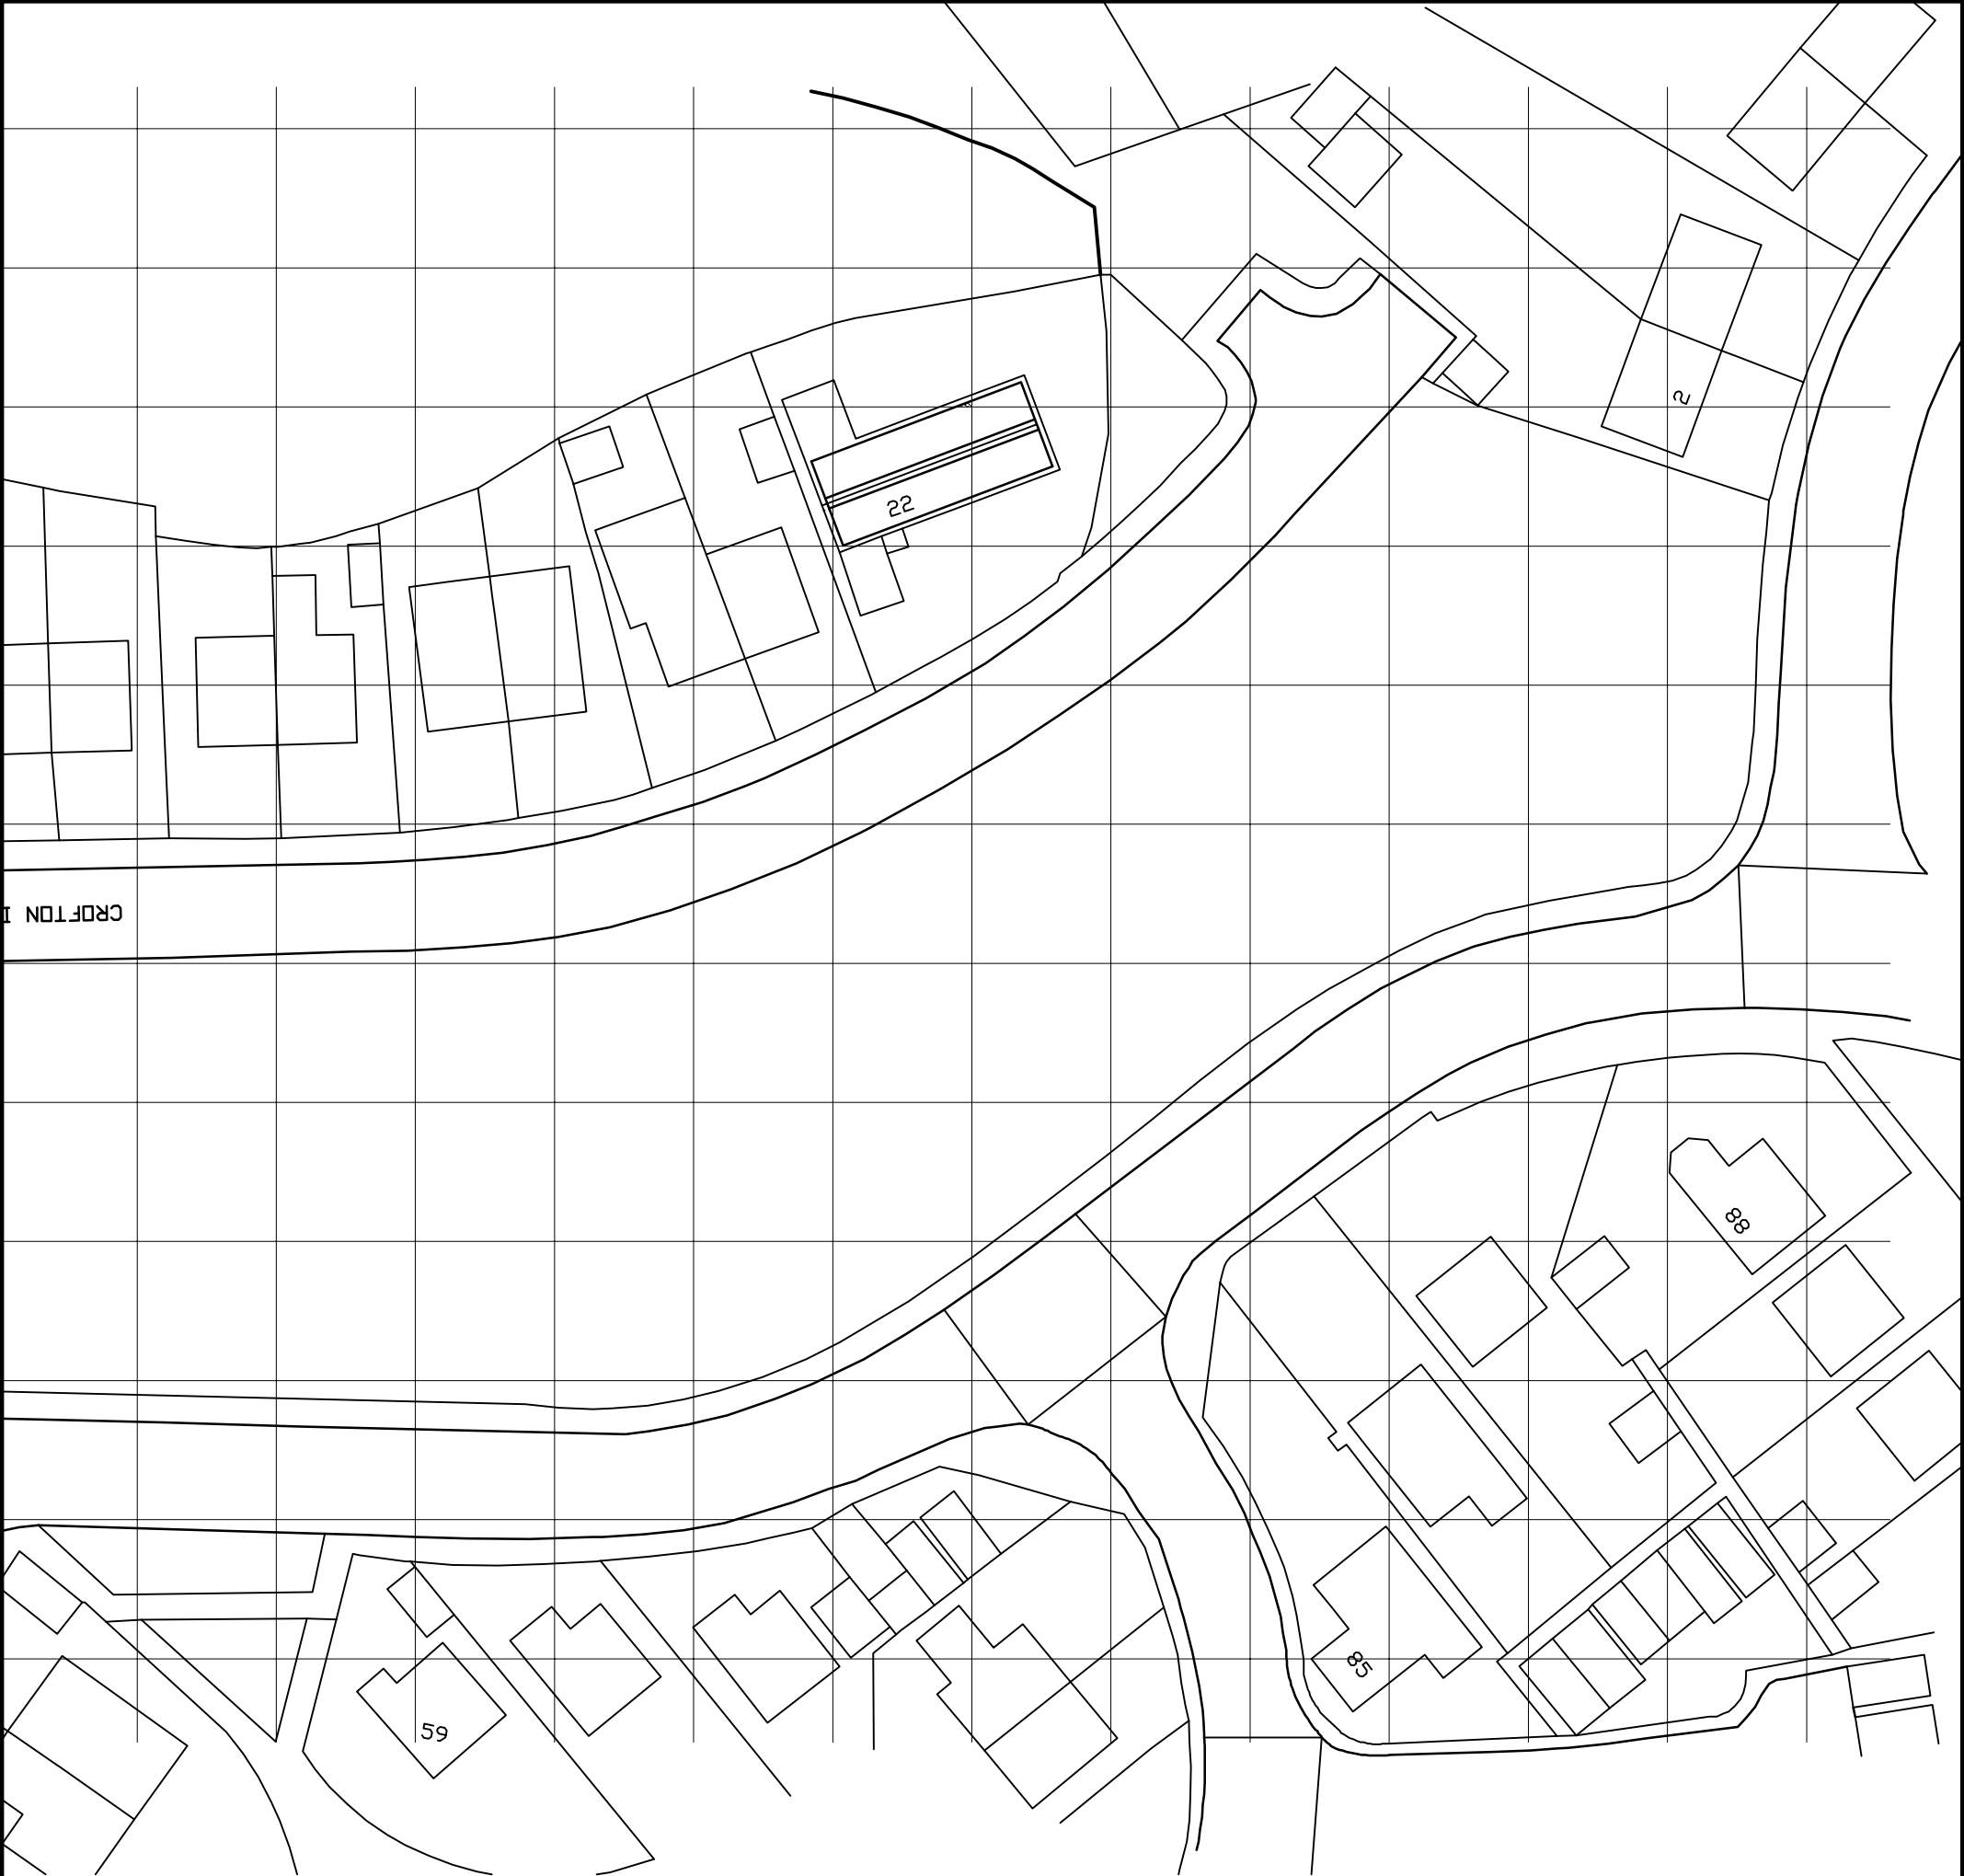


NORTH

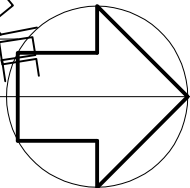

Drainage Survey (c) Crown Copyright 2023. All rights reserved. Licence number

CLIENT		
MR & MRS TOM FITZPATRICK		
job title	RETENSION OF FRONT PORCH, FRONT & REAR DORMERS & PROPOSED SINGLE STOREY SIDE EXTENSION @ 22, CROFTON DRIVE, BAGLAN PORT TALBOT SA12 8UL.	
drawing title	EXISTING LOCATION/ BLOCK PLAN	
job No:	drawing No:	scales:
25.96	01	1:500 @A3 1:1250 @A3