
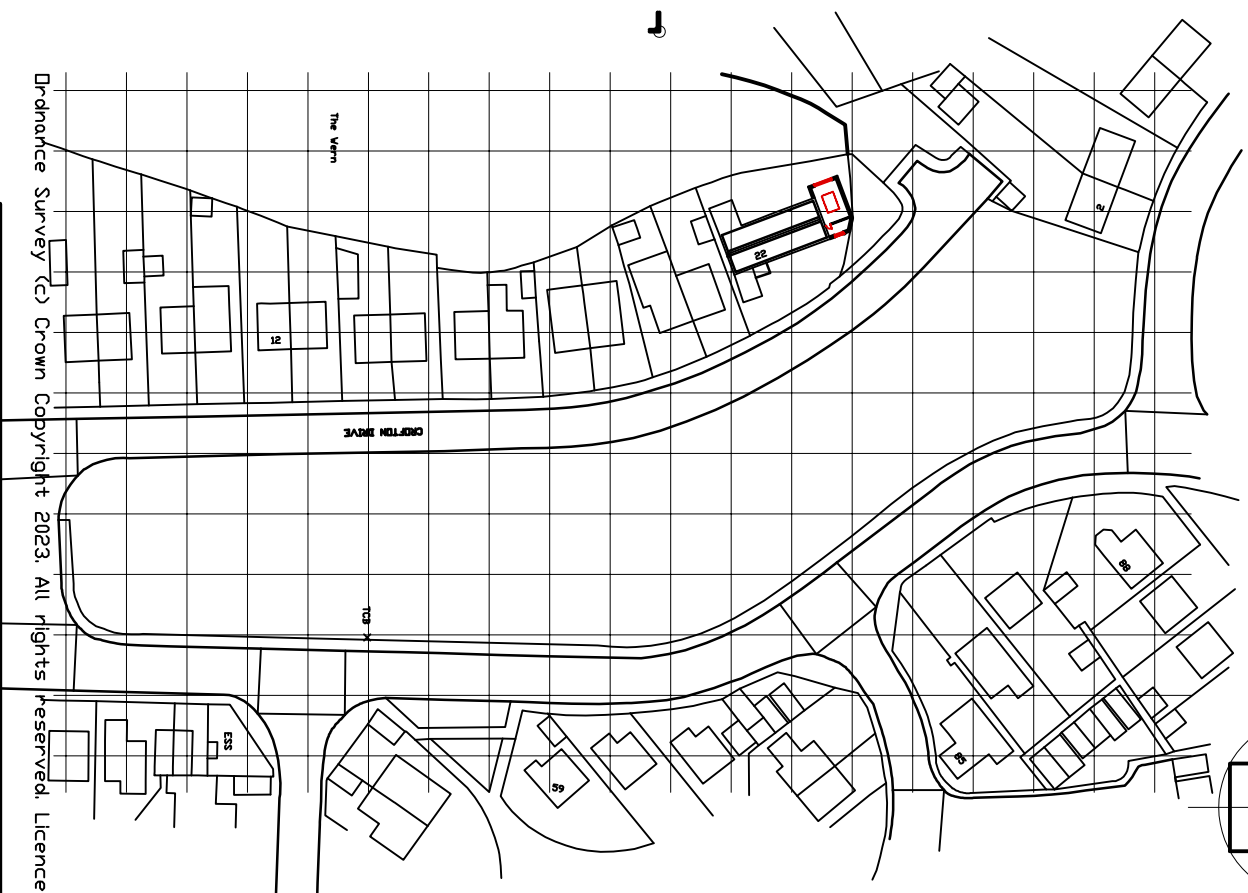
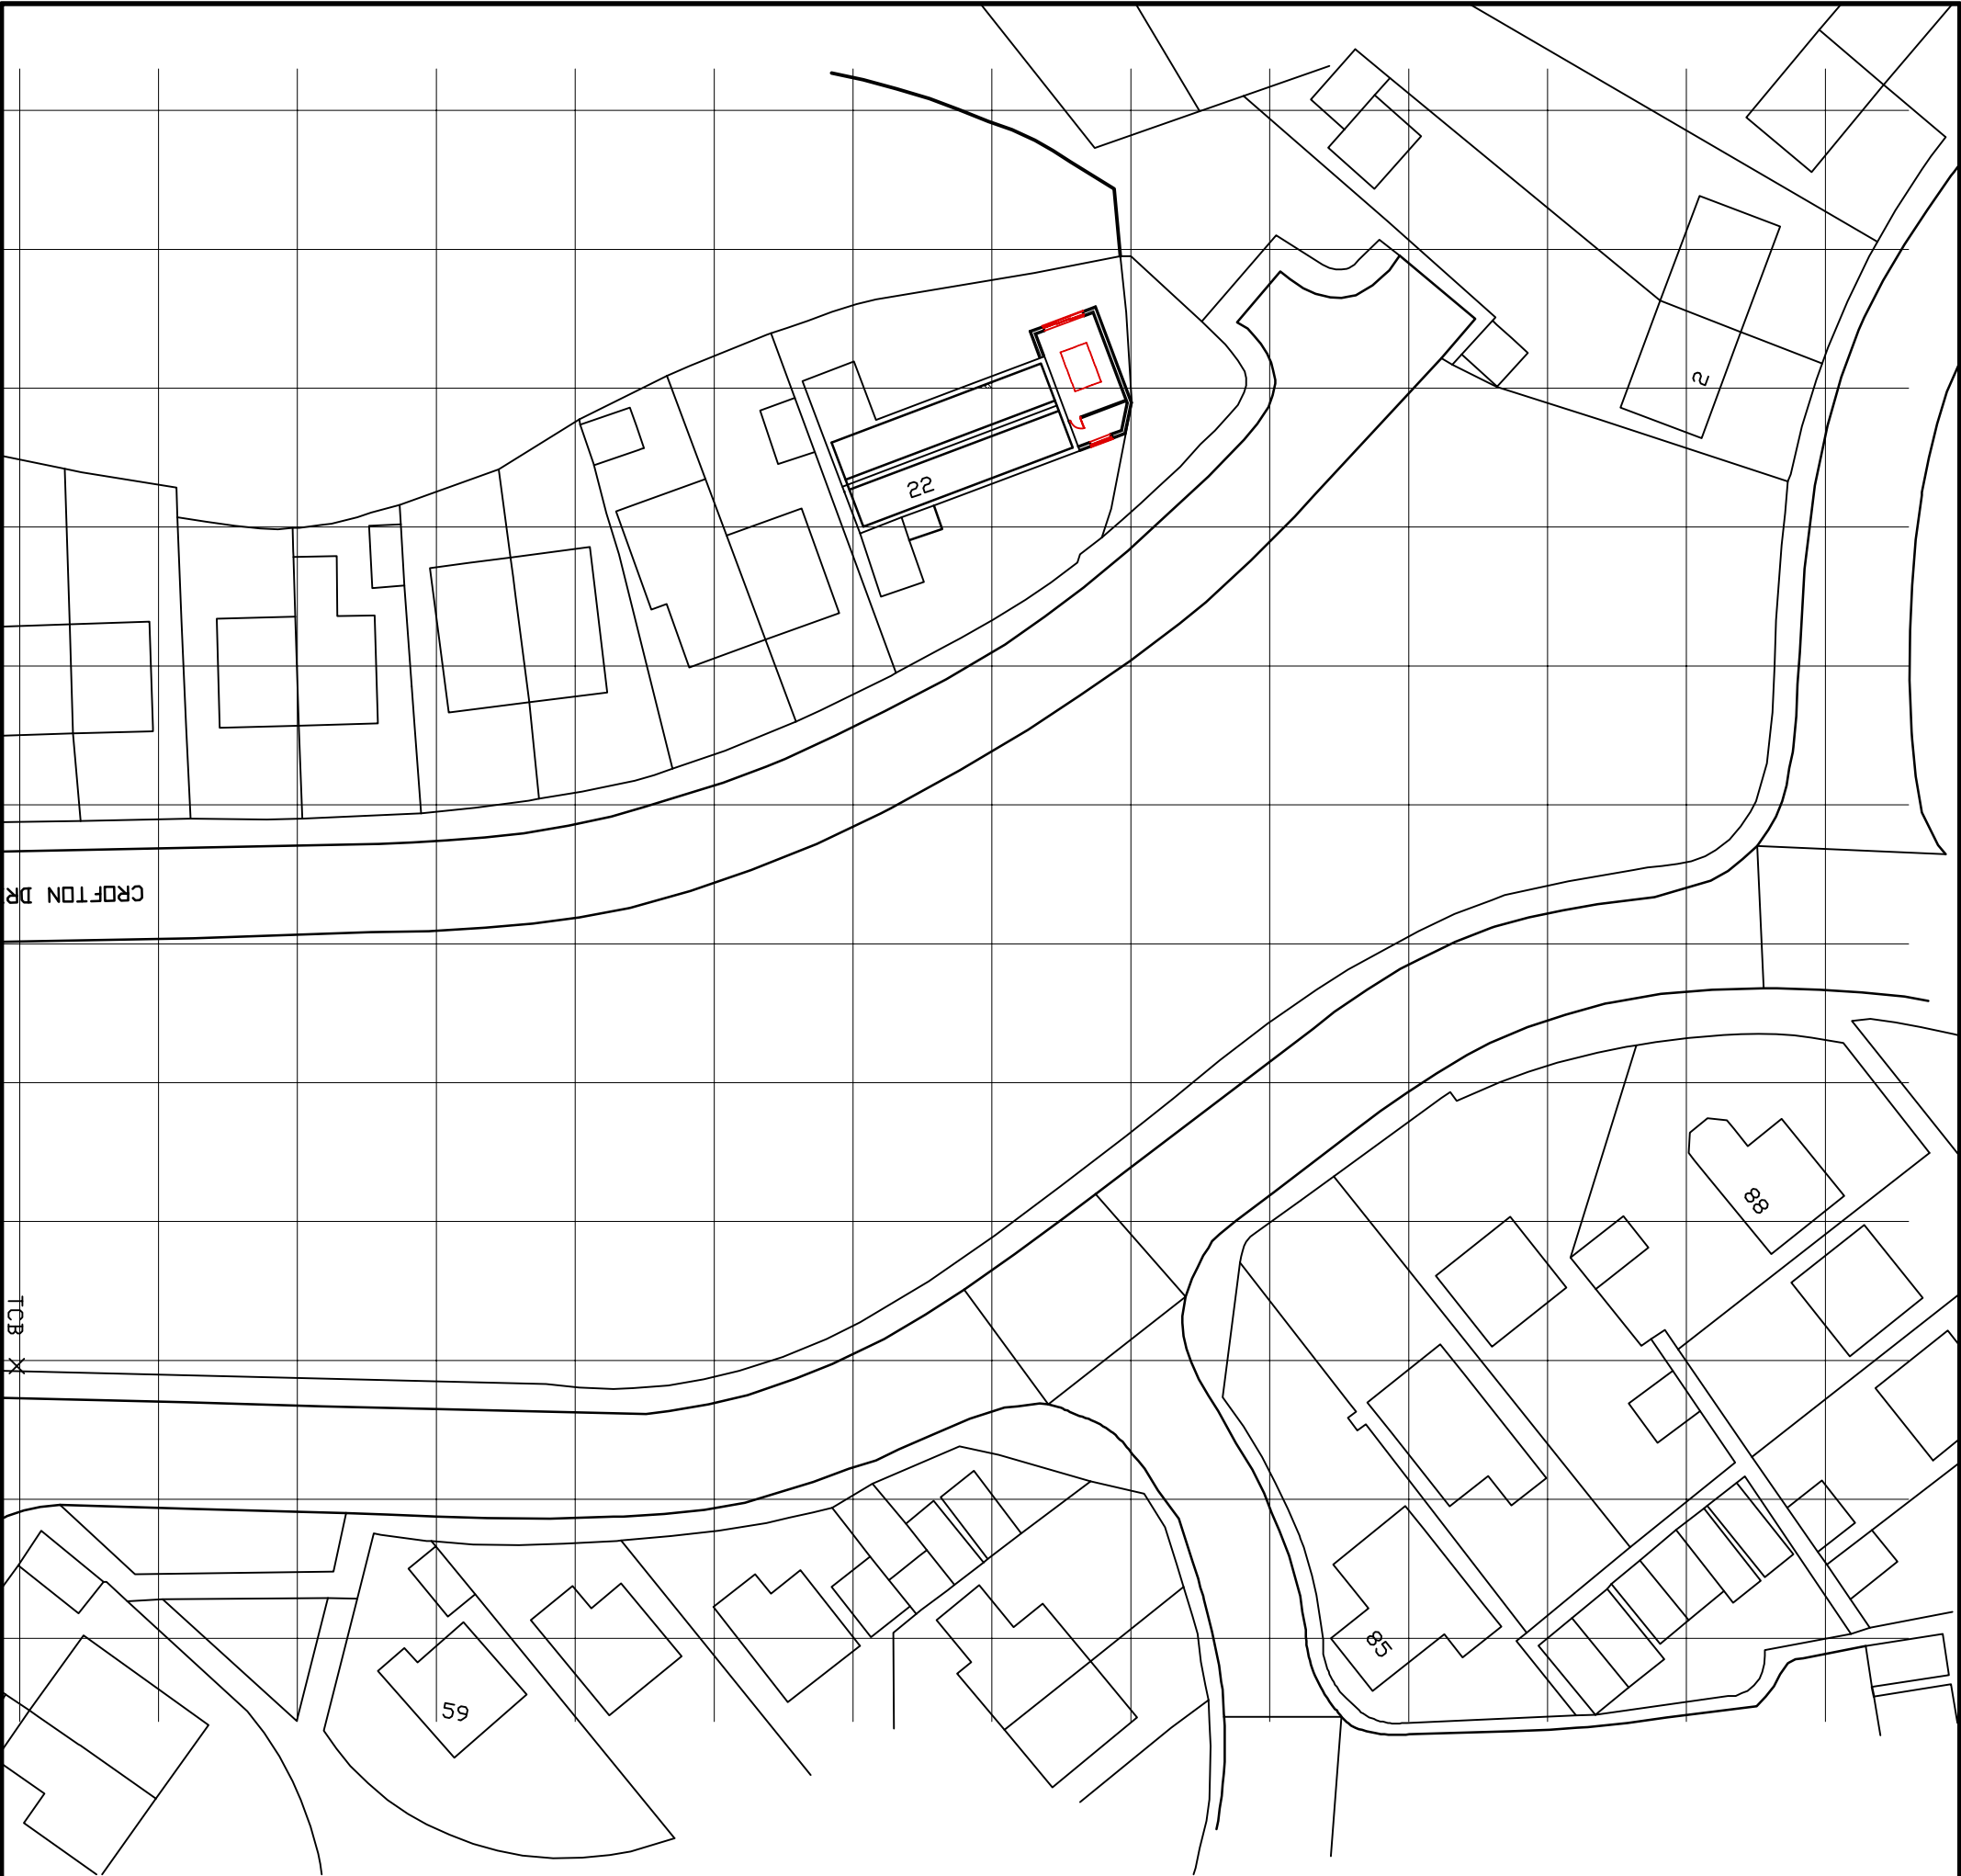


NORTH

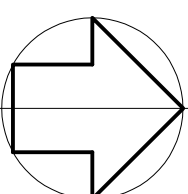

Drainance Survey (c) Crown Copyright 2023. All rights reserved. Licence nu

CLIENT

MR & MRS TOM FITZPATRICK

job title

RETENSION OF FRONT PORCH, FRONT & REAR DORMERS
& PROPOSED SINGLE STOREY SIDE EXTENSION @ 22,
CROFTON DRIVE, BAGLAN PORT TALBOT SA12 8UL.

drawing title

PROPOSED LOCATION/ BLOCK PLAN

job No:	drawing No:	scales:
25.96	02	1:500 @A3 1:1250 @A3