




ACOUSTIC MITIGATION STRATEGY – SOURCE / PATH / RECEIVER CONTROL

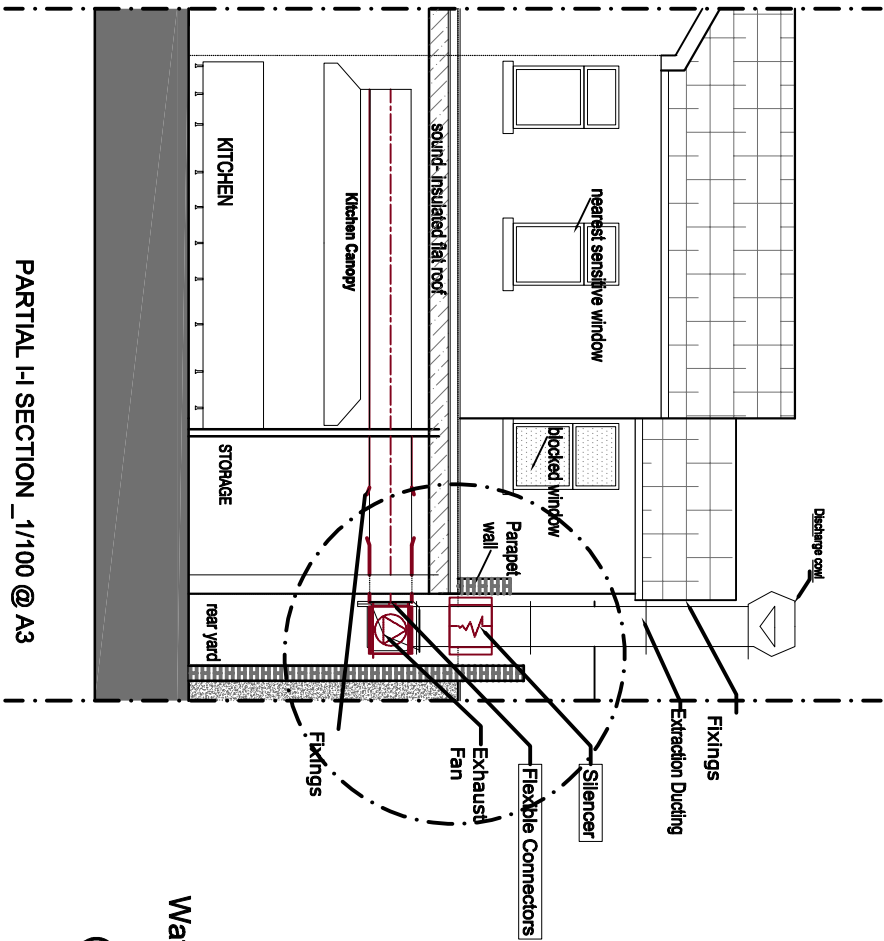

PARTIAL I-I SECTION _1/100 @ A3

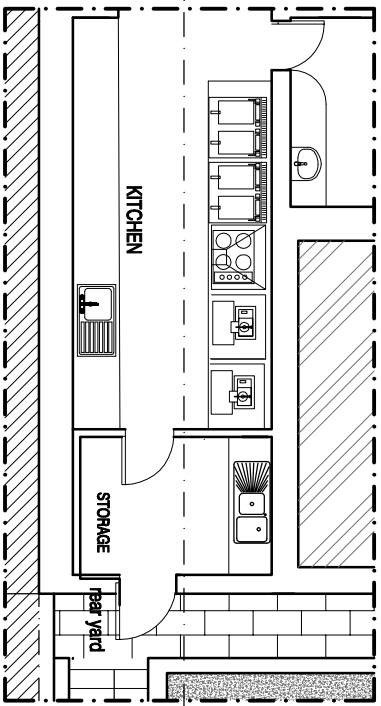

PARTIAL PLAN _1/100 @ A3

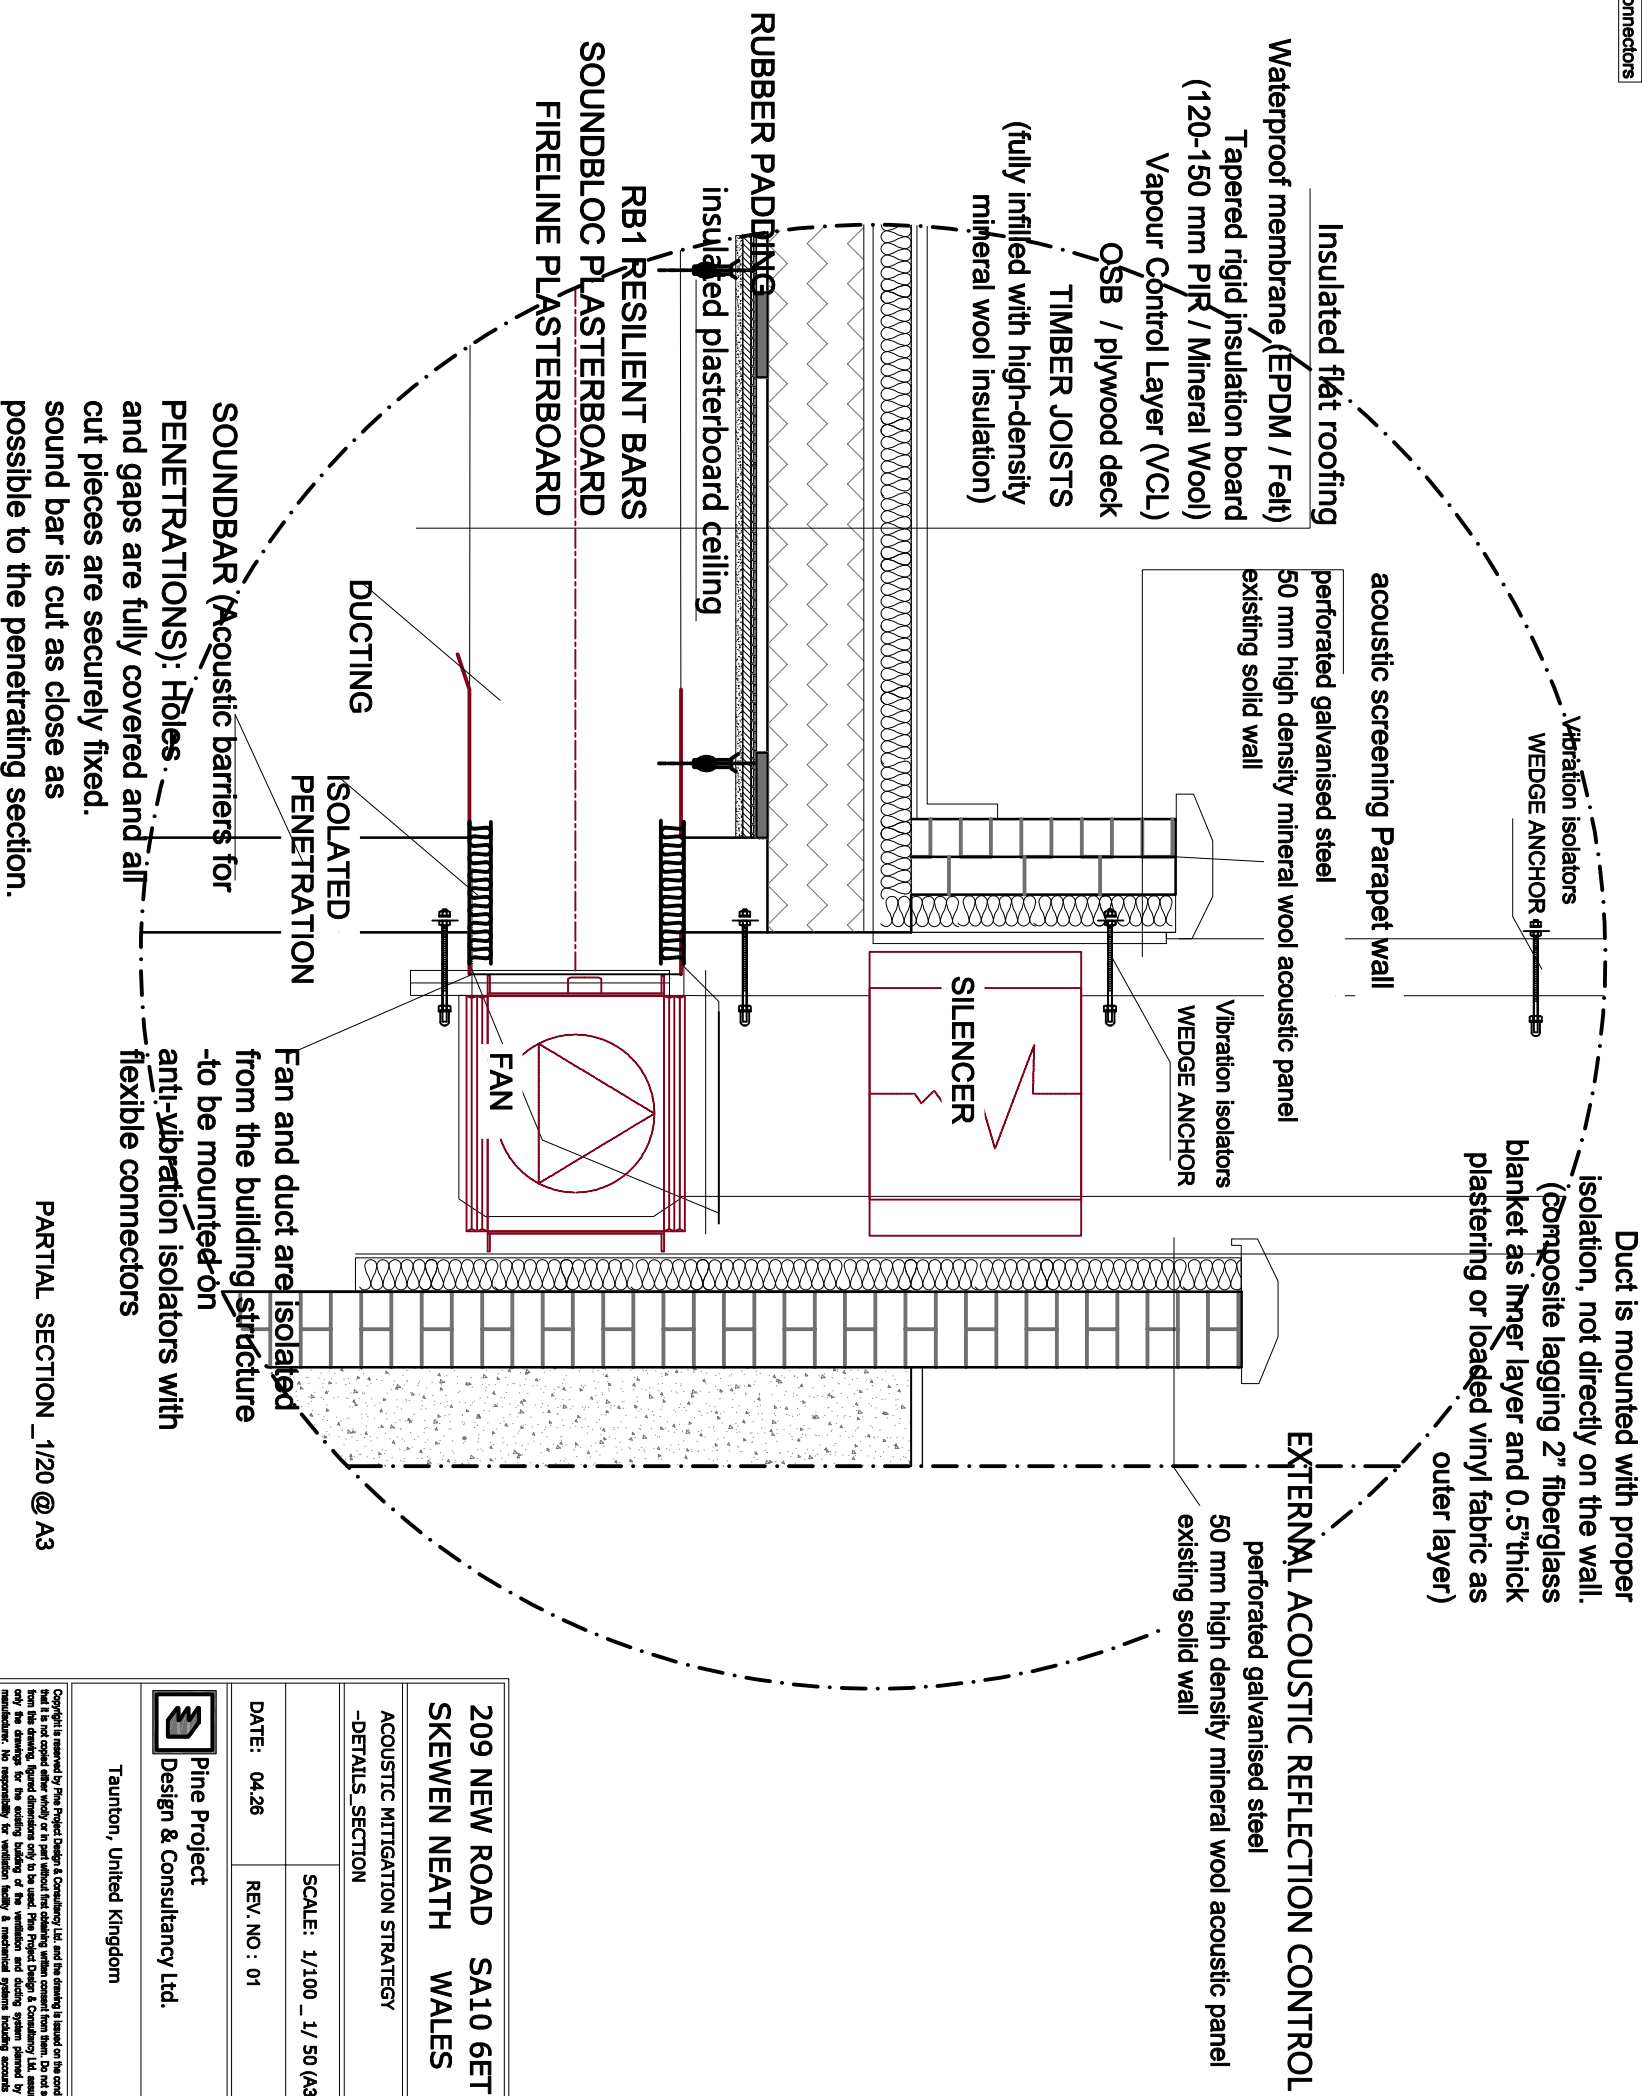

PARTIAL SECTION _1/20 @ A3

209 NEW ROAD SA10 6ET
SKEWEN NEATH WALES

ACOUSTIC MITIGATION STRATEGY
-DETAILS_SECTION

SCALE: 1/100 _1/ 50 (A3)

DATE: 04.26 REV. NO : 01

 Pine Project
Design & Consultancy Ltd.

Taunton, United Kingdom

Copyright reserved by Pine Project Design & Consultancy Ltd. and the drawing is limited to the conditions specified. It is not to be used for any other purpose without the written consent of Pine Project Design & Consultancy Ltd. The drawing is to be used in conjunction with appropriate consultation engineers' drawings, schedules, specifications and manufacturers' data.