

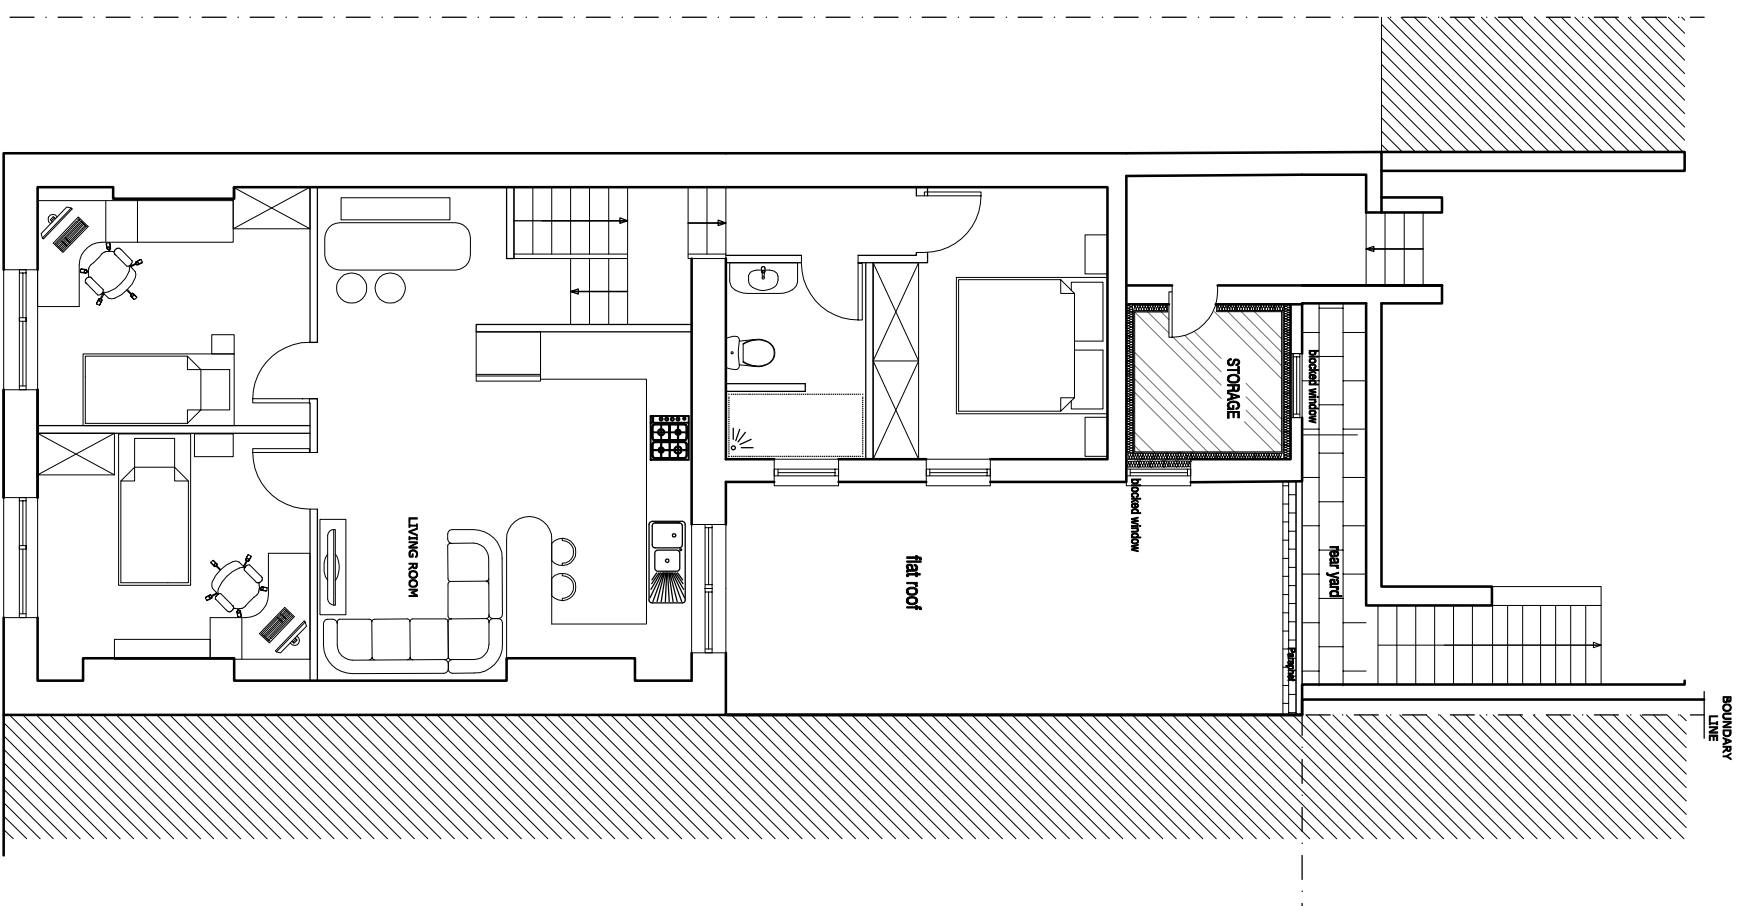


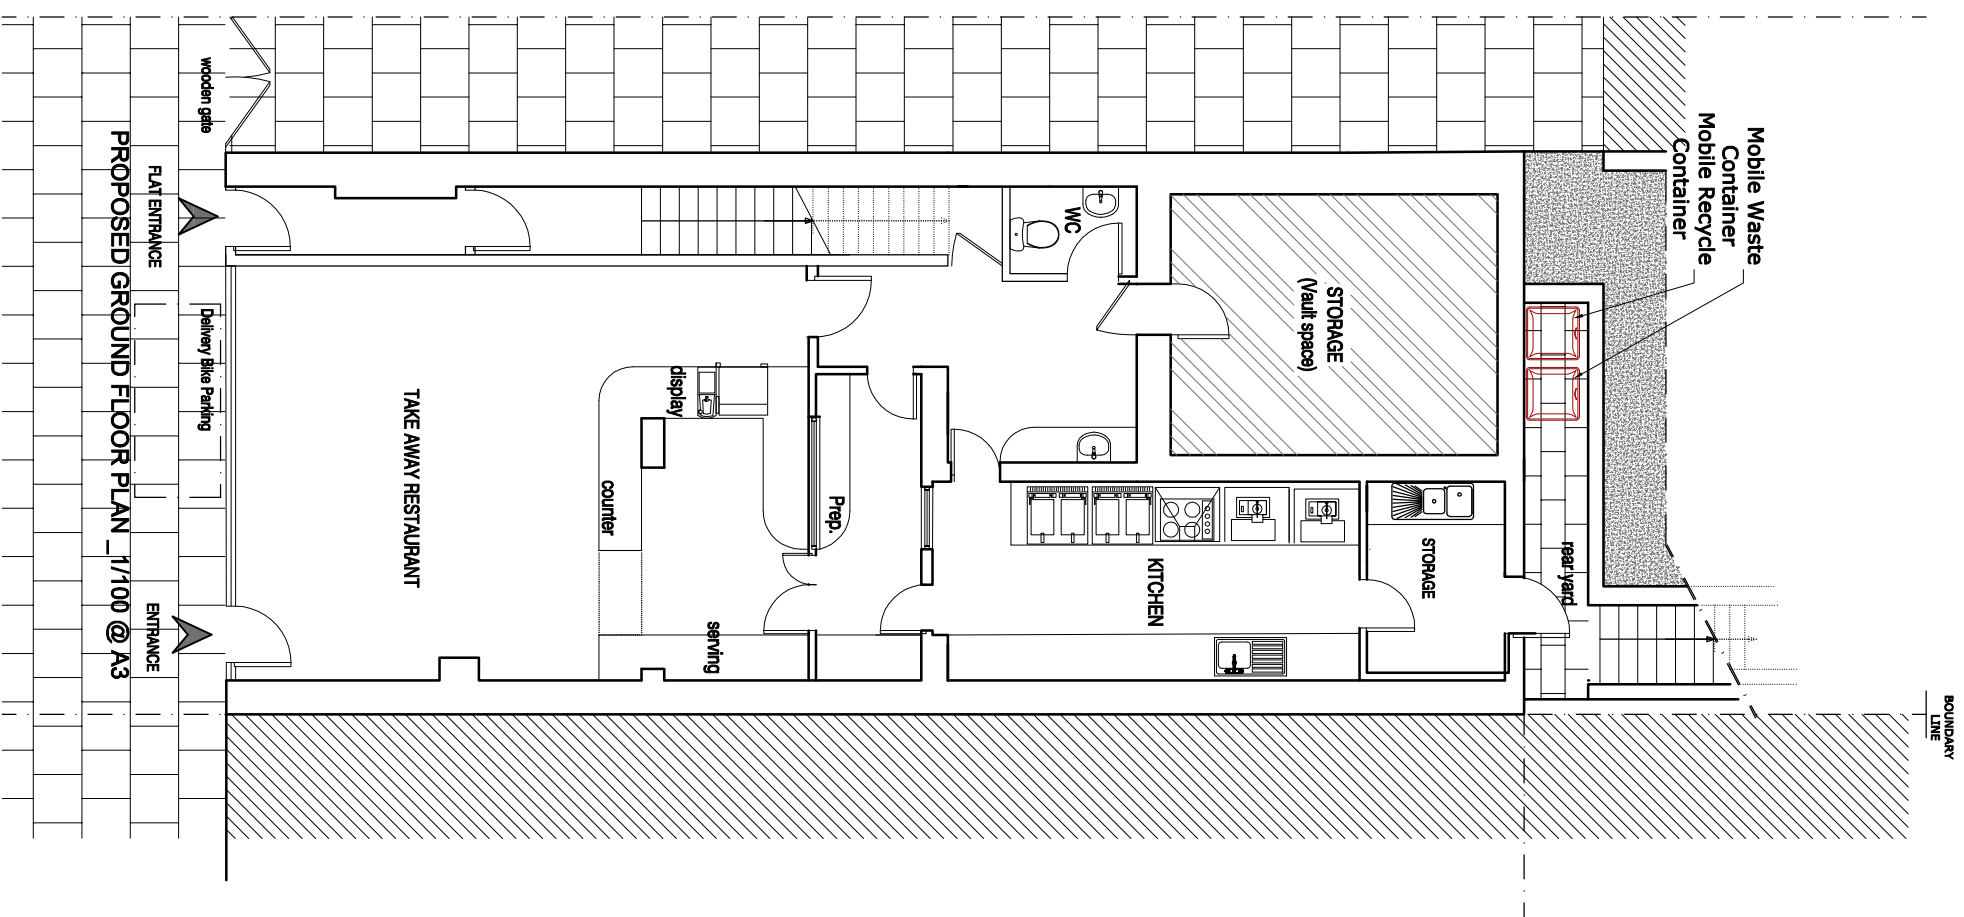

PROPOSED FIRST FLOOR PLAN_1/100 @ A3

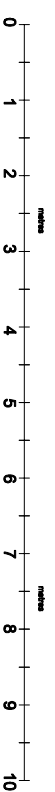

**209 NEW ROAD SA10 6ET
SKEWEN NEATH WALES**

PROPOSED FLOOR PLANS _ REV01

DW: PP/2026023/02

SCALE: 1/100 (A3)

DATE: 04.26

REV. NO : 01



**Pine Project
Design & Consultancy Ltd.**

Taunton, United Kingdom

Copyright is retained by The Project Design & Consulting Ltd, and the drawing is issued on the condition that the copyright owner's name and the name of the client are to be used. The copyright owner does not warrant that the copy is true and correct, or that it is the latest issue. The Project Design & Consulting Ltd is not responsible for any errors or omissions, or for any consequences arising from the use of the drawing, for the ability loading of the materials and setting system planned by the manufacturer. No responsibility for variations, safety, mechanical systems including accounts and expenses and other alterations. All dimensions to be checked on site before commencement of any work, shop drawings or the ordering of materials. This drawing is to be used in conjunction with appropriate consultant engineer's drawings, schedules, specifications and instructions job.