



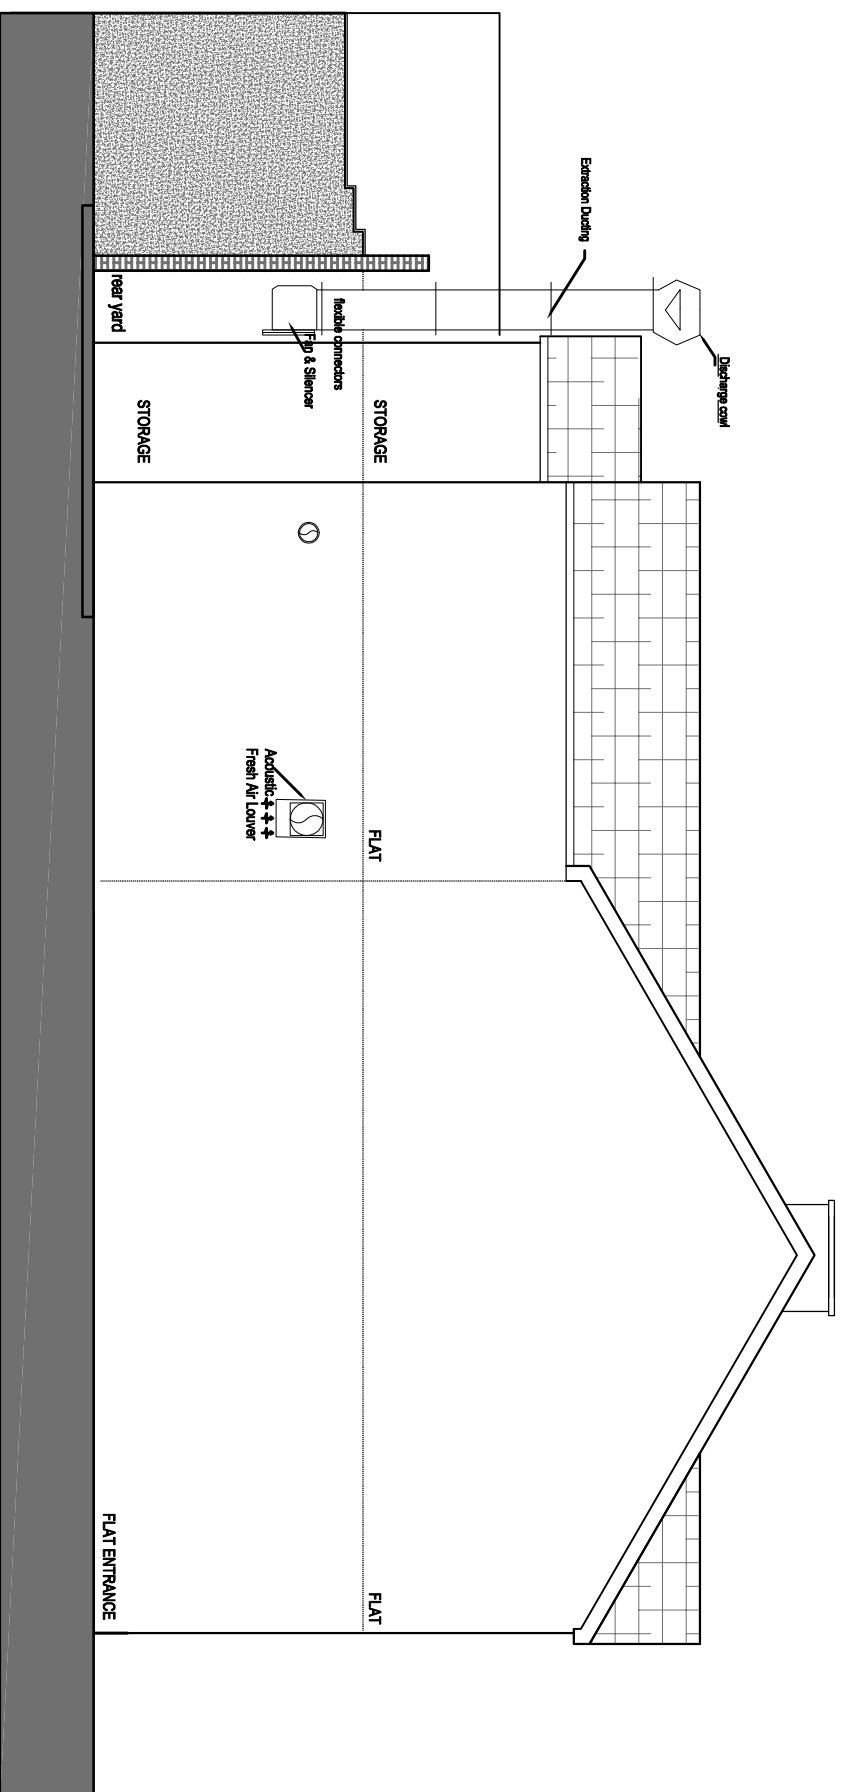

209 NEW ROAD SKEWEN NEATH WALES	
EXISTING - PROPOSED SIDE ELEVATION	
DW: PP/2028023/03	SCALE: 1/100 (A3)
DATE: 04.26	REV. NO : 01

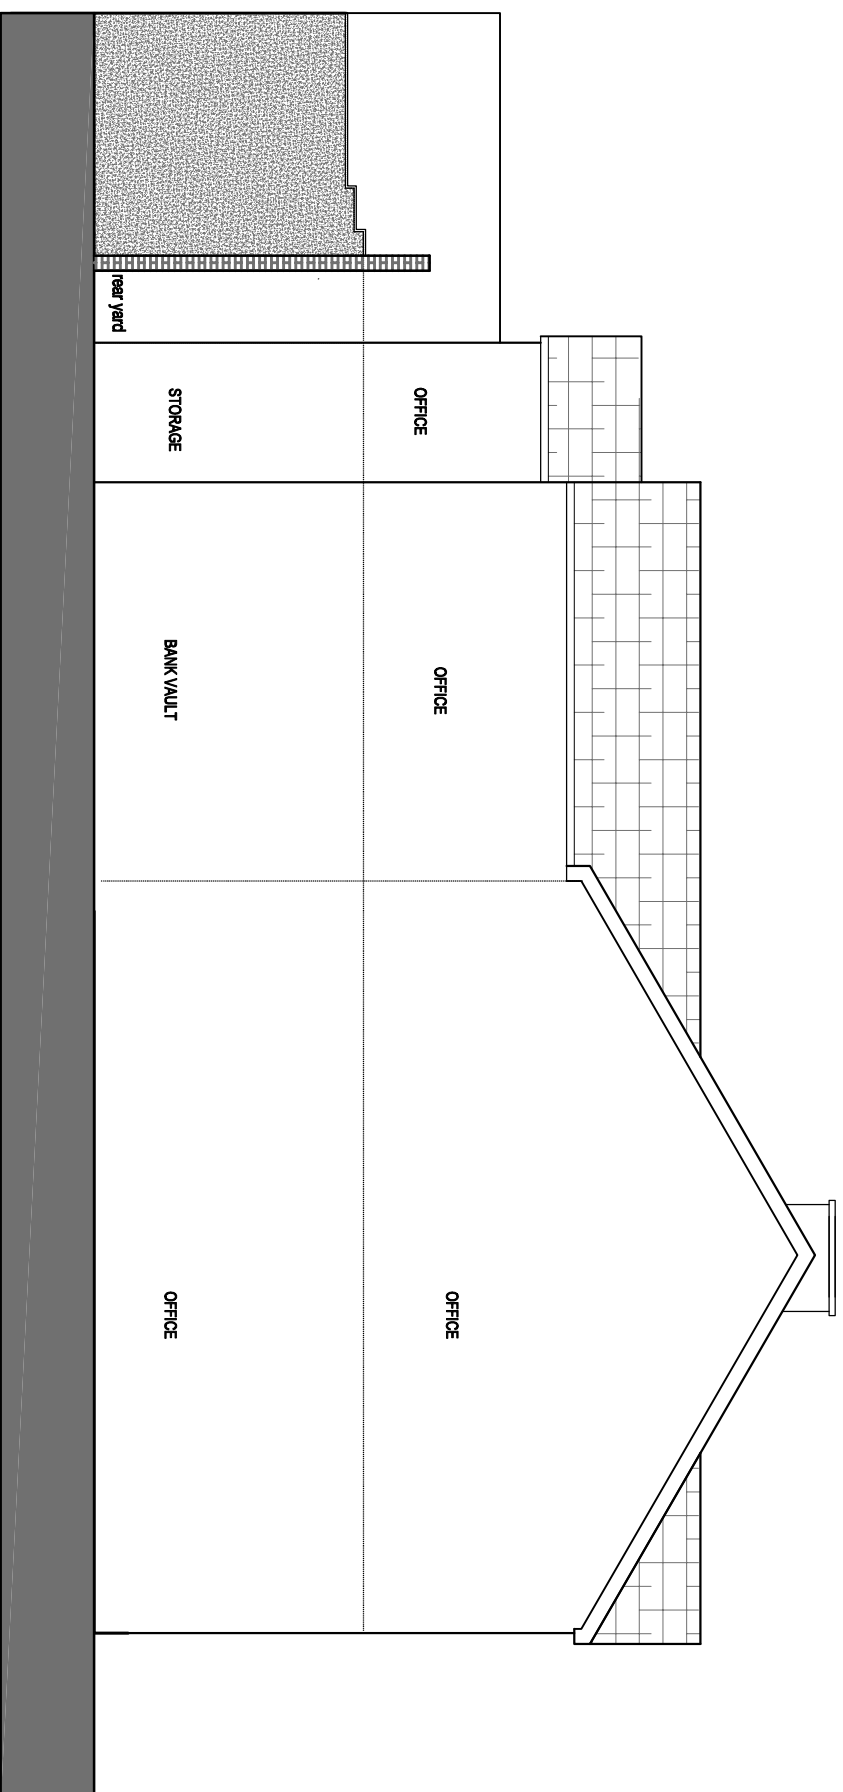

**Pine Project
Design & Consultancy Ltd.**

Taunton, United Kingdom

Copyright is owned by Phipps Dodge & Consulting, Ltd. and the drawing is issued on the condition that it is not copied either wholly or in part without the authority within consent from them. Do not scale from this drawing. Figure dimensions only to be used. The Phipps Dodge & Consulting, Ltd. assumes no liability for the existing building of the ventilation and ducting system planned by the manufacturer. No responsibility for ventilation safety or mechanical systems involving accurate air flow calculations and other alternatives. All dimensions to be checked on the before commencing work and any modifications stop drawings or the ordering of materials. The drawing is to be read in conjunction with appropriate consultant engineers' drawings, schedules, specifications and manufacturers info.