
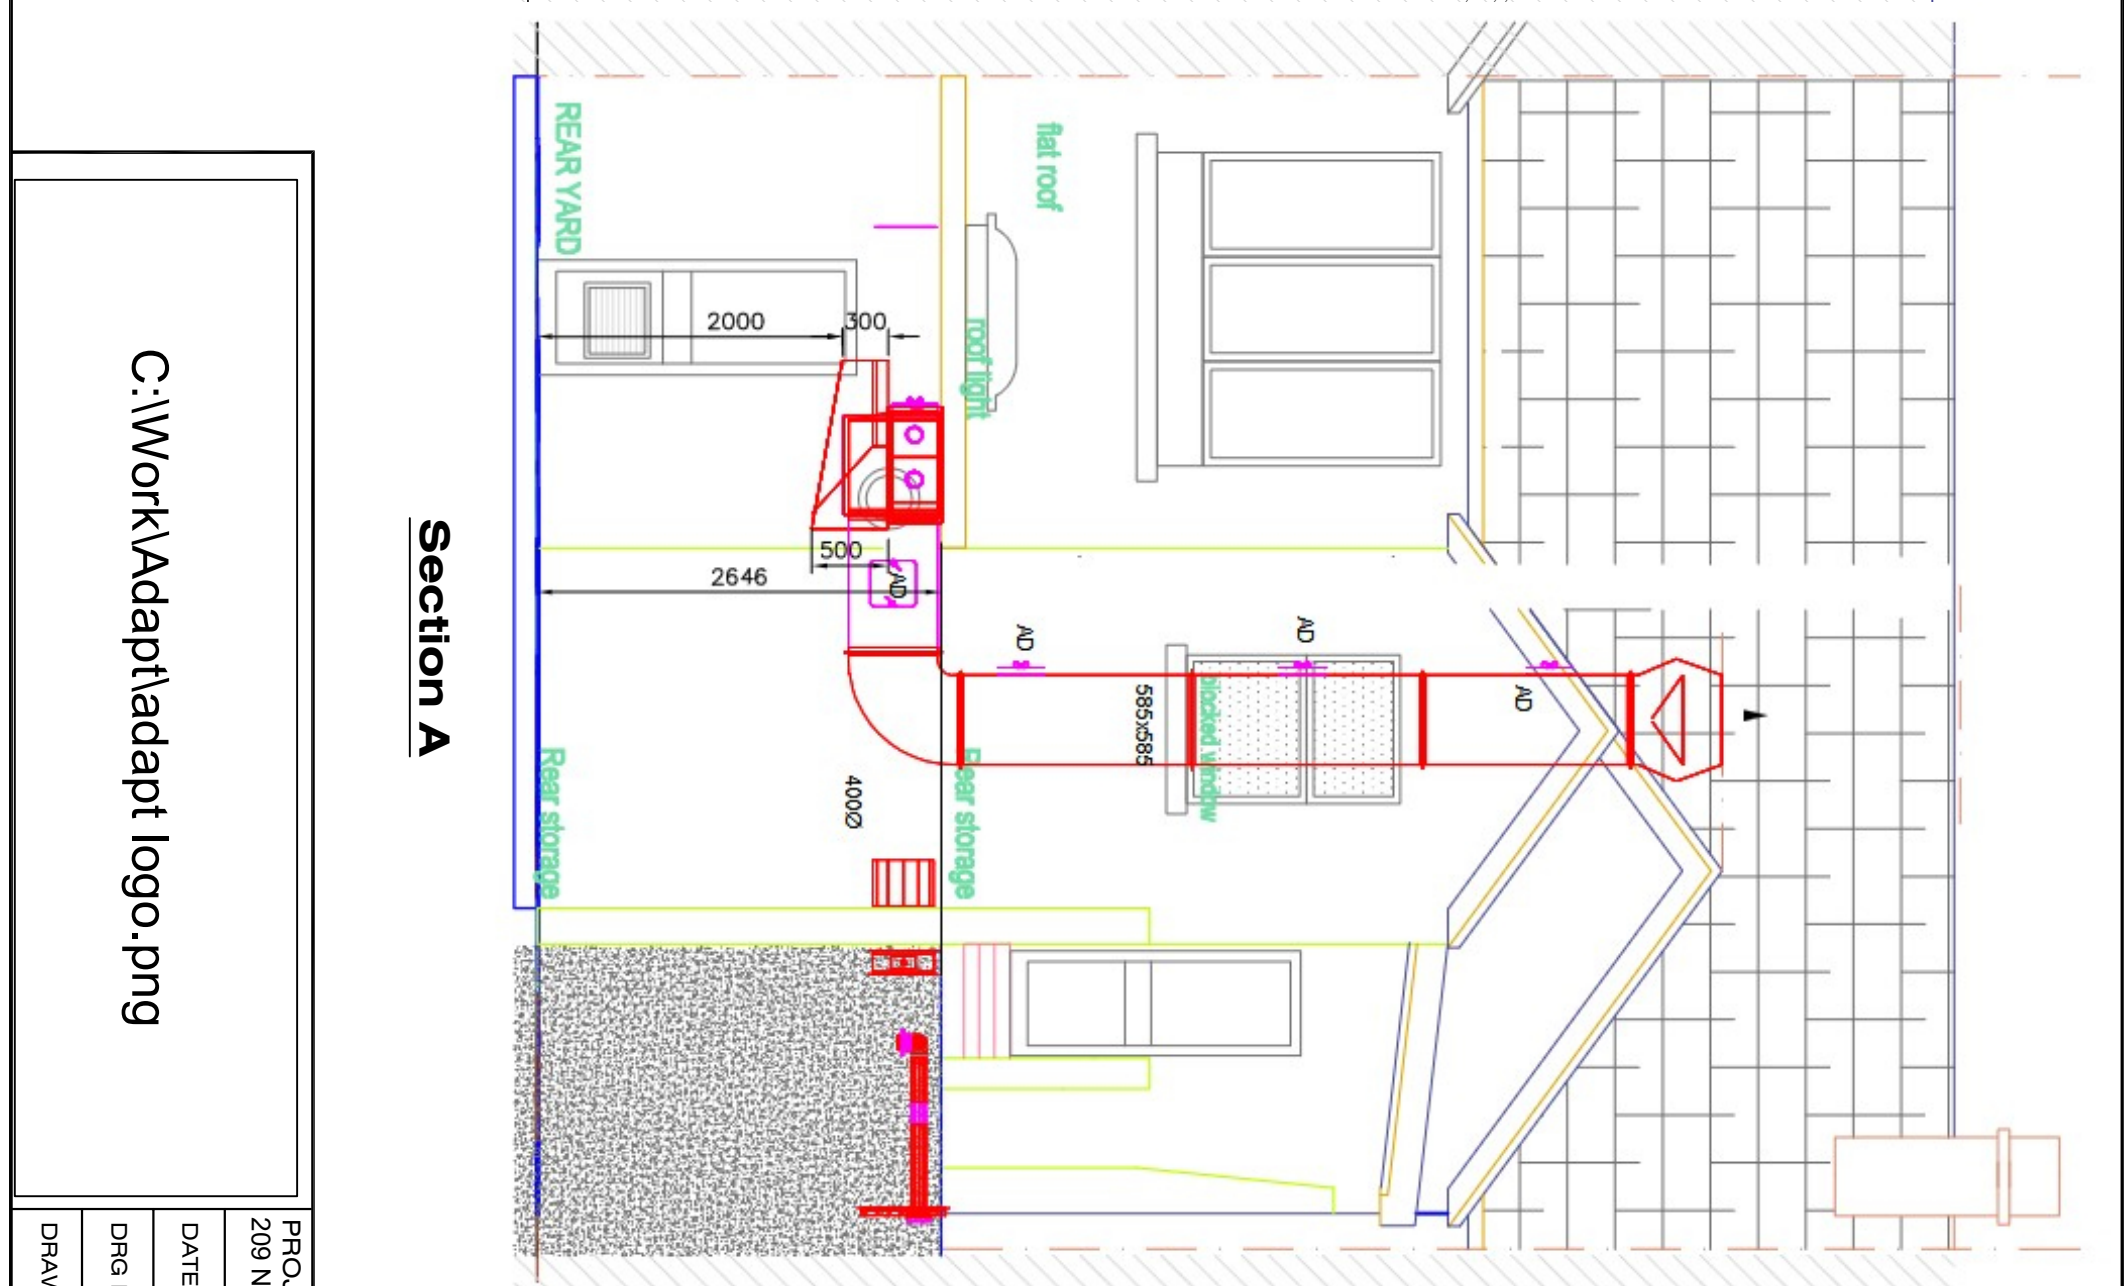


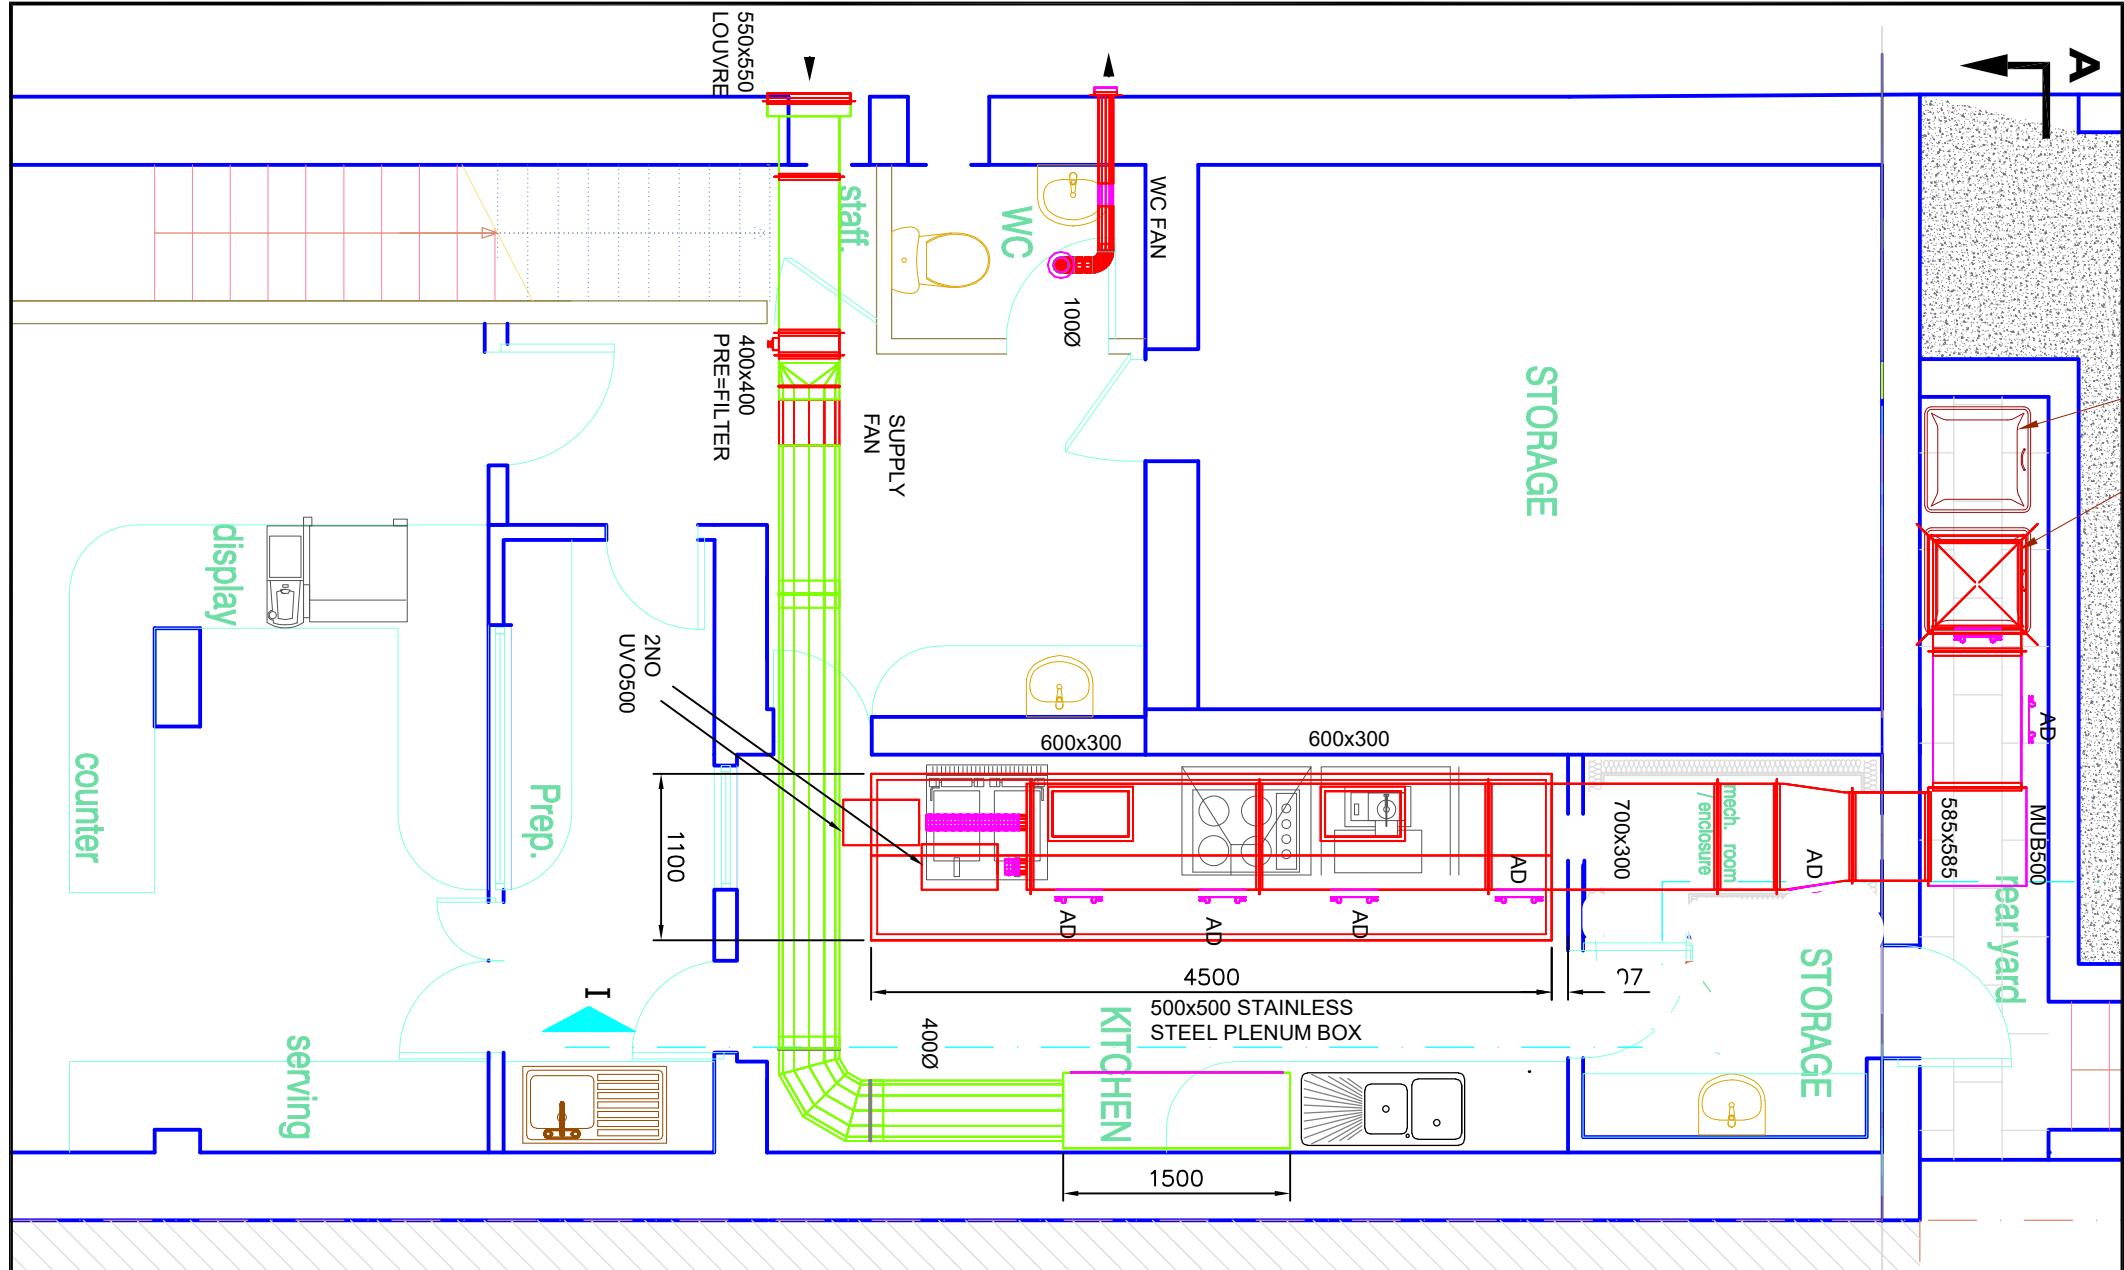

Section A

C:\Work\adapt\adapt logo.png

PROJECT: 209 NEW ROAD SKEWEN		
DATE: 01/04/26	SCALE: 1:50@A3	
DRG NO: 209NRS-01	REV: 3	
DRAWN BY: RE	DO NOT SCALE	