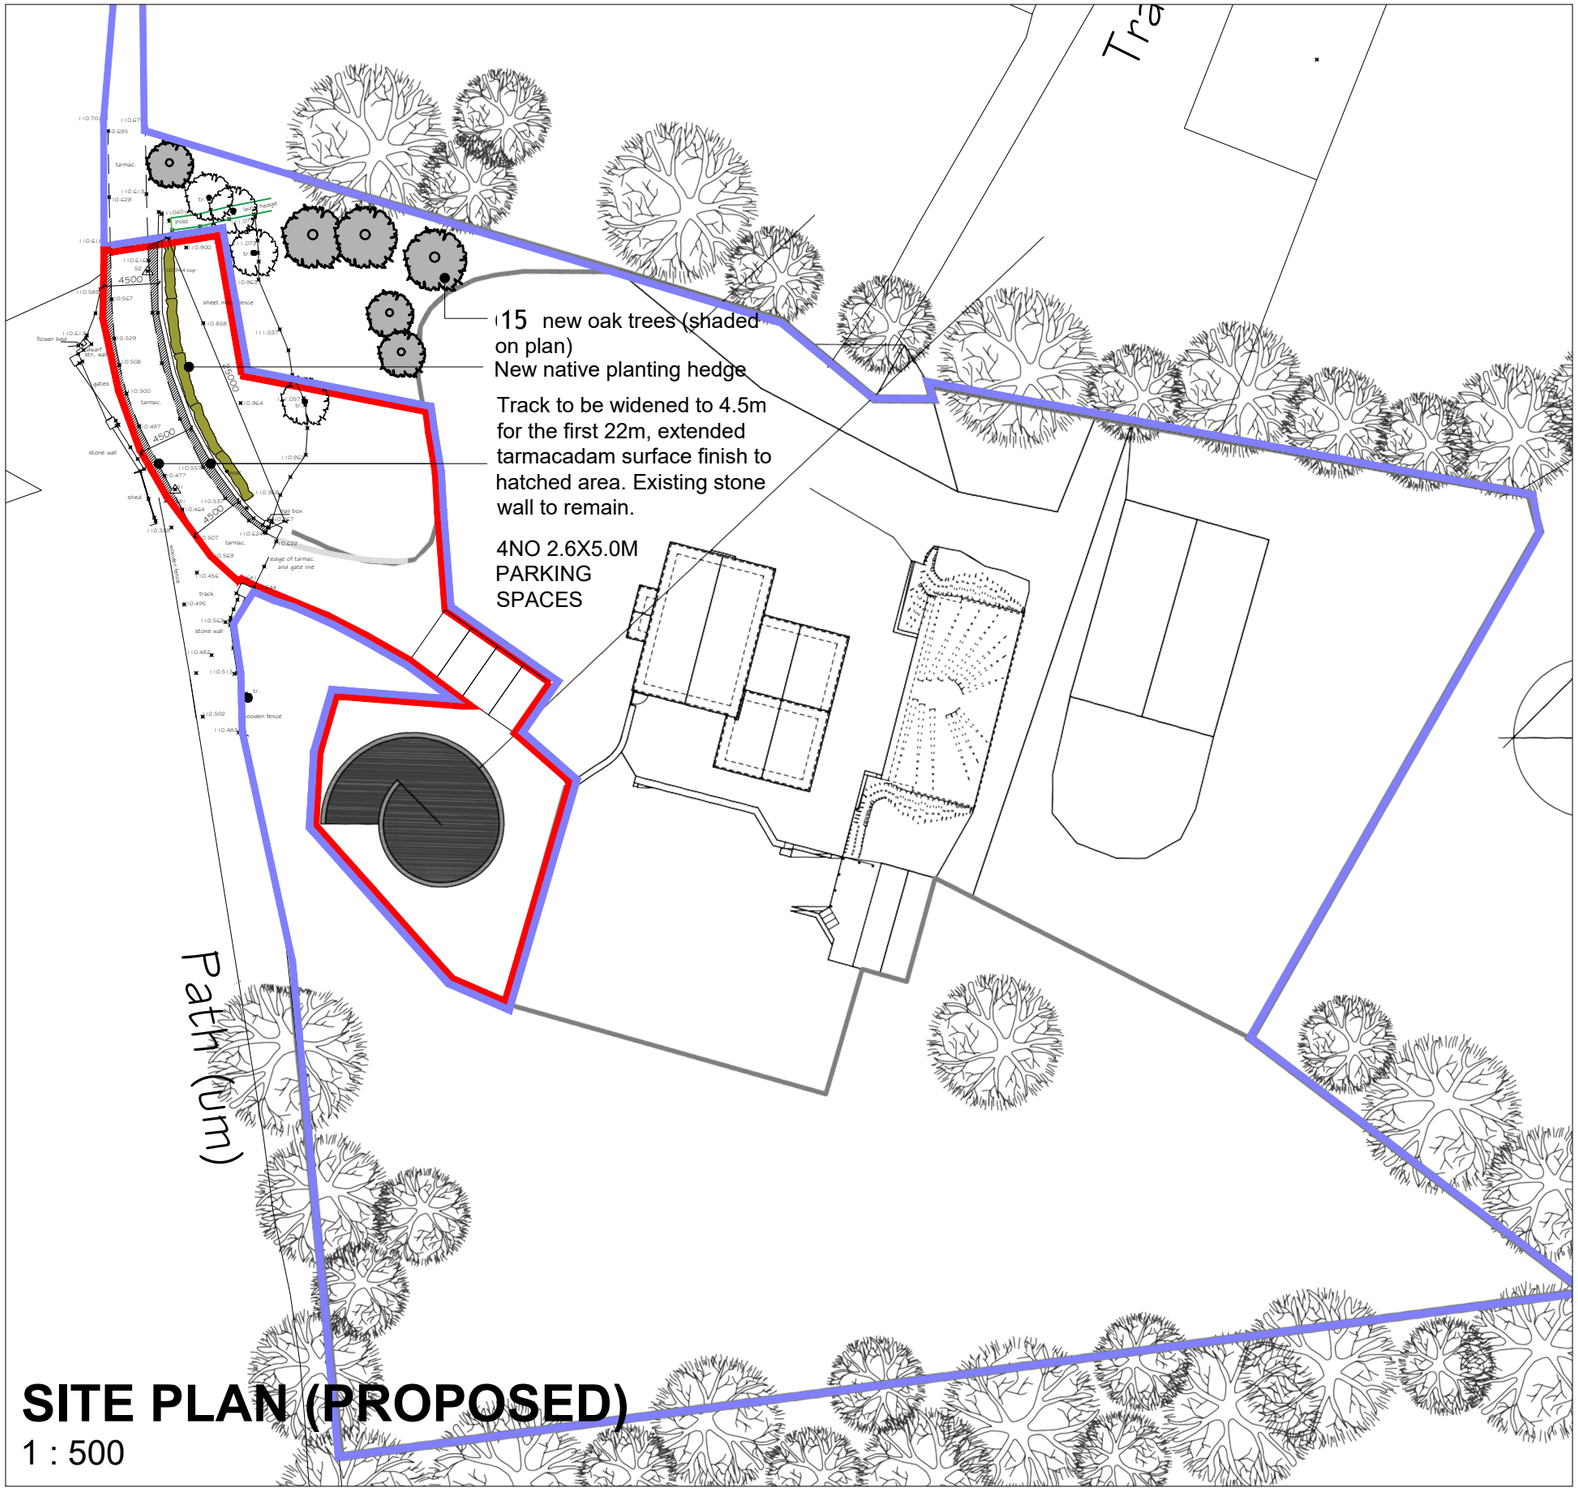

SITE PLAN (PROPOSED)

1 : 500

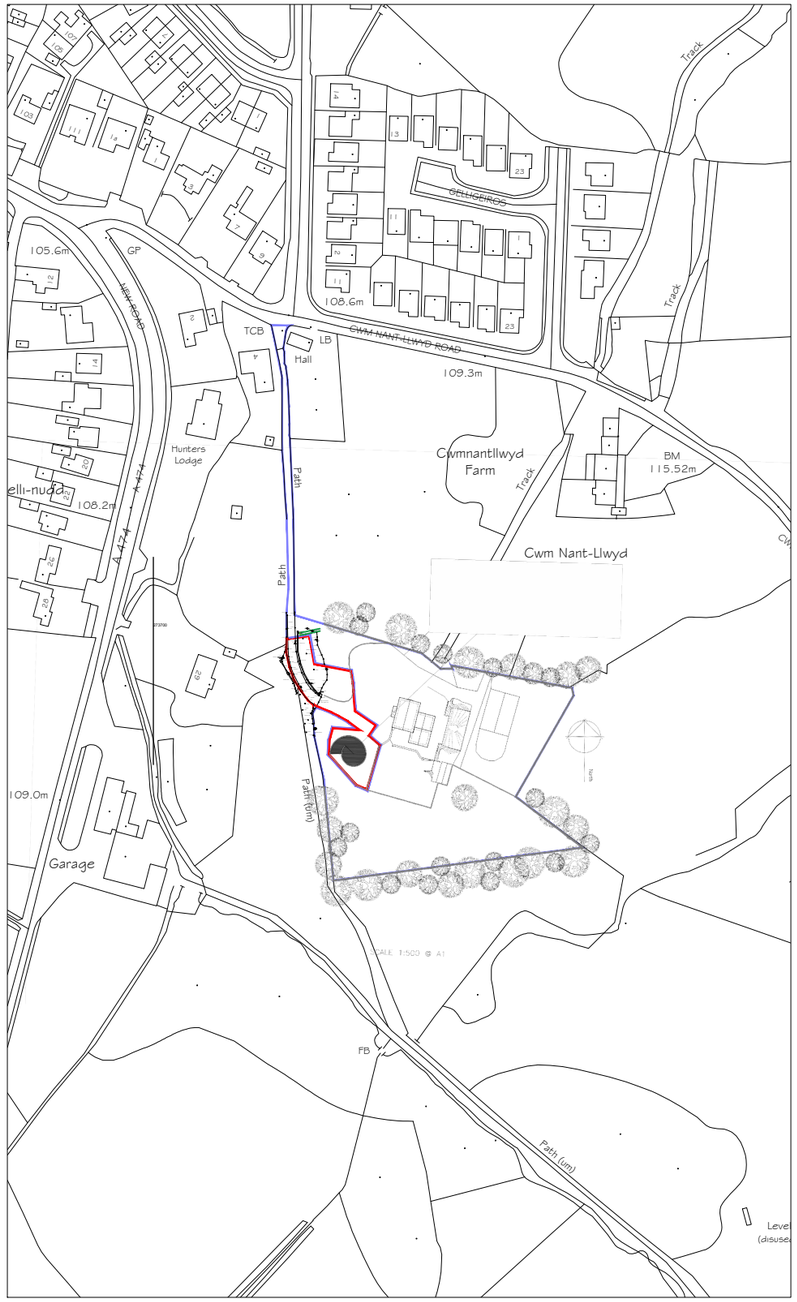

LOCATION PLAN

1 : 2500

Project: Mr M Davies, Llety'r Goff Farm, Rhos	Title: SITE & LOCATION PLAN	Project number: Project Number	A3 - A100 rev D
		Date: Issue Date	
		Drawn by: JM	
		Checked by: Checker	Scale: As indicated