



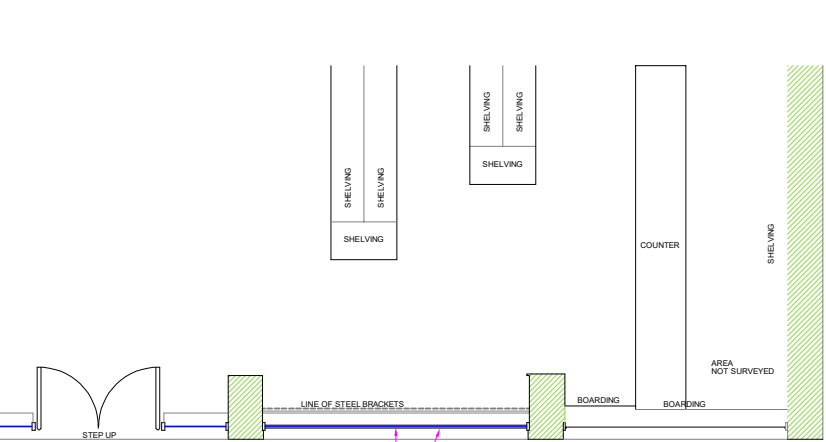

EXISTING (PART) PLAN


TO BE REMOVED BY NCRA

TO BE REMOVED BY NCRA


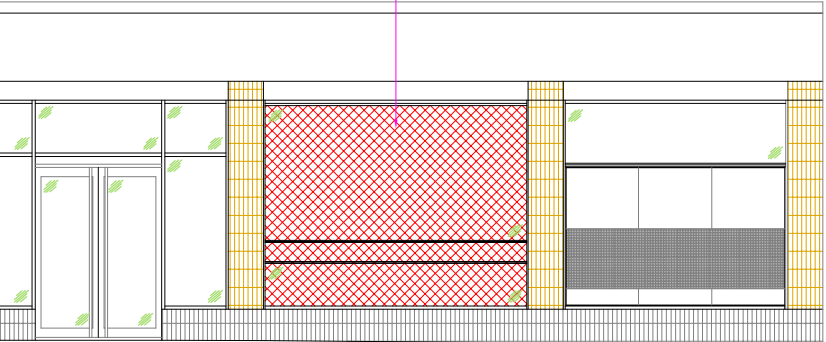


EXISTING ELEVATION


TO BE REMOVED BY NCRA

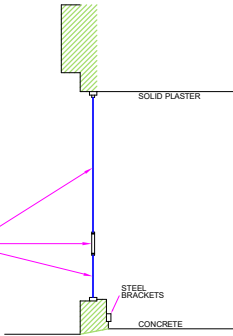

EXISTING SECTION VIEW A-A

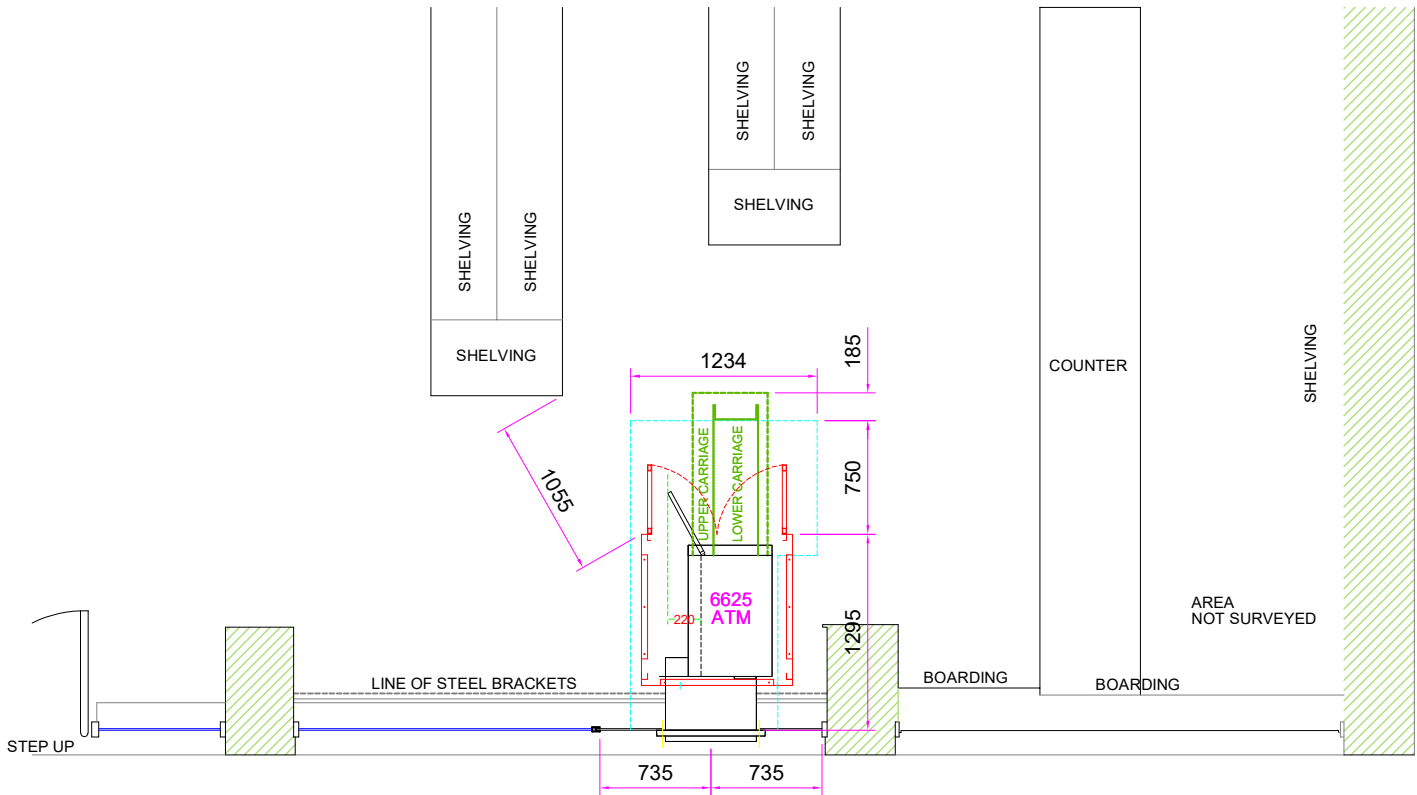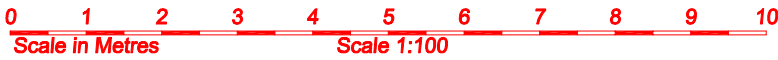

PROPOSED (PART) PLAN

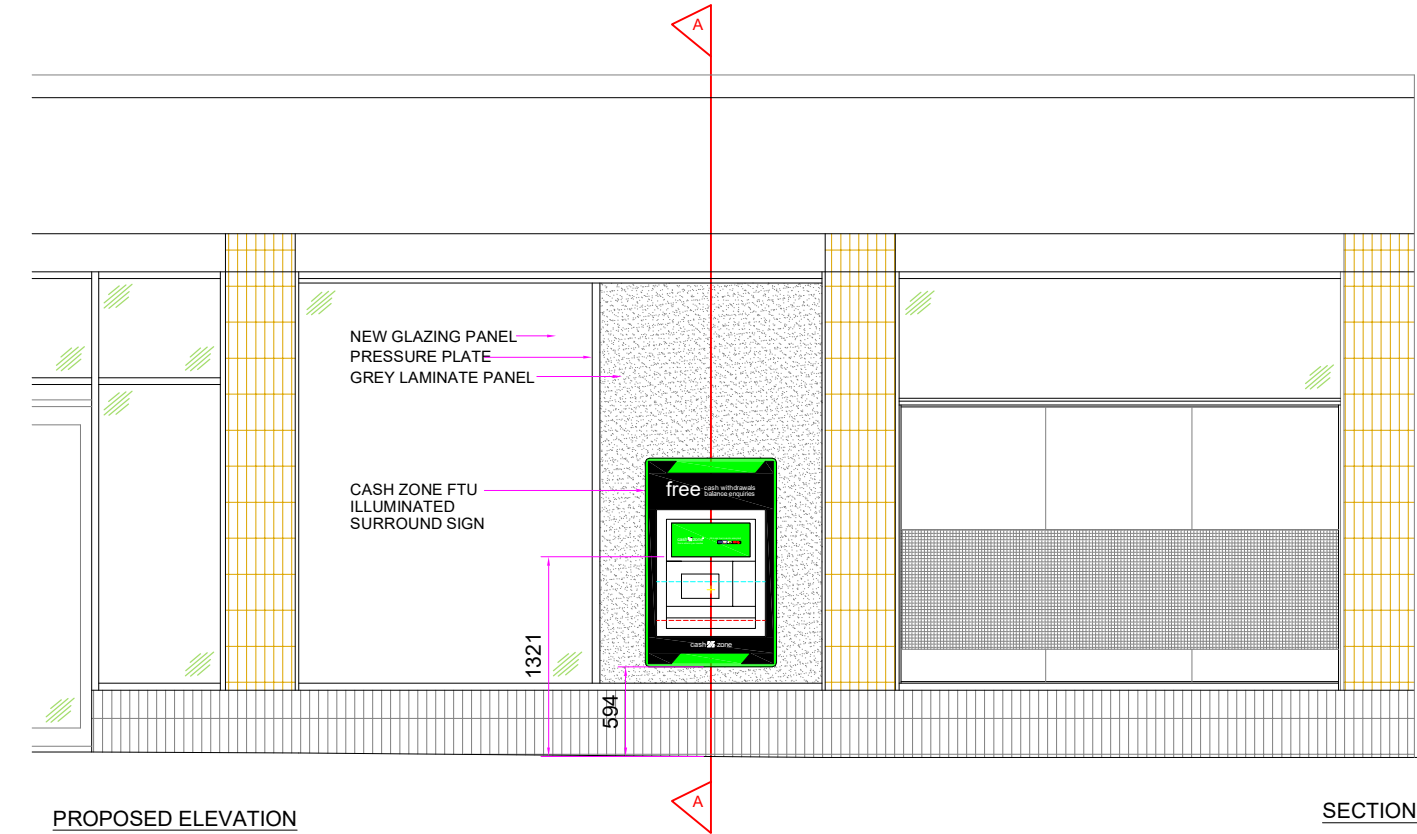

PROPOSED ELEVATION



DO NOT SCALE EXCEPT FOR PLANNING AND BUILDING REGULATION PURPOSES

GENERAL NOTES

LIGHTING :-
ALL LIGHTING TO BE POSITIONED TO AVOID DIRECT GLARE ON THE EYES OF THE USER AND UNWANTED REFLECTIONS FROM THE SCREEN OR OPERATING FEATURES. GLARE FROM LIGHTING TO BE AVOIDED.
SIGNAGE :-
ALL SIGNAGE TO CONFORM TO BS 8300:2001 SECTIONS 9.2.2 LOCATION & DESIGN OF SIGNS & INFORMATION AND 9.2.3 VISUAL SIGNS.
ALL NEW GLAZING CONFORMS TO BS 6206.
ALL ELECTRICAL WORK CONFORMS TO BS 7671.

IT IS ASSUMED THAT ALL PRELIMINARY WORKS CARRIED OUT / CONTRACTED BY THE SITE OWNER (SHOULD THEY BE REQUIRED BY THE PROJECT) ARE COMPLETED IN ACCORDANCE WITH CURRENT BUILDING REGULATIONS 2010 AND AMENDMENTS THEREAFTER

SITE NOTES

FLOOR CONSTRUCTION: CONCRETE


TTW INSTALL
REMOVE 2 X EXISTING LARGE GLAZING PANELS AND CENTRE TRANSOM
(BEADING UNKNOWN / TBC)

INSTALL: NEW GLAZING PANEL TO L/H.S. PRESSURE PLATE, GREY LAMINATE PANEL TO R/H/S, ATM ENCLOSURE, PLINTH, ATM, ELECTRICS AND ILLUMINATED SIGNAGE
INSTALL FIRE LINED FLOOR SUPPORT
MAKE GOOD INTERNAL APERTURE WITH WHITE PLASTIC TRIM

NOTE:
- NO ASBESTOS REG. NCRA TO ARRANGE ASBESTOS SURVEY REQUIRED PRIOR TO FURTHER SURVEYS AND INVASIVE WORKS COMMENCING
- ALL PROPOSED ATM INSTALL WORKS MUST ALLOW FOR FULL ATM SERVICE CLEARANCE INC. FULL RACK OUT OF REAR DISPENSERS
- ATM ELECTRICAL INSTALLATION TBC / SEE ELECTRICAL SURVEY
- GLAZING BEADING UNKNOWN / GLAZING SURVEY TO CONFIRM
- ATM WAS PREVIOUSLY INSTALLED TO FAR R/H/S OF SHOP FRONT
- PARKING RESTRICTIONS APPLY TO SHOP FRONT / MAX. STAY 1HR NO RETURN WITHIN 2 HRS / OWNER CONFIRMED PARKING AVAILABLE TO REAR OF PREMISES
- SITE NOT SHOWING AS LISTED OR IN A CONSERVATION AREA BUT DUE TO COSTLY ATM INSTALL WORKS & CHANGES TO SHOP FRONT. CAD TEAM RECOMMEND PLANNING PRIOR TO ATM INSTALLATION

WORK TO BE CARRIED OUT BY SITE

PROVIDE FULL ACCESS FOR ASBESTOS SURVEY AND ANY ADDITIONAL SITE SURVEYS
COMPLETE SHOP REFURBISHMENT WORKS

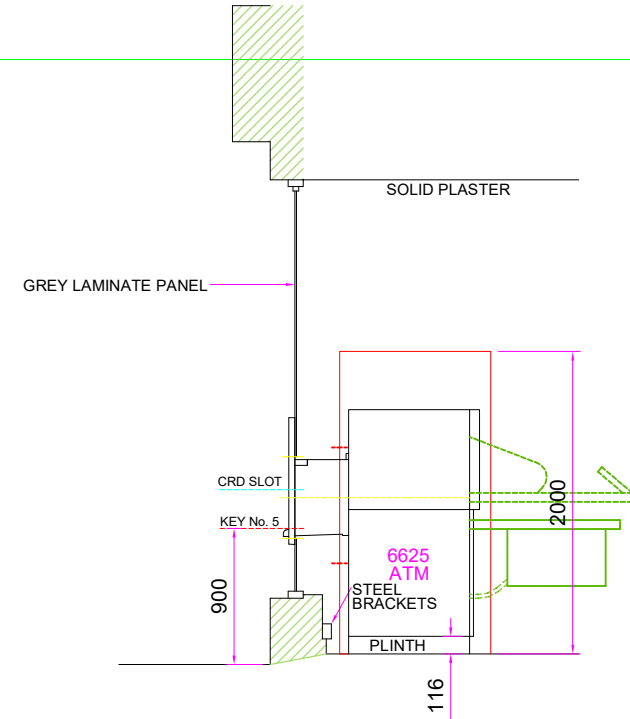

SECTION VIEW A-A

SITE ADDRESS MORRISONS DAILY 30-32 STATION ROAD, PORT TALBOT, SWANSEA, SA13 1JS	TITLE PROPOSED AUTOMATED TELLER MACHINE (ATM) INSTALLATION FOR CASHZONE			04				drawing approval	
				03					
				02					
				01					
	DRAWN MAL	DATE 22/04/26	SCALE VARIOUS @A3	REVISION	DESCRIPTION	DATE	BY	DATE:-	SIGNED:-



NCR ATLEOS