


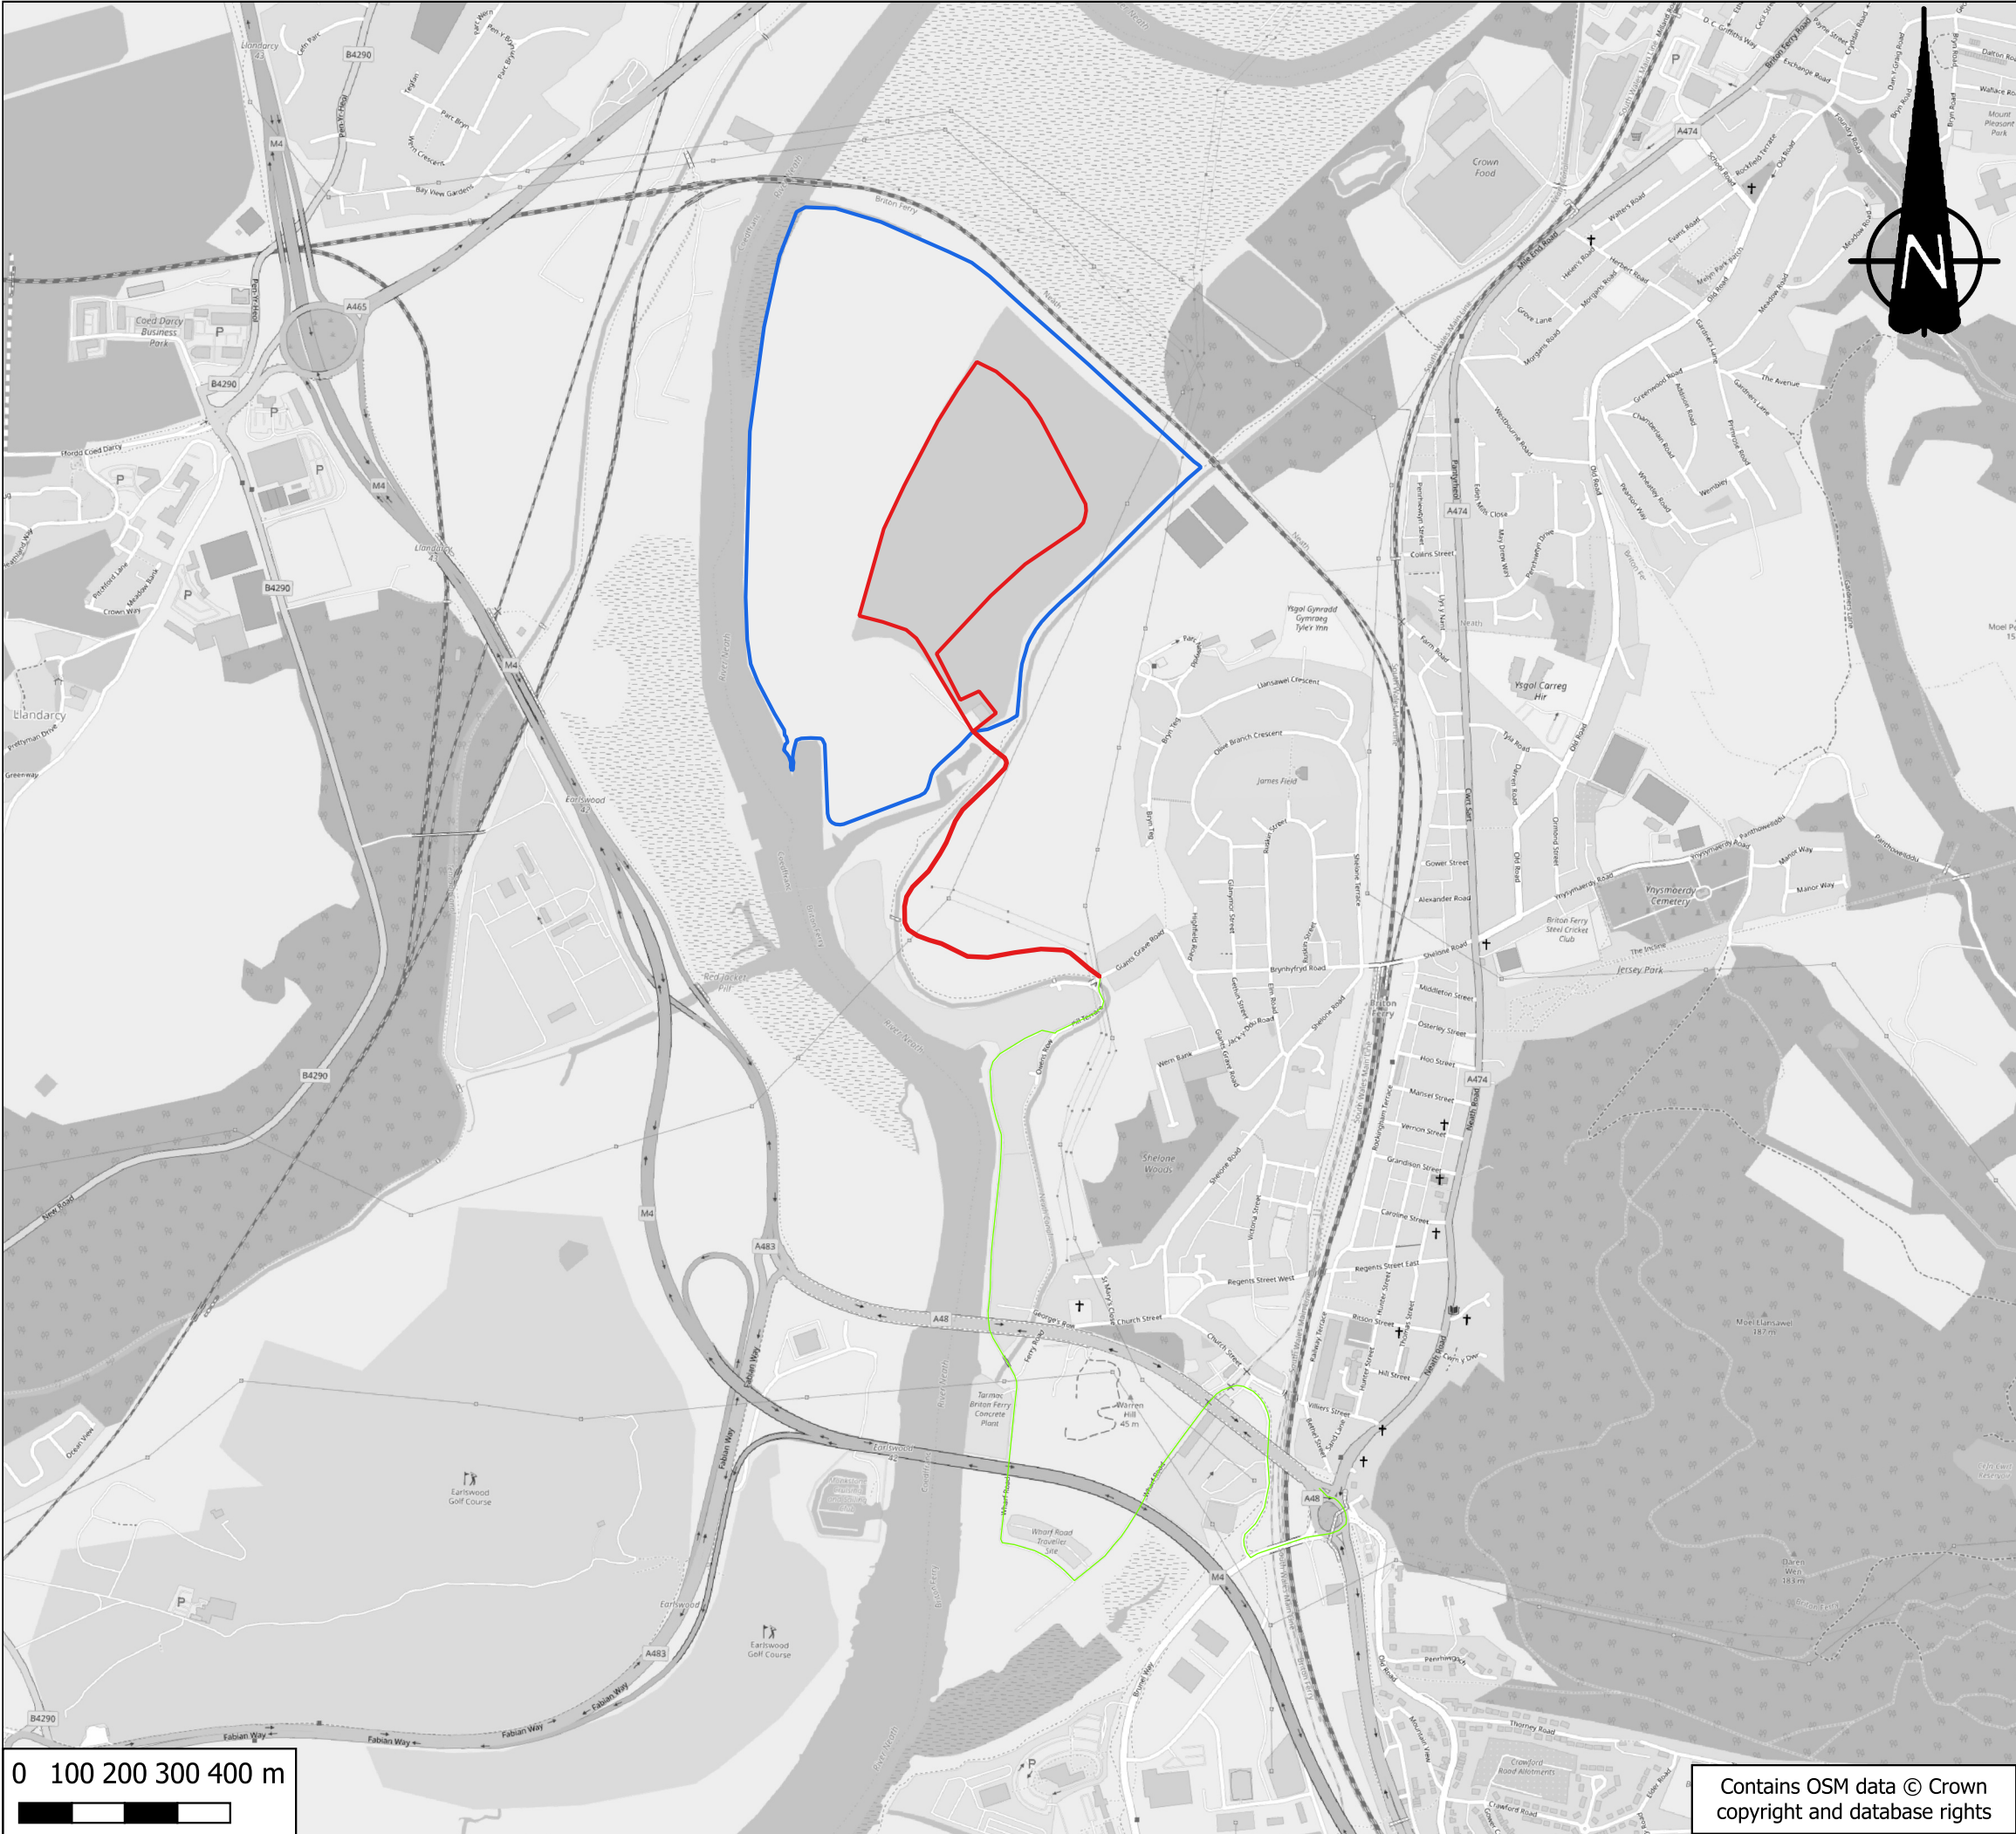

Legend

- Red Line Boundary
- Blue Line Boundary
- Construction Traffic Access Route

CLIENT

Neath Port Talbot Borough Council

PROJECT

Giants Grave - Solar Design

DRAWING TITLE

Construction Traffic Access Route

DRG No. CA12961-003		REV: A
DRG SIZE: A3	SCALE: 1:12500	DATE: April 2024
DRAWN: JS	CHECKED BY: SA	APPROVED BY: SA

