


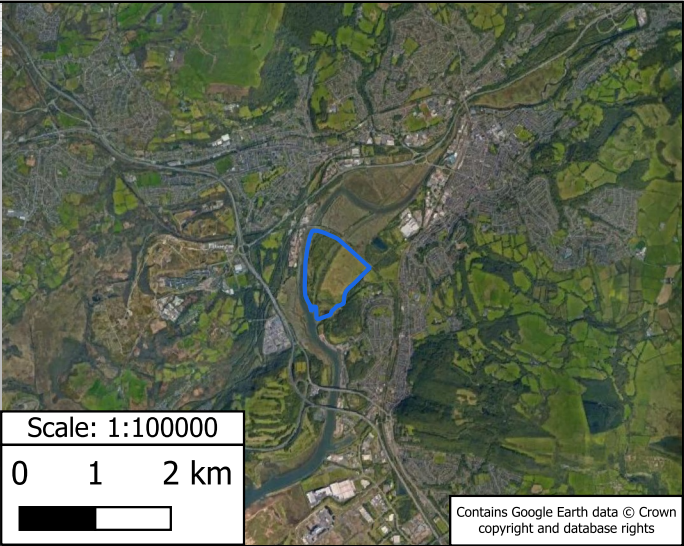

Scale: 1:100000
0 1 2 km

Legend

- Site Boundary
- Blue Line Boundary
- Solar Panels
- Well Caps
- Ecological Reed Bed Buffer
- Centralised Inverters
- Access Track
- Gas Buffer 5m
- Gas Manifold
- Contours
- Existing Power Source
- Boreholes

CLIENT

Neath Port Talbot Borough Council


PROJECT

Giants Grave - Solar Design

DRAWING TITLE

Site Layout Plan

DRG No. CA12961-002		REV: A
DRG SIZE: A3	SCALE: 1:5000	DATE: April 2024
DRAWN: JS	CHECKED BY: SA	APPROVED BY: SA

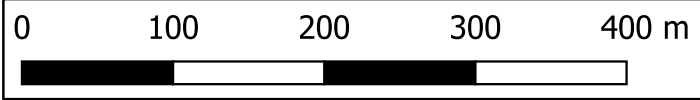

Contains OSM data © Crown copyright and database rights