



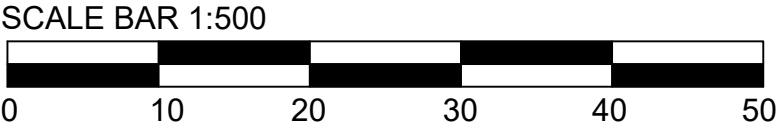


1:500 Block plan

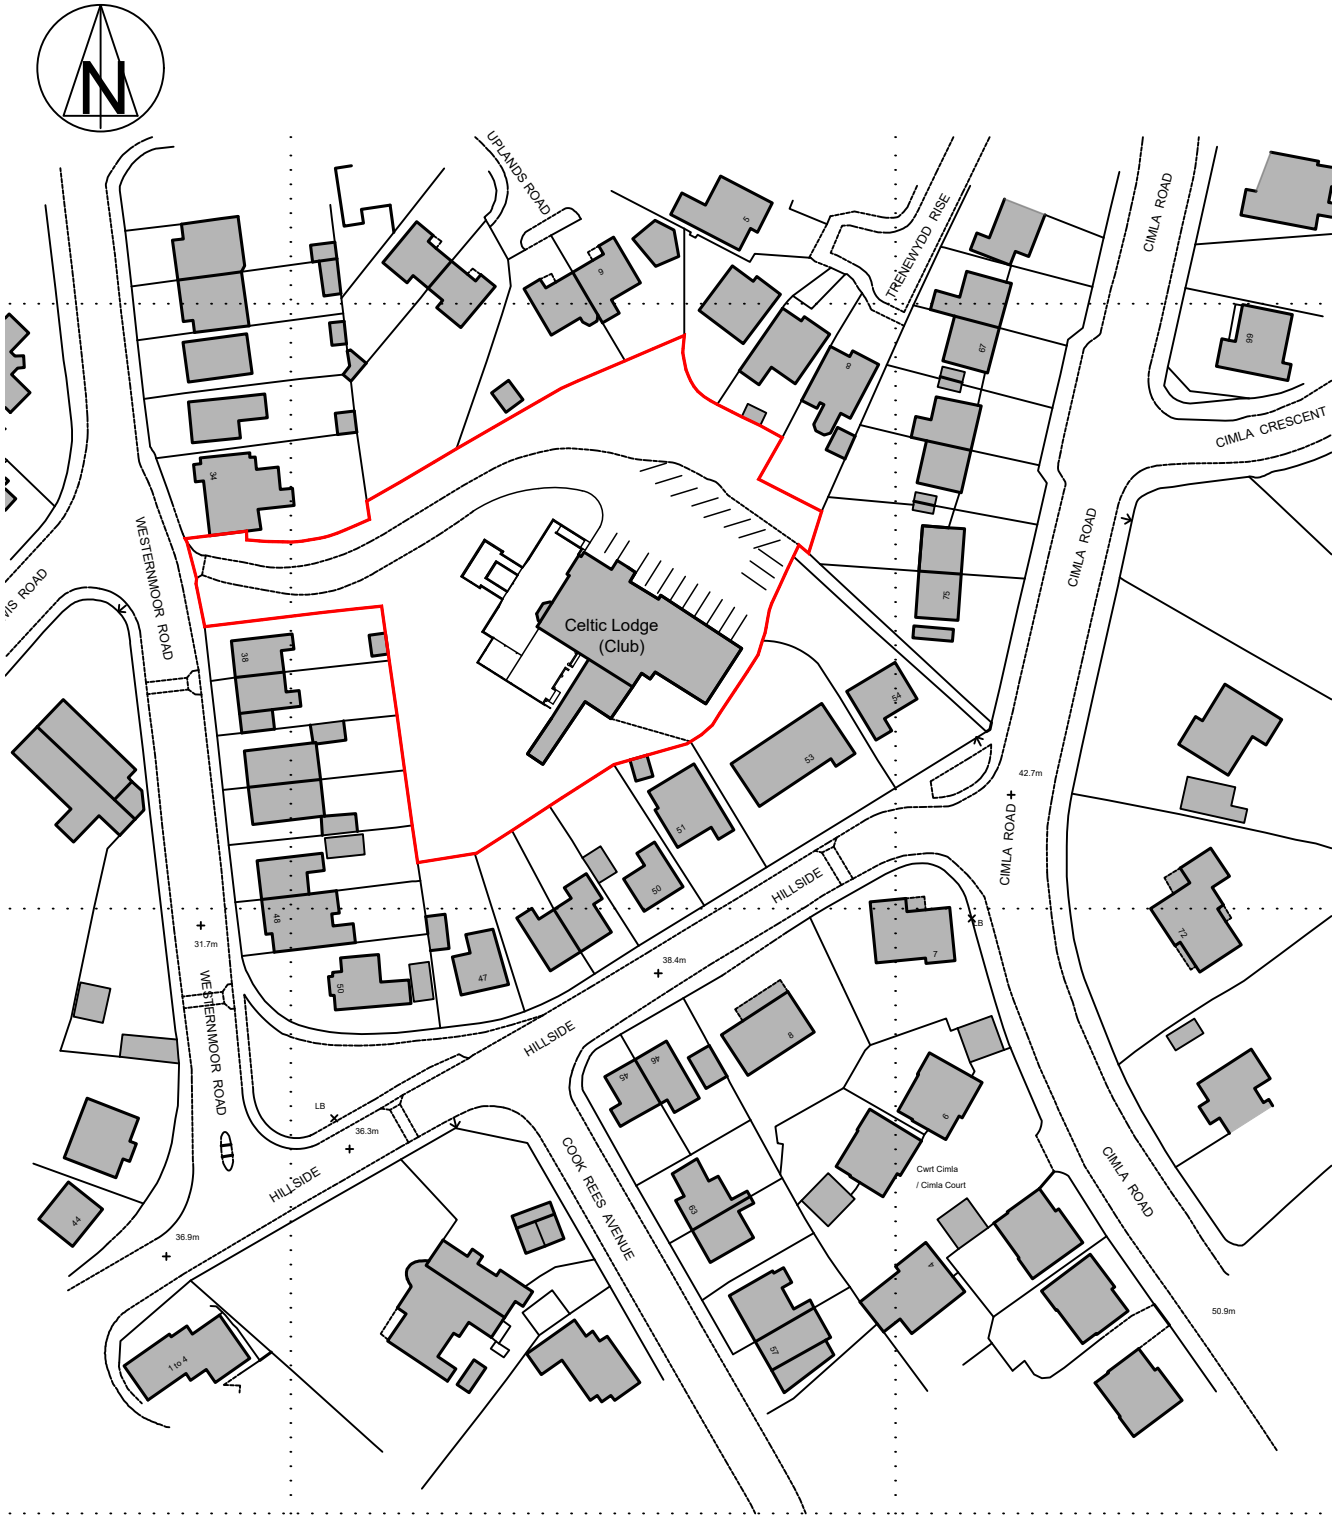

Notes:-
This drawing is intended for the purposes indicated only and must be read with all specifications and related documents. All dimensions are approximate and verified on site. Compliance with statutory regulations (CDM, H&S, Building Regs, Party wall) are mandatory and must be undertaken before work commences.



1:1250 Site location plan

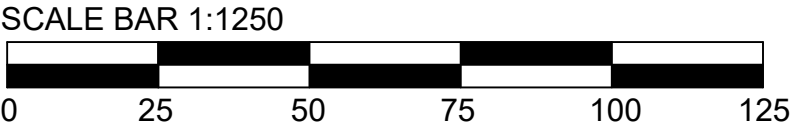

GARY SEYMOUR
DRAWING SERVICES

Client:- Celtic Lodge, 36 Westernmoor Road, Neath. SA11 1BZ		Project Title :- Retention of raised decking and Gazebo at the Celtic Lodge, 36 Westernmoor Road, Neath. SA11 1BZ		Drawing Title:- Site location and block plans	
Scale:- 1:1250 & 1:500	Date :- April 2026	Stage :- Planning	Dwg No.:- 1276.P01	Rev.:-	A3
10, Wellfield, Melincourt, Neath. SA11 4AU. Tel.:- 01639 323715 Mob.:- 07846 715003 Email.:- Gary@GS-DS.UK					