


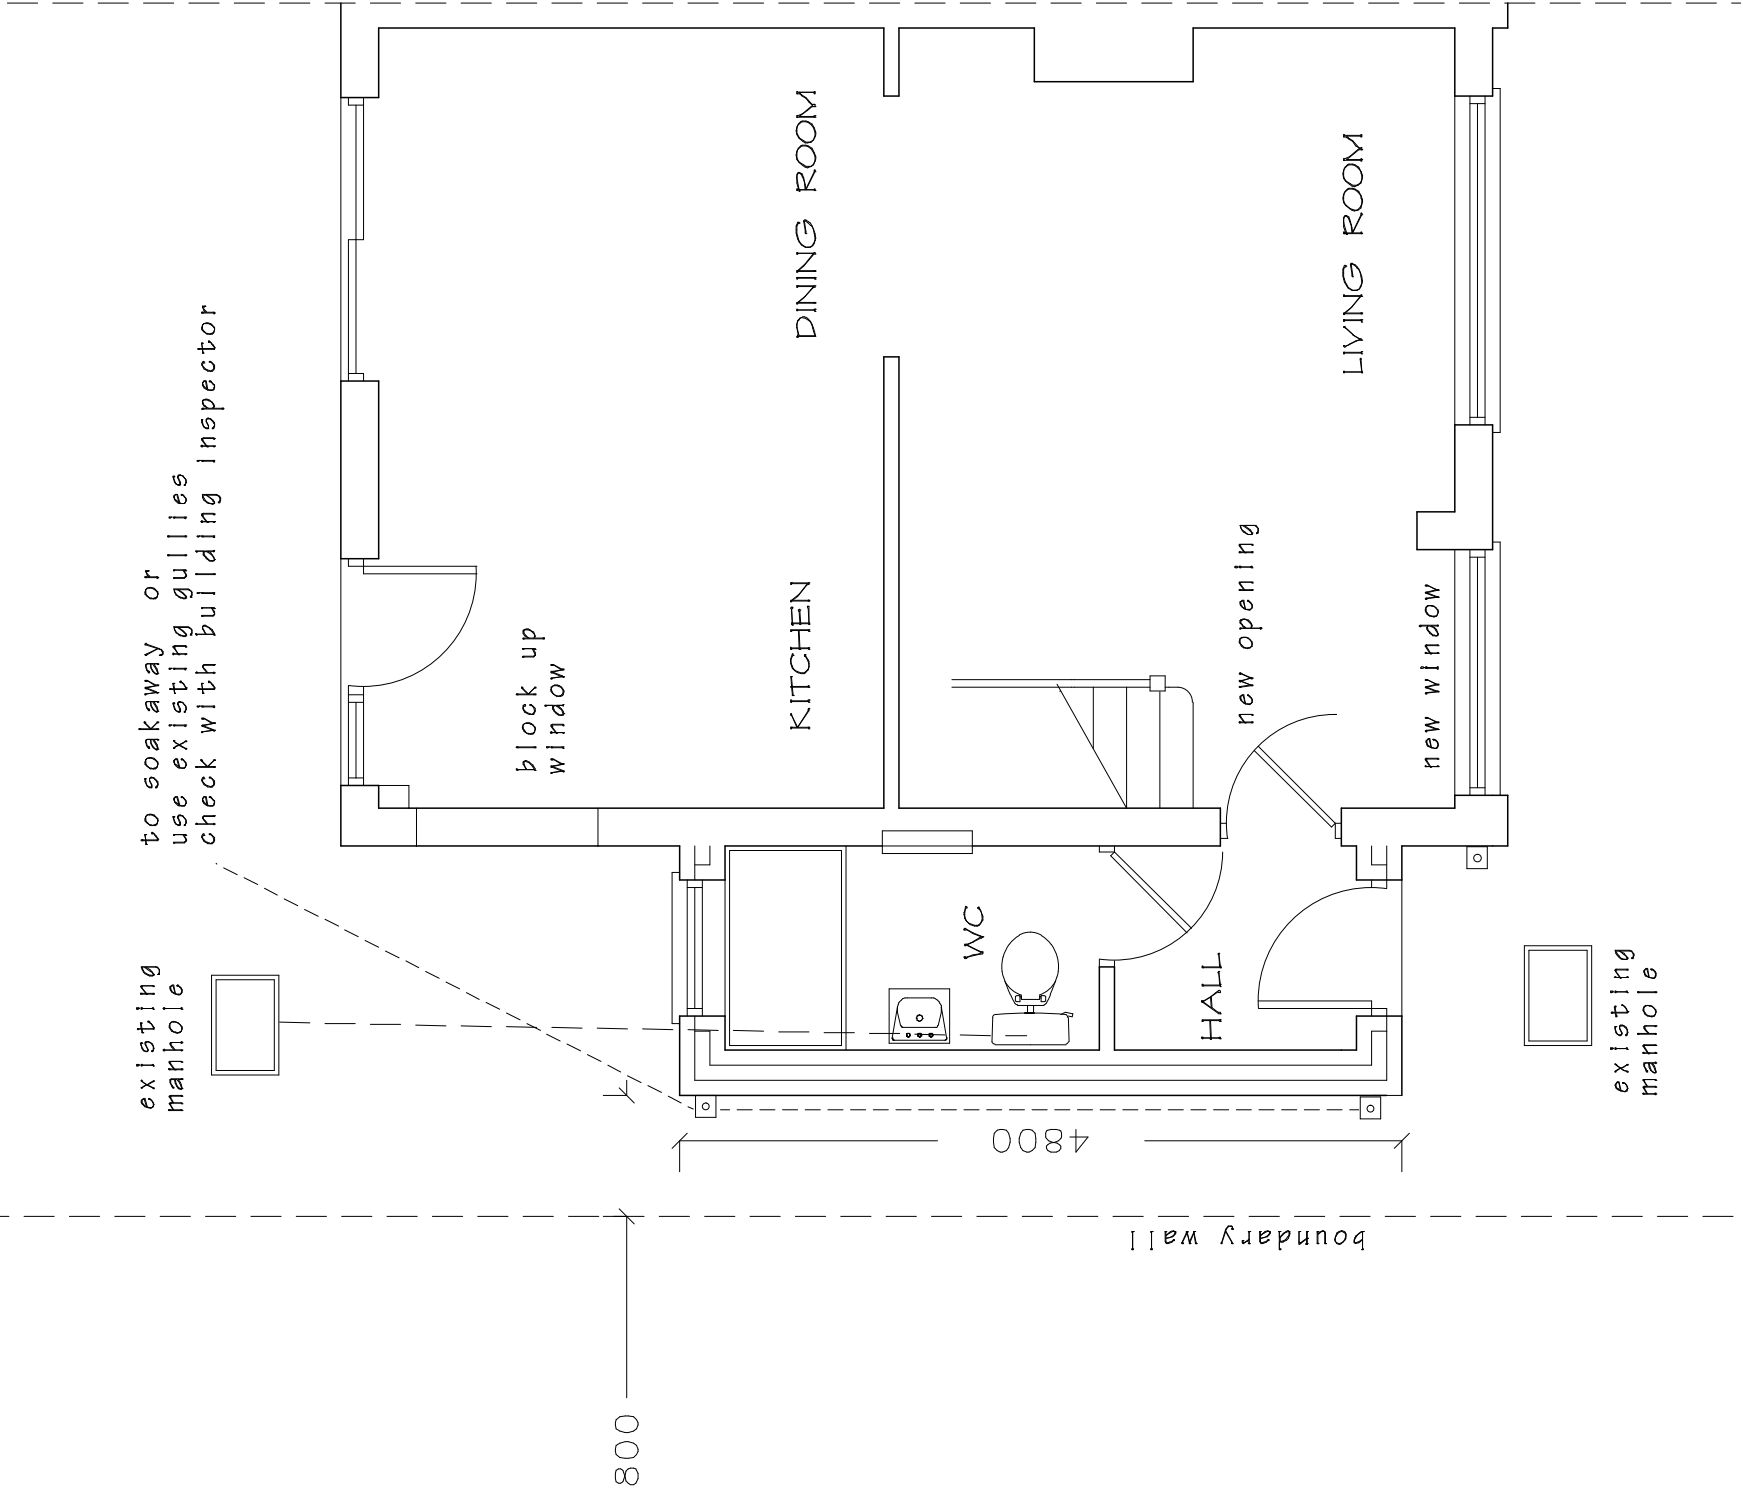

PROPOSED LAYOUT

DRAWING TITLE		
PROPOSED LAYOUT (PLANNING)		
SCALE 1 to 50 @ A3	DATE May 2026.	DRAWING No. 2026/01
DO NOT SCALE DRAWING. FIGURED DIMENSIONS ONLY TO BE USED. DISCREPANCIES TO BE REPORTED IMMEDIATELY.		

PROPOSED EXTENSION 19 TAN-Y-GROES PL,
PORT TALBOT. SA13 2TU