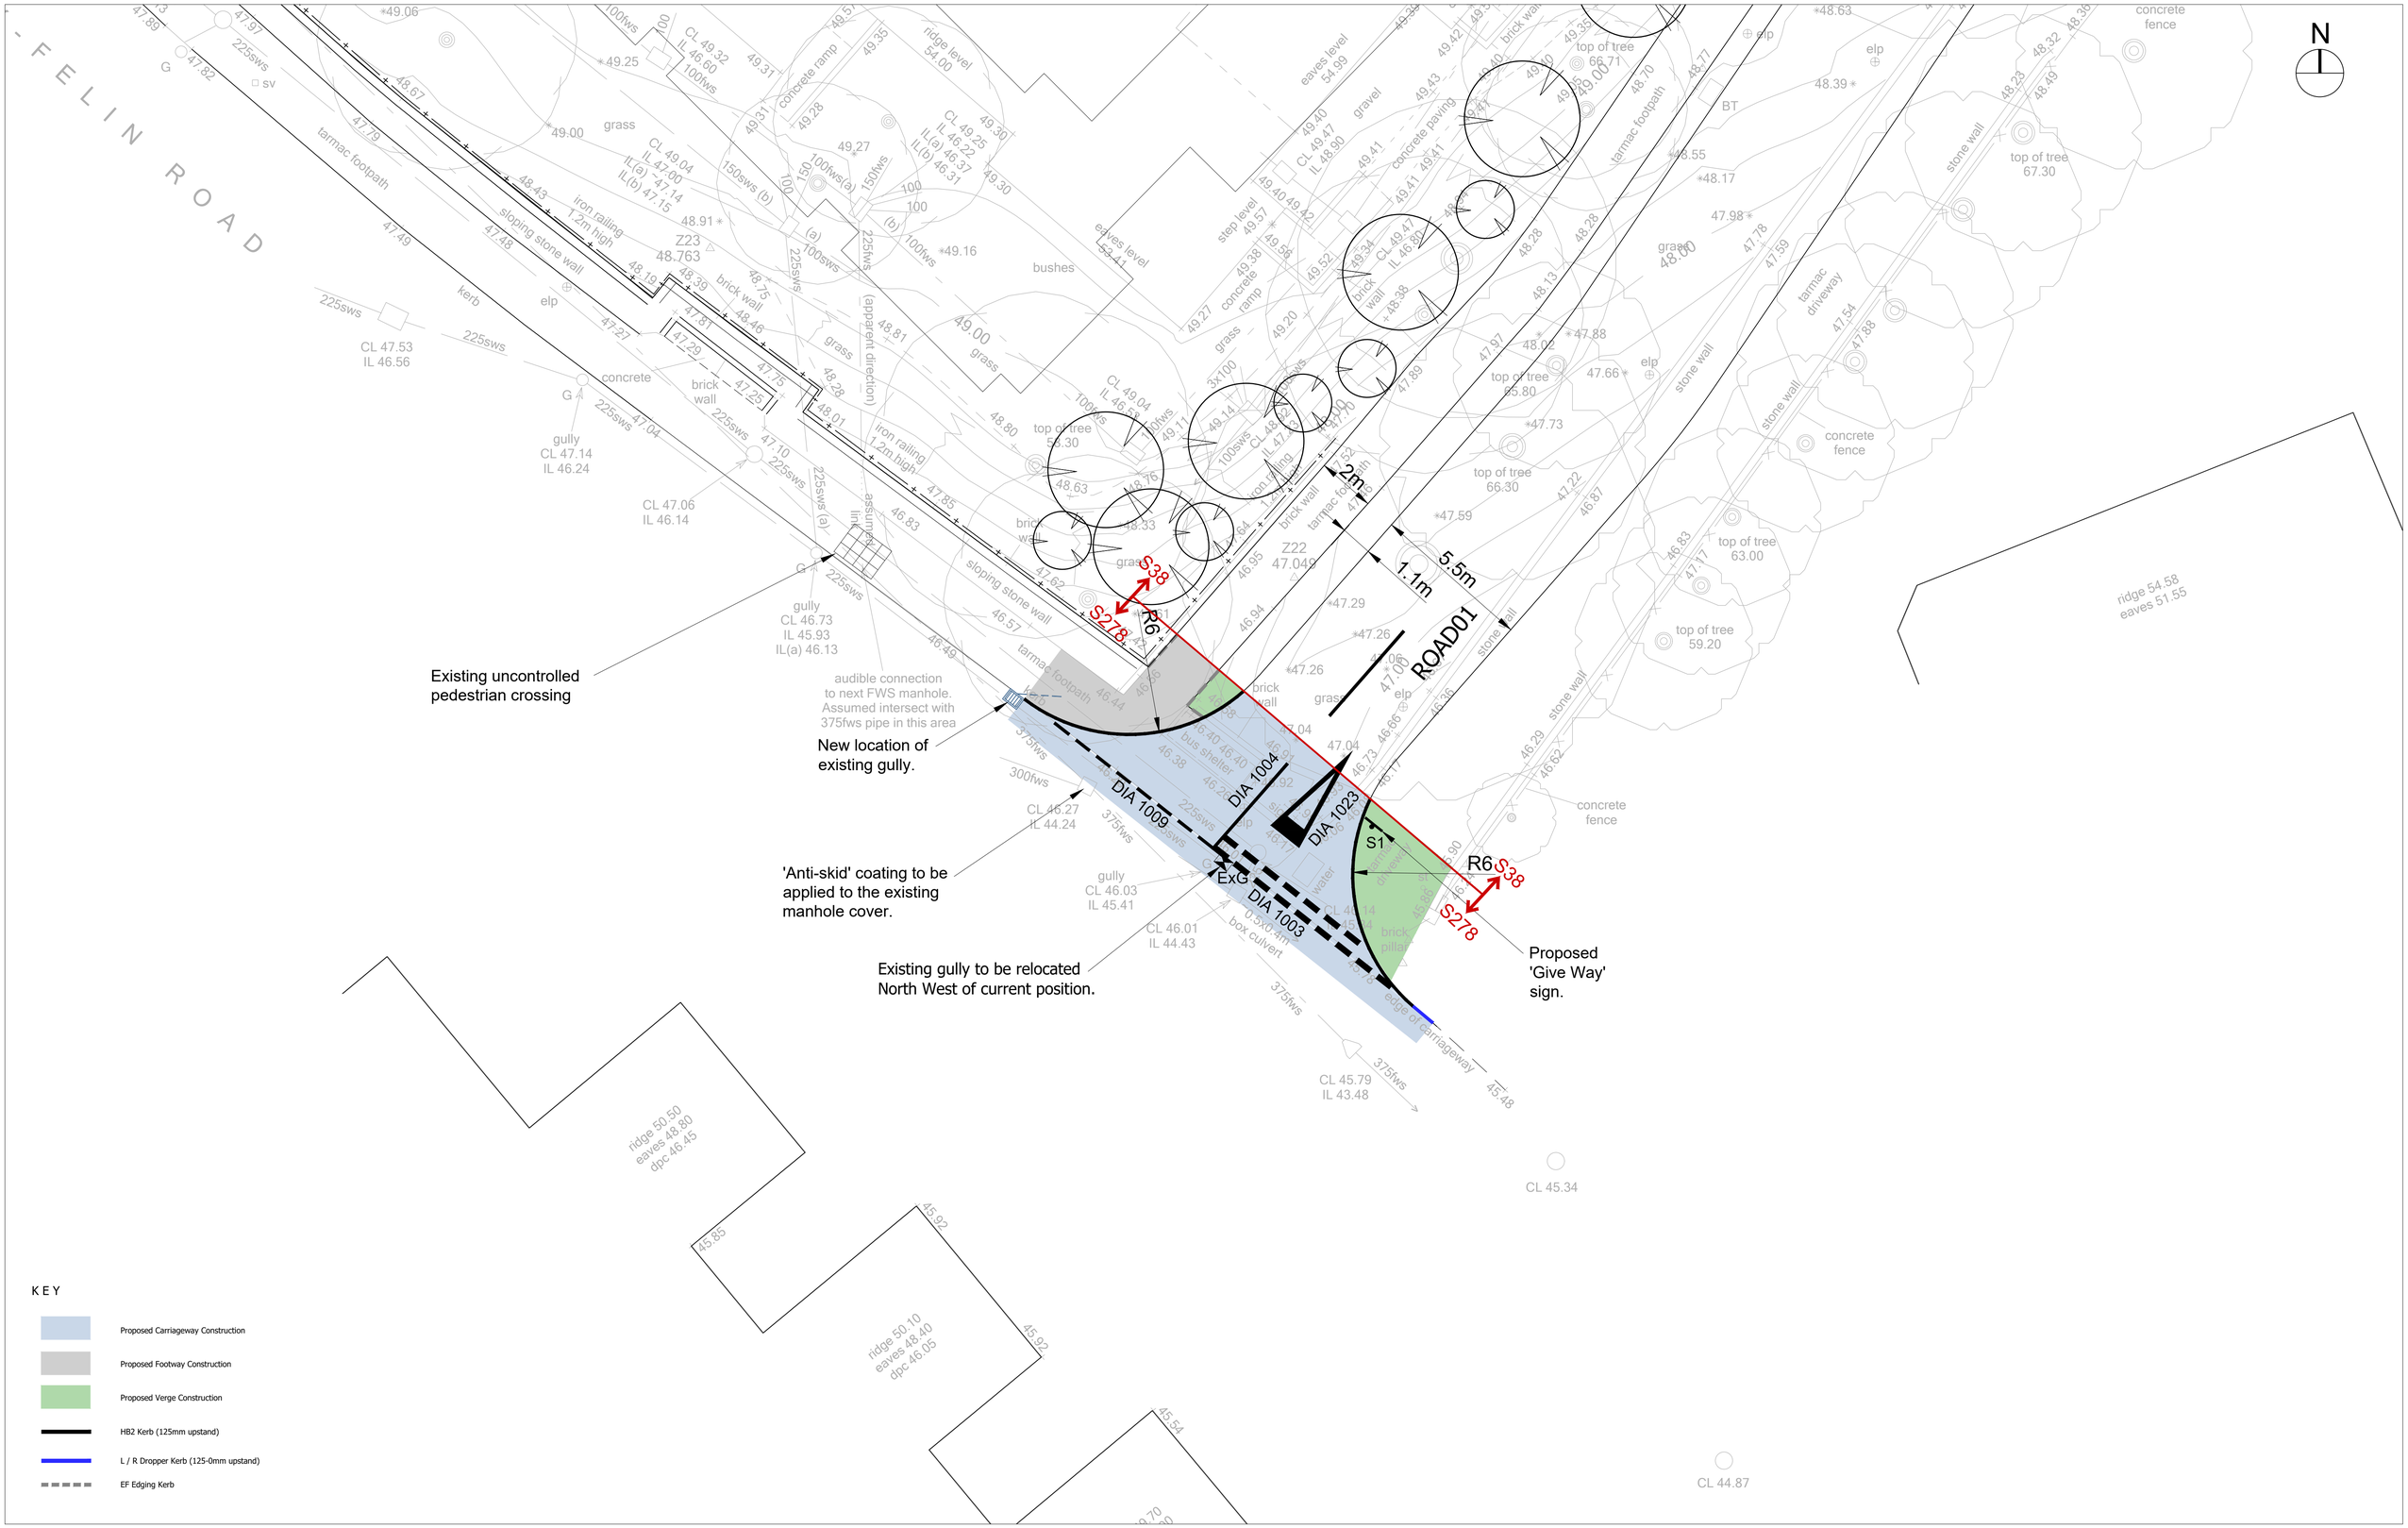


This drawing is copyright and its use or reproduction without the permission of Spring Design Consultancy Limited. All rights are reserved until invoices are paid in full. No responsibility will be taken for any design used for construction prior to receipt of relevant approvals.

rev	date	description	by
A	18.05.26	Note added for use of 'Anti-skid' finish to existing Manhole.	VCH

Status: **APPROVAL**

Drawn:	VCH
Checked:	MCC
Date:	March 2026
Scale:	1:100 (A1)
Client:	Jones Bros
Project:	Caewern House, Neath
Title:	Section 278 Surface Finishes Plan
Ref:	2609-552
Rev:	A

spring design
Unit 2 Chapel Barns | Merthyr Mawr
Bridgend | CF32 0LS | 01656 656267
mail@spring-consultancy.co.uk