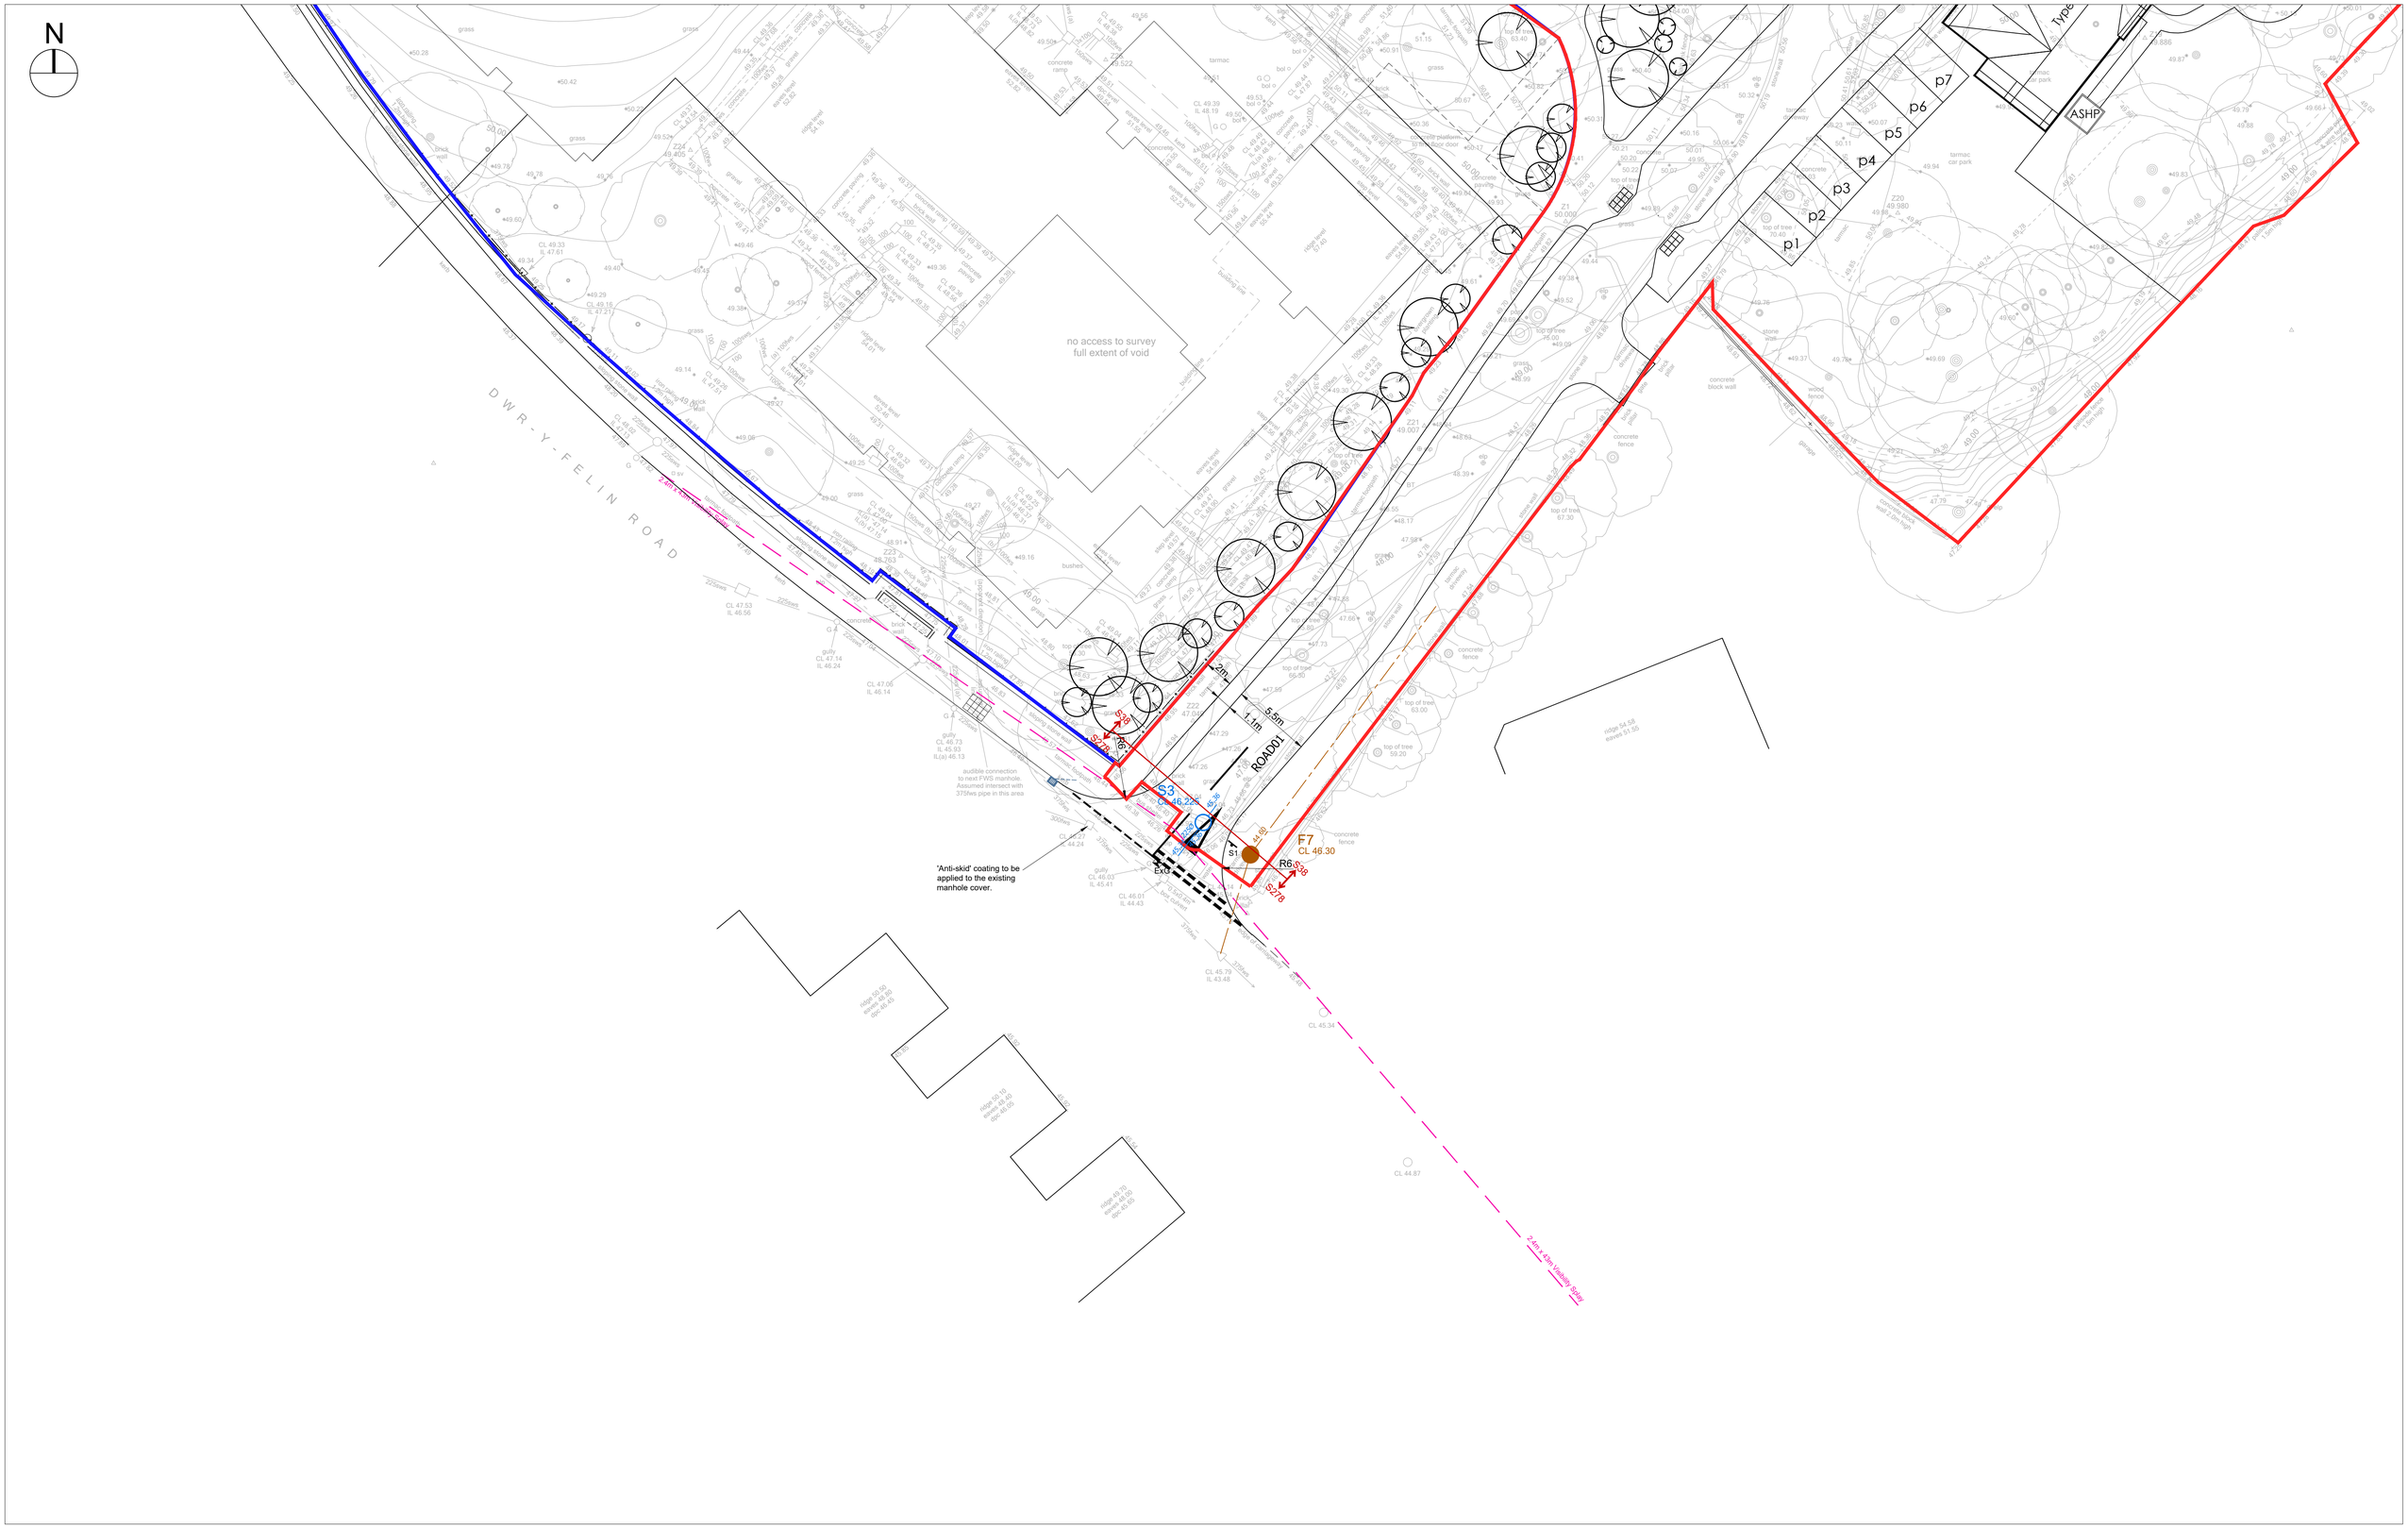

This drawing is copyright and its use or reproduction without the permission of Spring Design Consultancy Limited. All rights are reserved until invoices are paid in full. No responsibility will be taken for any design used for construction prior to receipt of relevant approvals.

rev	date	description	by
A	18.05.26	Note added for use of 'Anti-skid' finish to existing Manhole.	VCH

Status:

APPROVAL

Drawn:	VCH	Client:	Jones Bros
Checked:	MCC	Project:	Caewern House, Neath
Date:	March 2026	Title:	Section 278 General Arrangement Plan
Scale:	1:200 (A1)	Ref:	2609-550
		Rev:	A

spring design
Unit 2 Chapel Barns | Merthyr Mawr
Bridgend | CF32 0LS | 01656 656267
mail@spring-consultancy.co.uk