


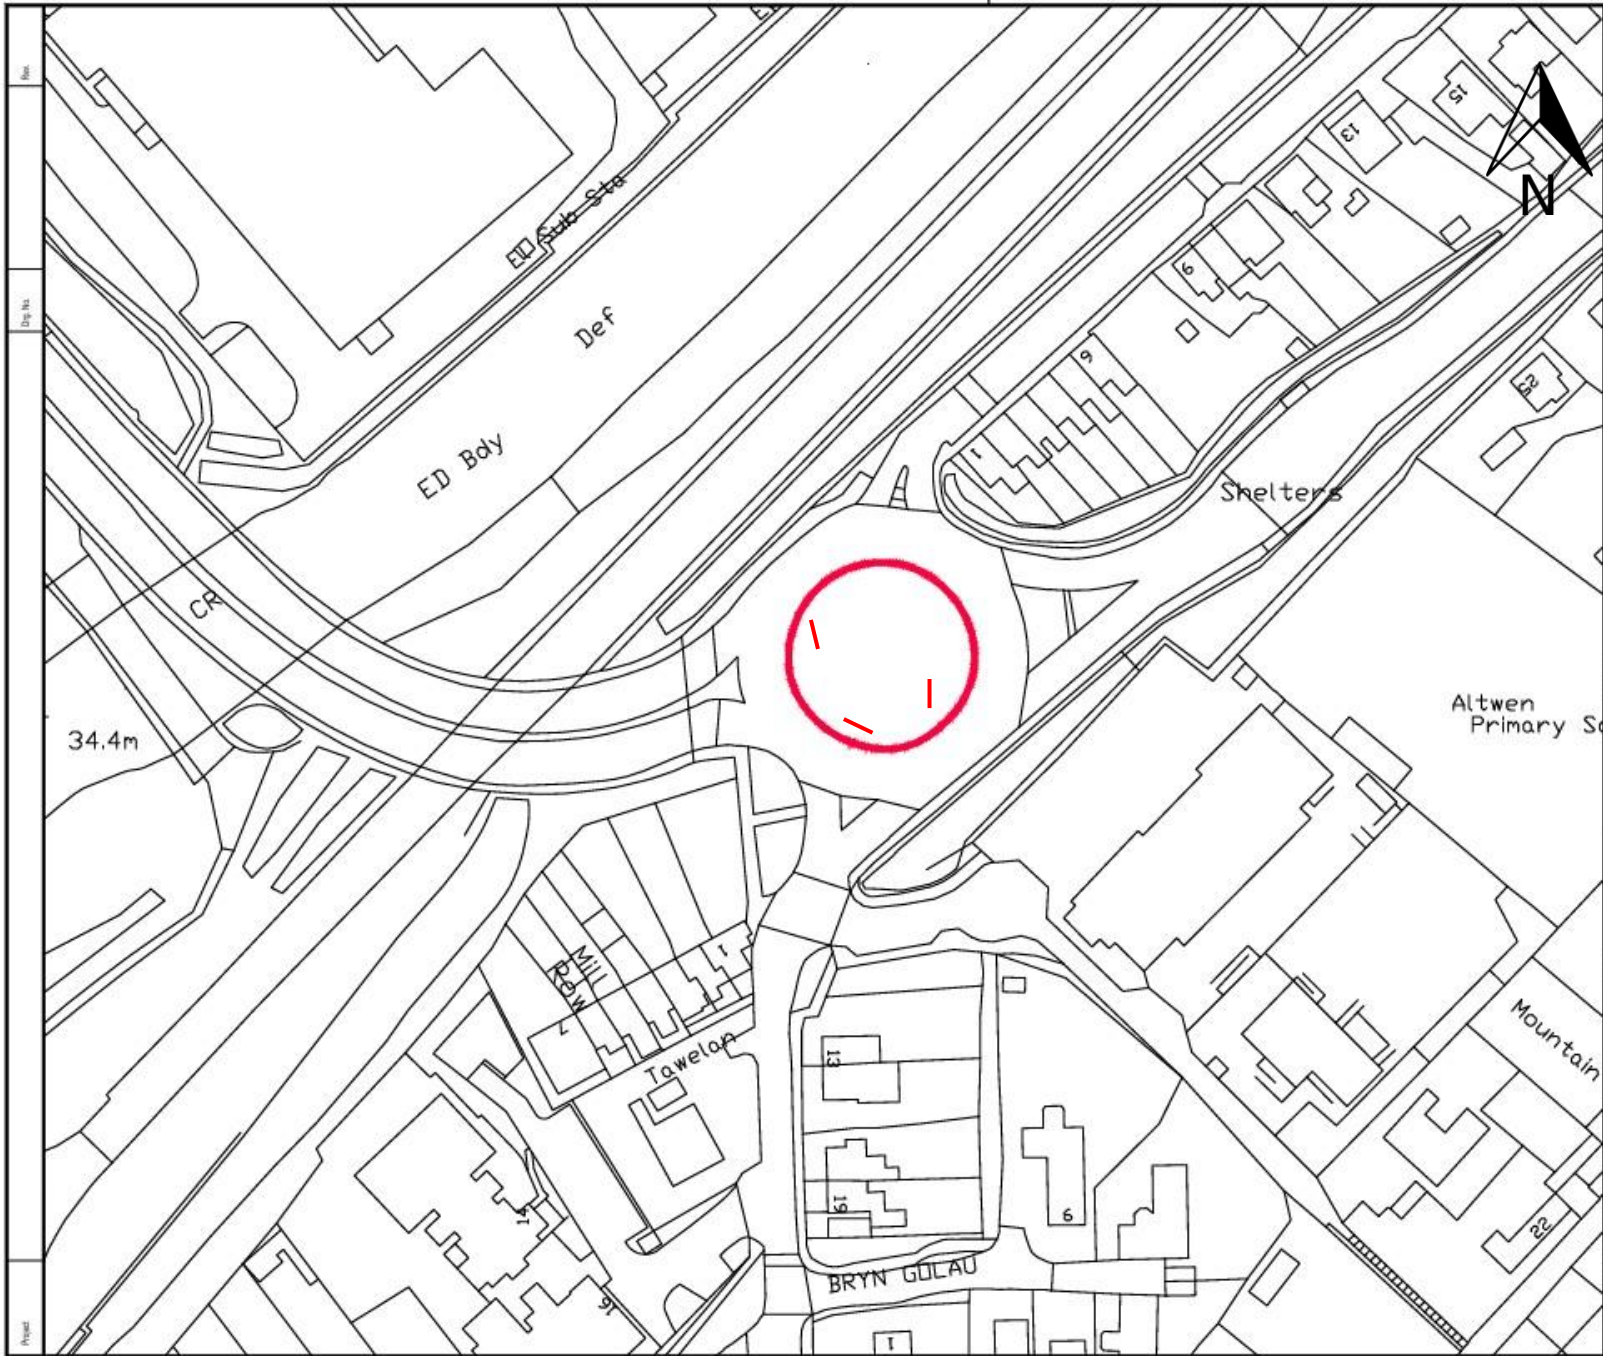

NOTES

1. All dimensions in millimetres unless otherwise stated.

Rev	Details	Dr	Ch	Apr	Date
-----	---------	----	----	-----	------



Neath Port Talbot
Castell-nedd Port Talbot
County Borough Council Cynghor Bwrdeistref Sirol
Making a difference Gwahaniaeth er gwell

PROPERTY & REGENERATION
Nicola Pearce BSc(Hons) DipTP MRTPI
DIRECTOR OF ENVIRONMENT AND REGENERATION
THE QUAYS, BRUNEL WAY
BAGLAN ENERGY PARK SA11 2GG
www.npt.gov.uk

Project
Roundabout Sponsorship

Drawing Title
R13 Graig Road
A474 Pontardawe

File No.		Property Ref. No.			
Drawn	JJD	Checked		Approved	
Date		Date		Date	May 2028
Scales	1:1250				
Drawing No.	A1.01				Rev.