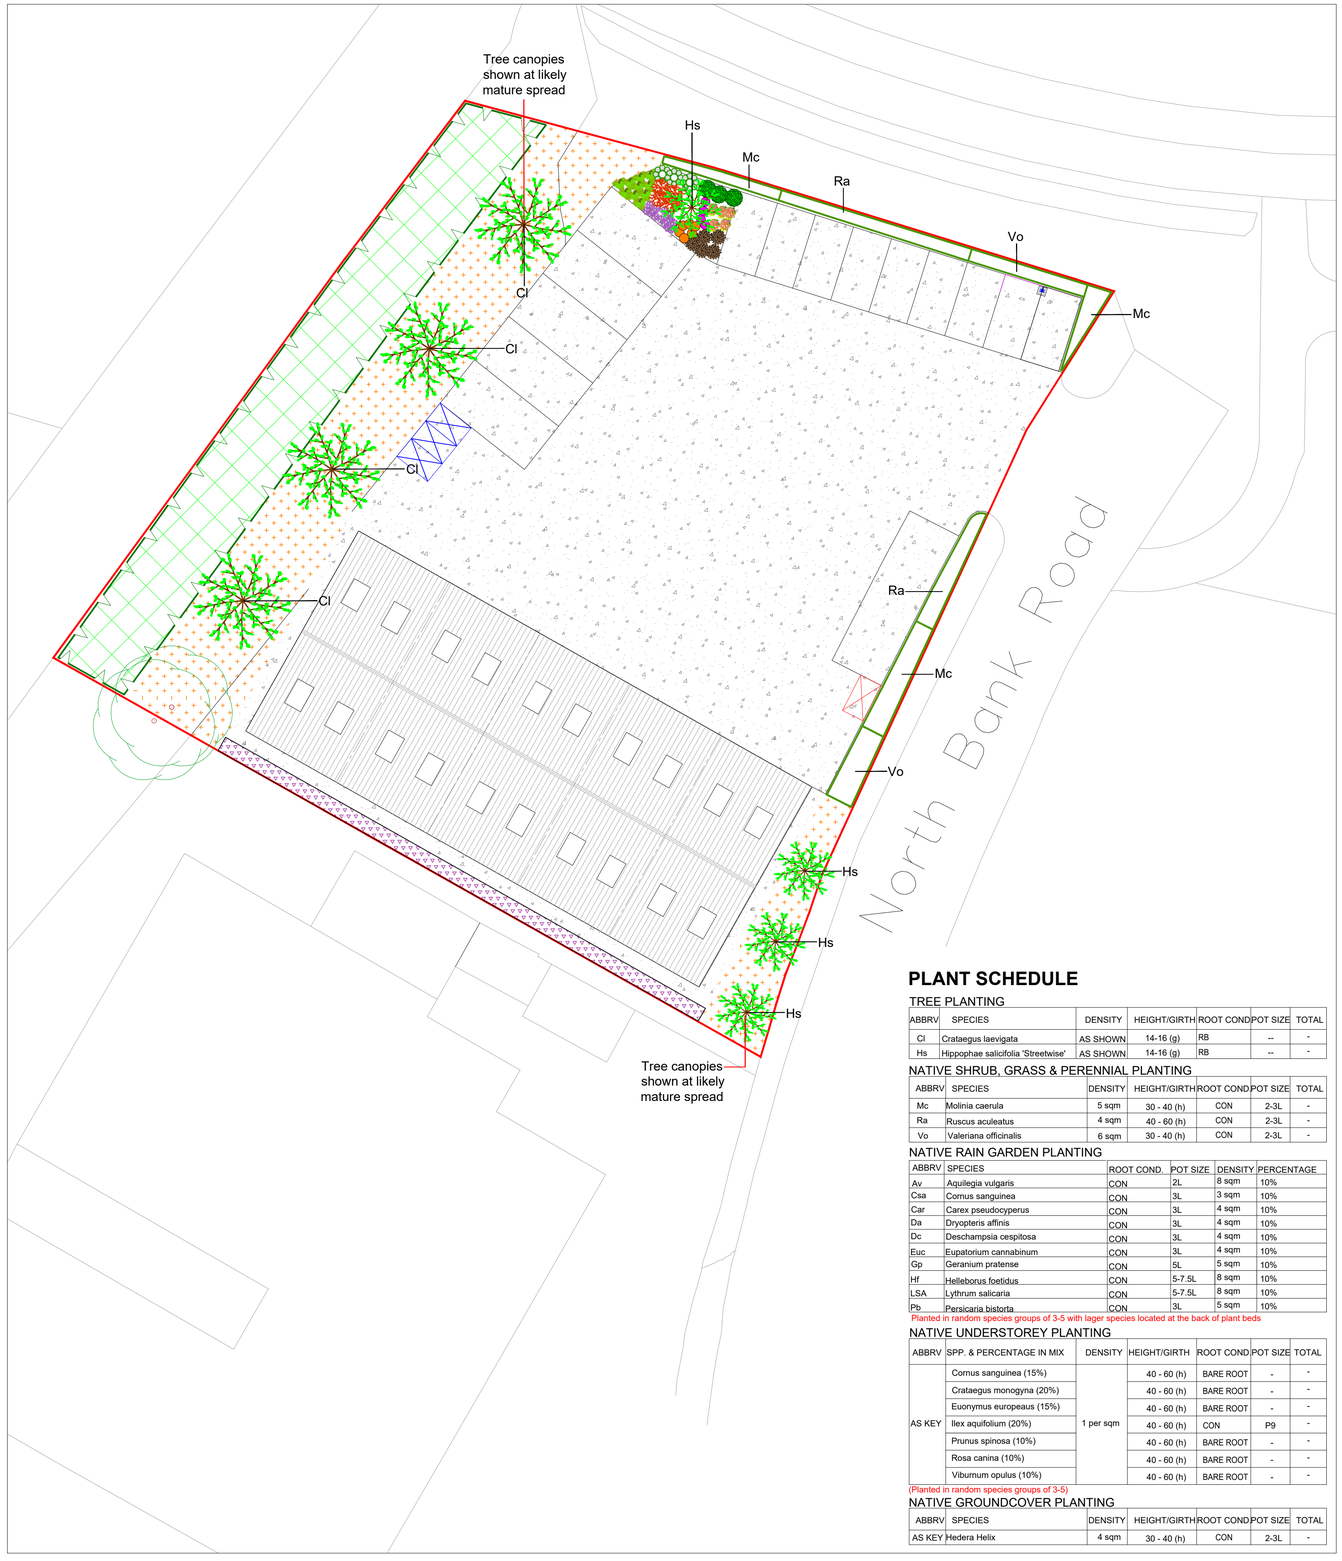

SOFT LANDSCAPE KEY

- PROPOSED TREE PLANTING (Refer to schedule for species)
- PROPOSED NATIVE SHRUB PLANTING (Refer to schedule for species/densities)
- PROPOSED NATIVE UNDERSTOREY PLANTING (Refer to schedule for species/densities)
- PROPOSED NATIVE GROUNDCOVER (Refer to schedule for species/densities)
- PROPOSED NATIVE WILDFLOWER HABITAT (Emorsgate EM1 - Meadow Mix)
- PROPOSED NATIVE RAIN GARDEN PLANTING (Refer to schedule for species/densities)

PLANT SCHEDULE

TREE PLANTING

ABBRV	SPECIES	DENSITY	HEIGHT/GIRTH	ROOT COND	POT SIZE	TOTAL
Cl	Crataegus laevigata	AS SHOWN	14-16 (g)	RB	--	-
Hs	Hippophae salicifolia 'Streetwise'	AS SHOWN	14-16 (g)	RB	--	-

NATIVE SHRUB, GRASS & PERENNIAL PLANTING

ABBRV	SPECIES	DENSITY	HEIGHT/GIRTH	ROOT COND	POT SIZE	TOTAL
Mc	Molinia caerula	5 sqm	30 - 40 (h)	CON	2-3L	-
Ra	Ruscus aculeatus	4 sqm	40 - 60 (h)	CON	2-3L	-
Vo	Valeriana officinalis	6 sqm	30 - 40 (h)	CON	2-3L	-

NATIVE RAIN GARDEN PLANTING

ABBRV	SPECIES	ROOT COND.	POT SIZE	DENSITY	PERCENTAGE
Av	Aquilegia vulgaris	CON	2L	8 sqm	10%
Csa	Cornus sanguinea	CON	3L	3 sqm	10%
Car	Carex pseudocyperus	CON	3L	4 sqm	10%
Da	Dryopteris affinis	CON	3L	4 sqm	10%
Dc	Deschampsia cespitosa	CON	3L	4 sqm	10%
Euc	Eupatorium cannabinum	CON	3L	4 sqm	10%
Gp	Geranium pratense	CON	5L	5 sqm	10%
Hf	Helleborus foetidus	CON	5-7.5L	8 sqm	10%
LSA	Lythrum salicaria	CON	5-7.5L	8 sqm	10%
Pb	Persicaria bistorta	CON	3L	5 sqm	10%

Planted in random species groups of 3-5 with lager species located at the back of plant beds

NATIVE UNDERSTOREY PLANTING

ABBRV	SPP. & PERCENTAGE IN MIX	DENSITY	HEIGHT/GIRTH	ROOT COND	POT SIZE	TOTAL
AS KEY	Cornus sanguinea (15%)	1 per sqm	40 - 60 (h)	BARE ROOT	-	-
	Crataegus monogyna (20%)		40 - 60 (h)	BARE ROOT	-	-
	Euonymus europeaus (15%)		40 - 60 (h)	BARE ROOT	-	-
	Ilex aquifolium (20%)		40 - 60 (h)	CON	P9	-
	Prunus spinosa (10%)		40 - 60 (h)	BARE ROOT	-	-
	Rosa canina (10%)		40 - 60 (h)	BARE ROOT	-	-
	Viburnum opulus (10%)		40 - 60 (h)	BARE ROOT	-	-

(Planted in random species groups of 3-5)

NATIVE GROUNDCOVER PLANTING

ABBRV	SPECIES	DENSITY	HEIGHT/GIRTH	ROOT COND	POT SIZE	TOTAL
AS KEY	Hedera Helix	4 sqm	30 - 40 (h)	CON	2-3L	-

TREE PIT DETAIL - TREES IN SOFT LANDSCAPE

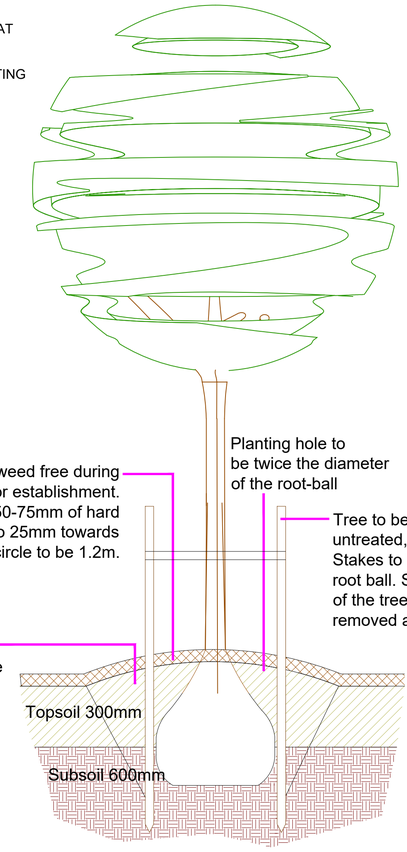

TREE PIT NOTES:

No container/root-balled tree shall be supplied and planted until it has been found to be compliant with BS 8545:2014, Table 1, P.21

TOPSOIL:

300mm imported topsoil. Approved for use by a suitably qualified soil scientist.

SUBSOIL:

600mm imported subsoil. Approved for use by a suitably qualified soil scientist. Backfilling to reinstate the pre-existing soil profile

FENCING:

Areas around proposed trees to be securely fenced prior to commencement of construction operations on site to avoid compaction / contamination of soils.

WRAPPING:

Non-biodegradable & biodegradable root-ball wrappings to be removed. Where root-ball collapse is a concern, Wrapping to be cut & peeled back to one-third root-ball height. Peeled wrapping to be removed and not folded back into the root-ball.

MULCH:

Mulch circles around trees shall be maintained for at least 3 years post-planting.

TDA
THE GRANARY
NEWLAND FAWR FARM
LLANGAN
CF35 5DN
TEL: 01446 789367

Environment ı Landscape ı Design

CLIENT: CRS PIZZAS LTD

DRAWING NUMBER: TDA.3164.01
SCALE: 1:200 @ A1
DRAWN: RHC/AMP
DATE: MAY 2026

PROJECT: UNIT D, NORTH BANK, PORT TALBOT

DRAWING TITLE: DETAILED SOFT LANDSCAPE PROPOSALS