

Superseded

PROJECT - ORIGINATOR - VOLUME - LEVEL - TYPE - ROLE - CLASS - NUMBER	153506-STL-XX-00-DR-A-ZZZZ-09000
STATUS_REVISION	PL_P29
DRAWING USAGE:	
SURTABILITY STATUS	PL : Authorized and accepted
SCALE	1 : 1250@A3

DRAWING TITLE	Site Location Plan
---------------	--------------------

CONSULTANT

PROJECT

153506

ORIGINATOR NO

SM

CHECKED BY

AC

REVISD BY

Board

Swansea Bay University Health

Croeserw Community Centre


Bryn Siriol, Cymmer, Port Talbot SA13 3PL

© Stride Treglown Limited 2020


www.stridetreglown.com

STRIDE TREGLOWN

CLIENT	STATUS	REV	DATE	DESCRIPTION
PL	P29	12/05/2026	Issued for Planning	
S4	T04	17/12/2025	Tender Issue	
PL	P25	08/05/2025	Issued for Planning	

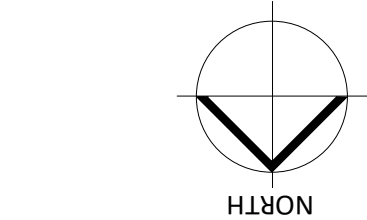

Responsibility is not accepted for errors made by others in scaling from this drawing. All construction information should be taken from figured dimensions only.

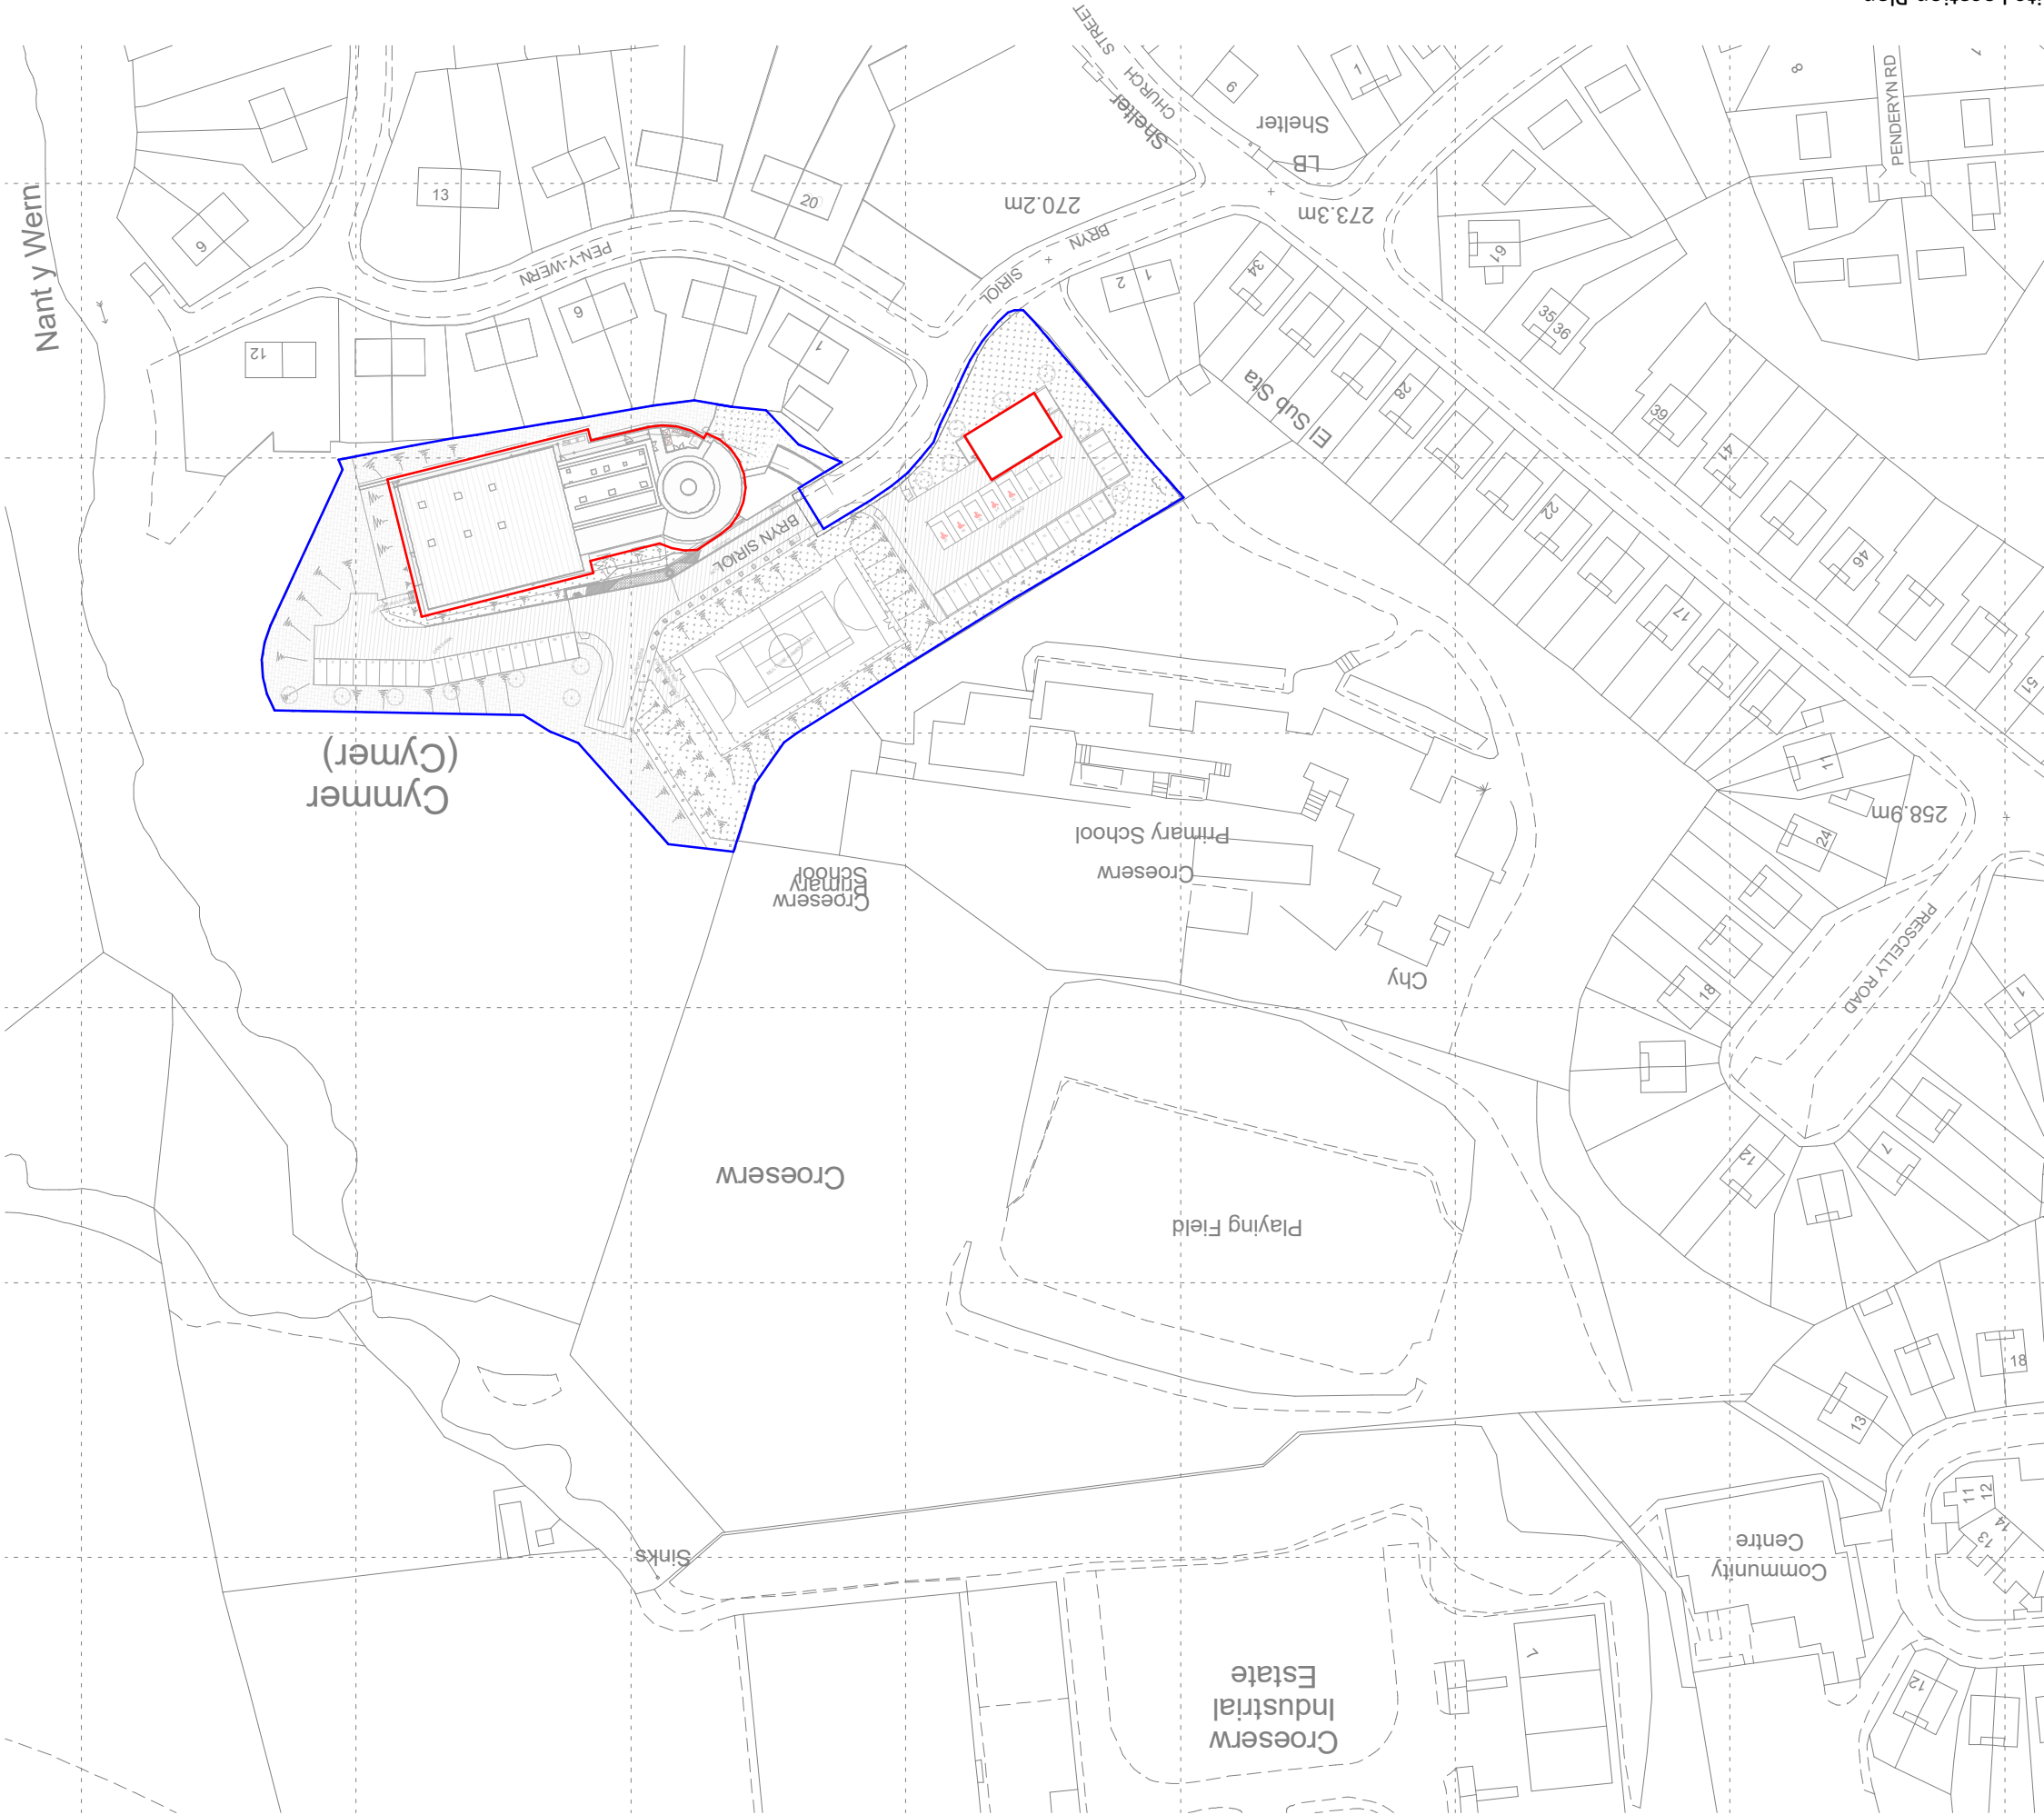

Site Location Plan
1 : 1250