Responsibility is not accepted for errors made by others in scaling from this drawing.
All construction information should be taken from figured dimensions only.

NORTH

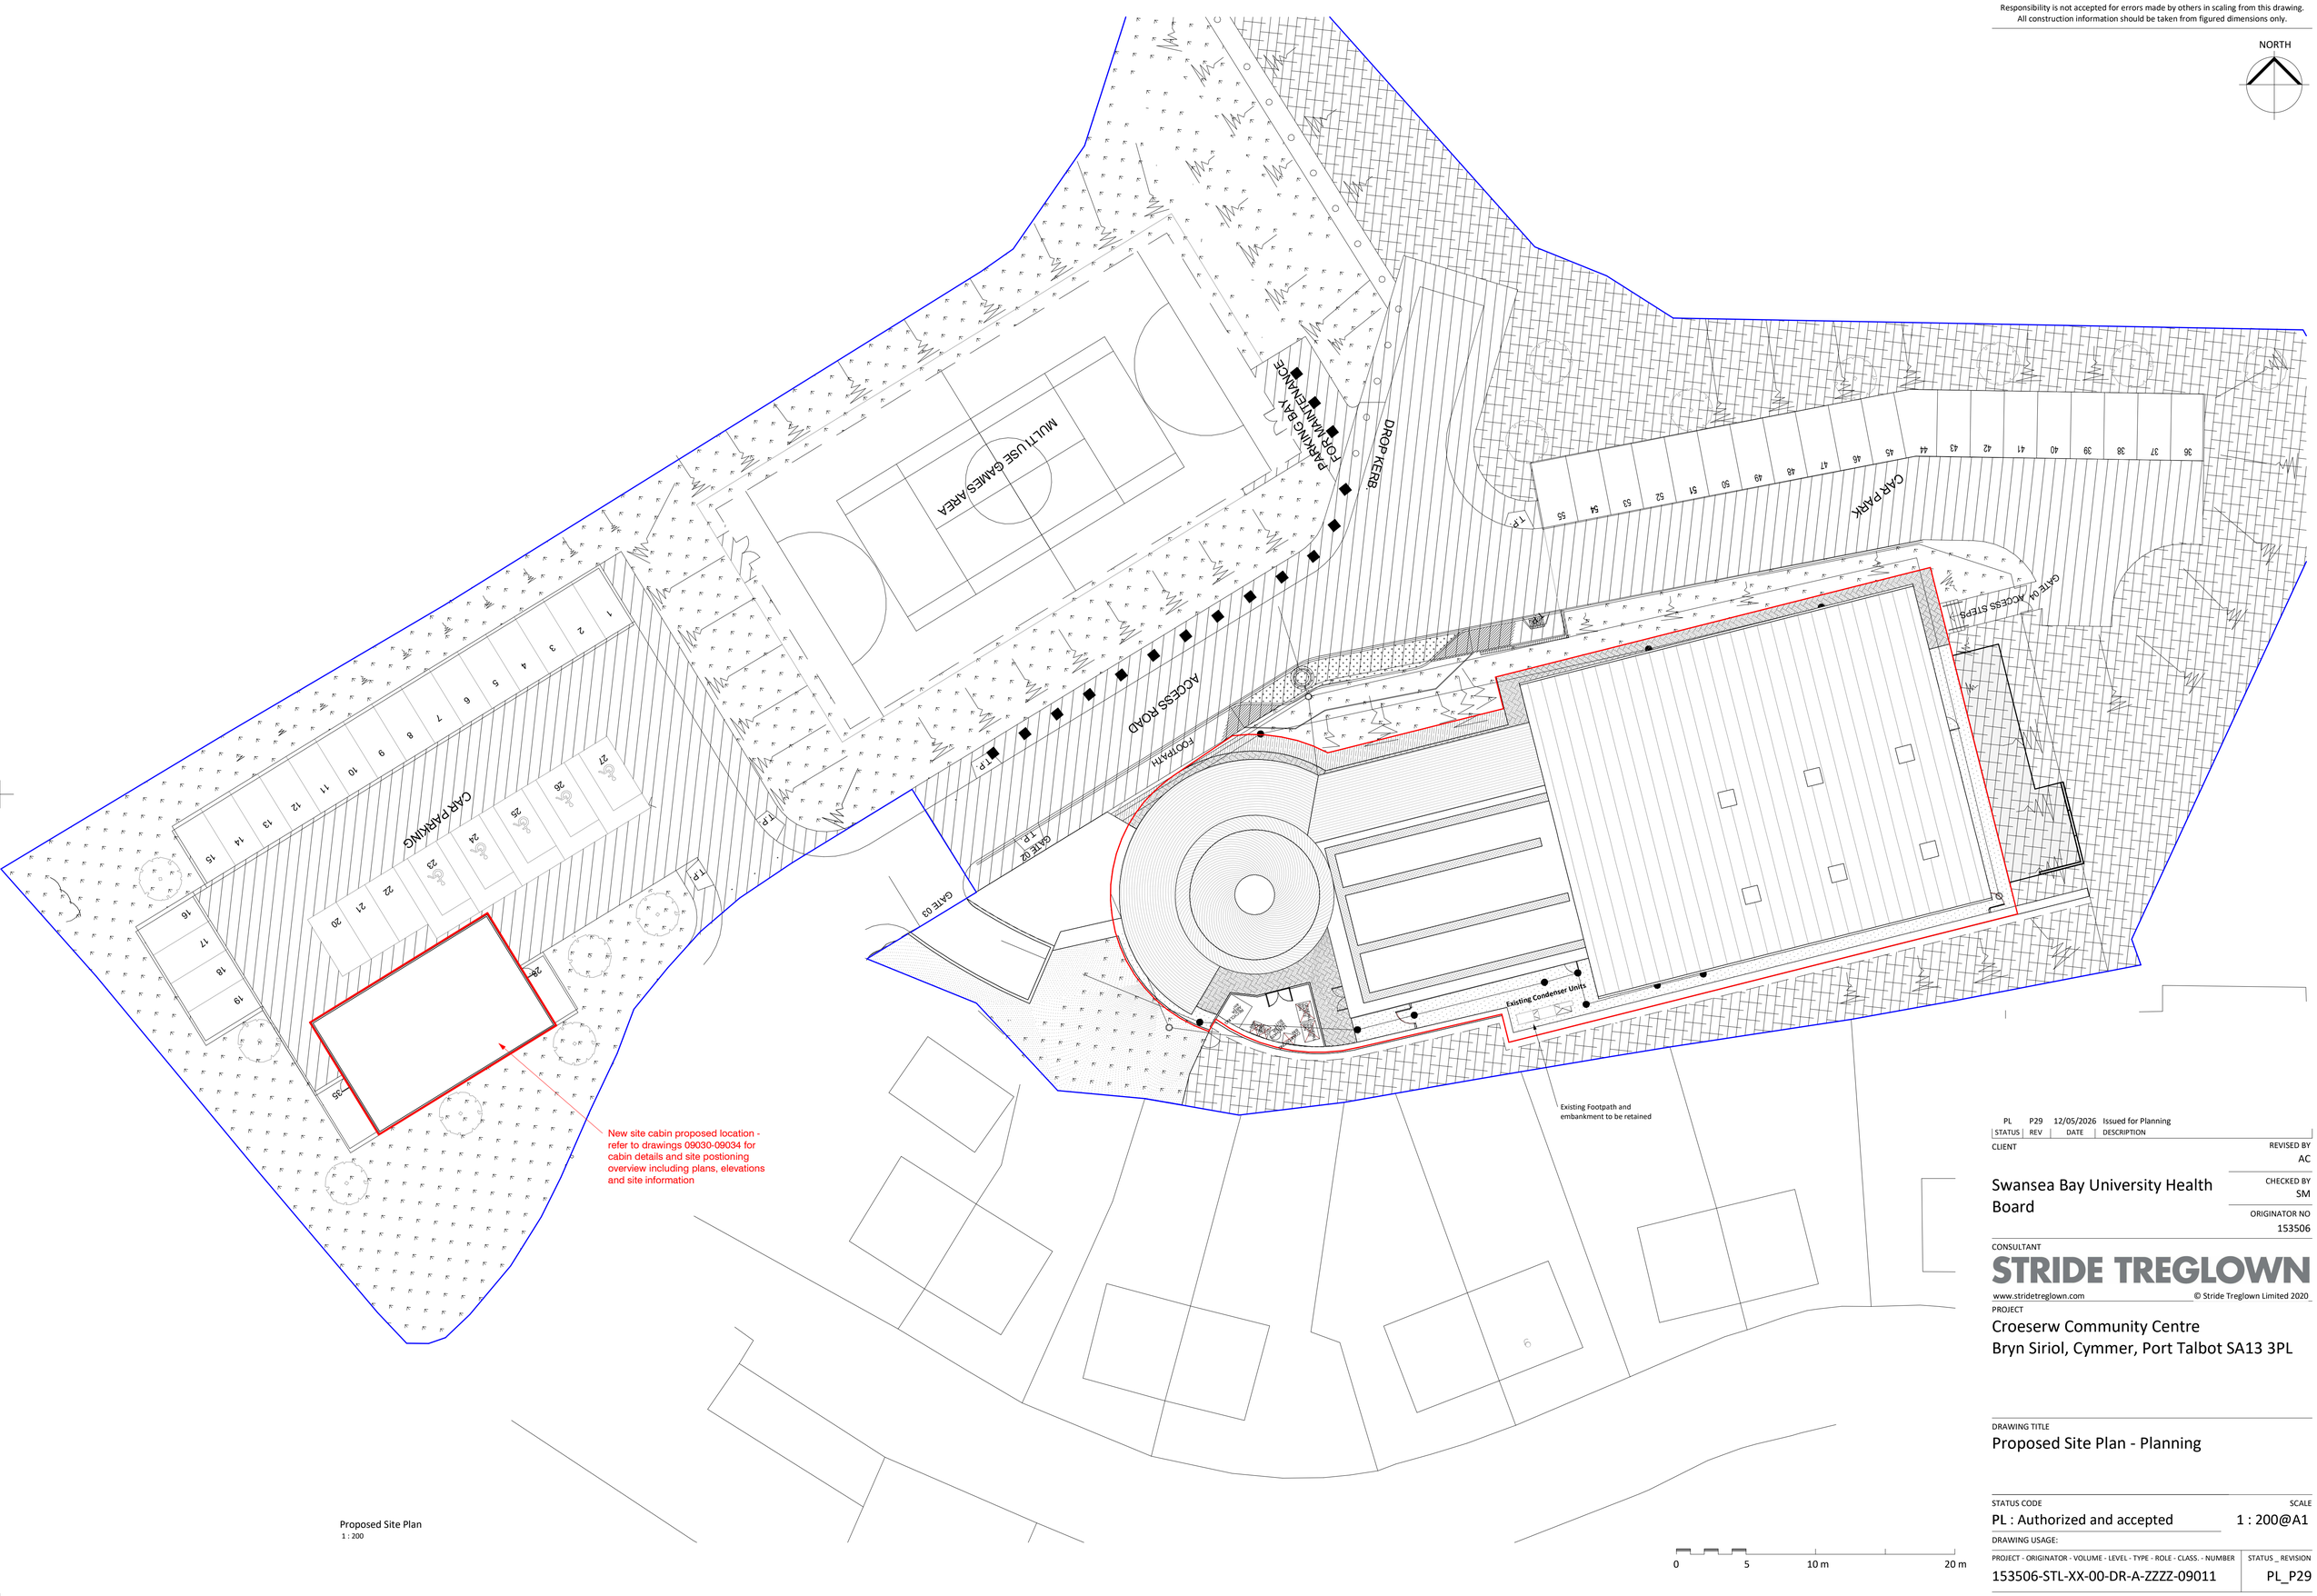

Proposed Site Plan
1 : 200

STATUS	REV	DATE	DESCRIPTION
PL	P29	12/05/2026	Issued for Planning

CLIENT

Swansea Bay University Health Board

REVISED BY
AC

CHECKED BY
SM

ORIGINATOR NO
153506

CONSULTANT

STRIDE TREGLOWN

www.stridetreglown.com

© Stride Treglown Limited 2020

PROJECT

Croeserw Community Centre
Bryn Siriol, Cymmer, Port Talbot SA13 3PL

DRAWING TITLE

Proposed Site Plan - Planning

STATUS CODE
PL : Authorized and accepted

SCALE
1 : 200@A1

DRAWING USAGE:

PROJECT - ORIGINATOR - VOLUME - LEVEL - TYPE - ROLE - CLASS. - NUMBER
153506-STL-XX-00-DR-A-ZZZZ-09011

STATUS _ REVISION
PL_P29

Superseded