


Existing Elevation - Junction of School Road / A474

Existing 'Castle Bingo' signage to be decommissioned & made good.
CASTLE BINGO - SOUTH WEST FACING ELEVATION (Replacement of External lettering for LED Display)
13x2 32 PANELS - 16640mm x 1920mm (Based on ABSEN [A0621-1280x960] Panels)

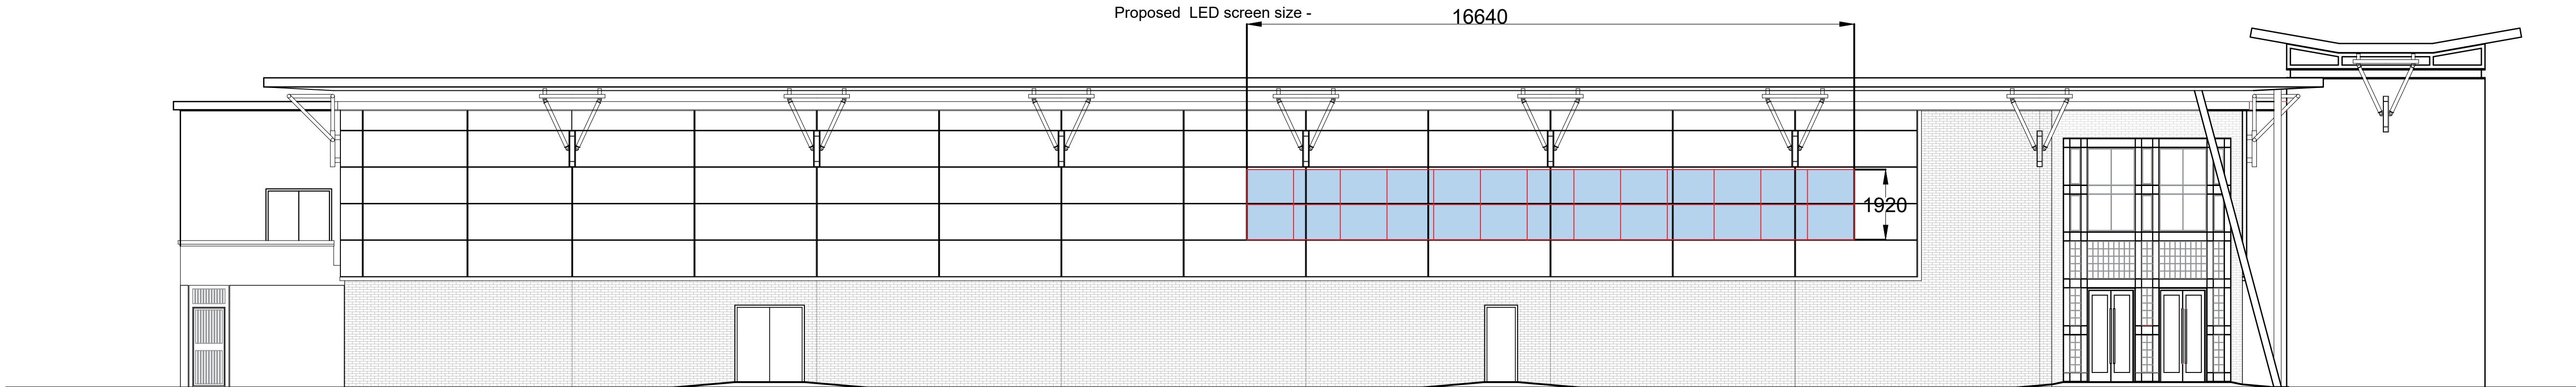

Proposed Elevation - Junction of School Road / A474