

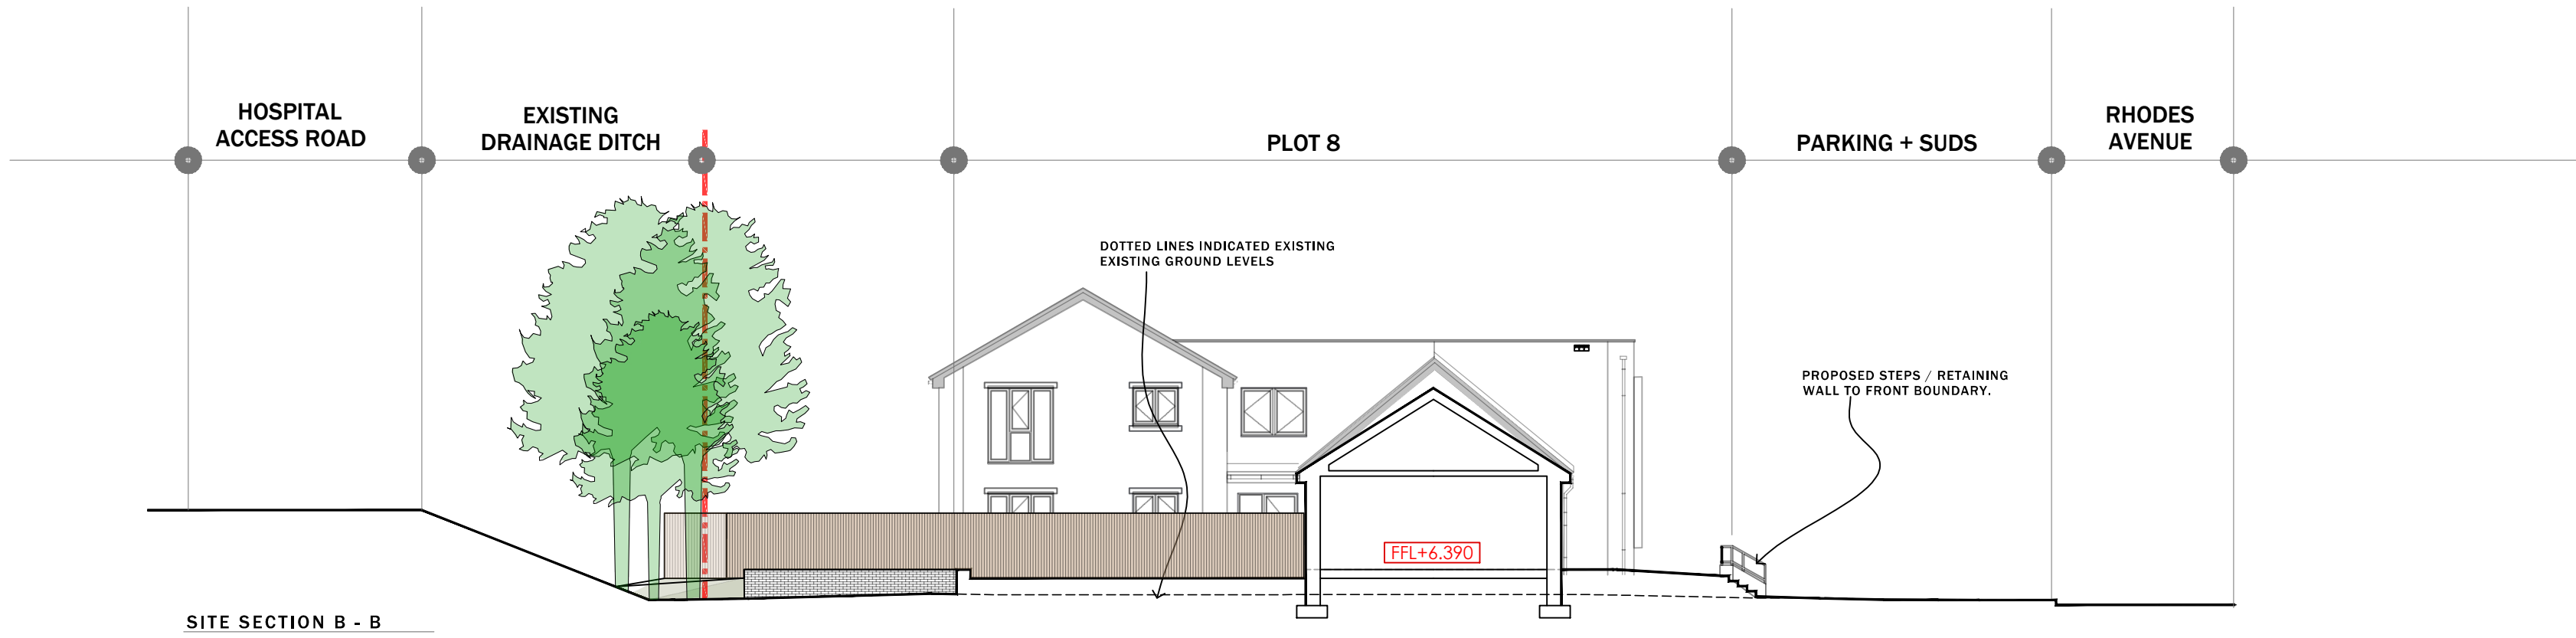


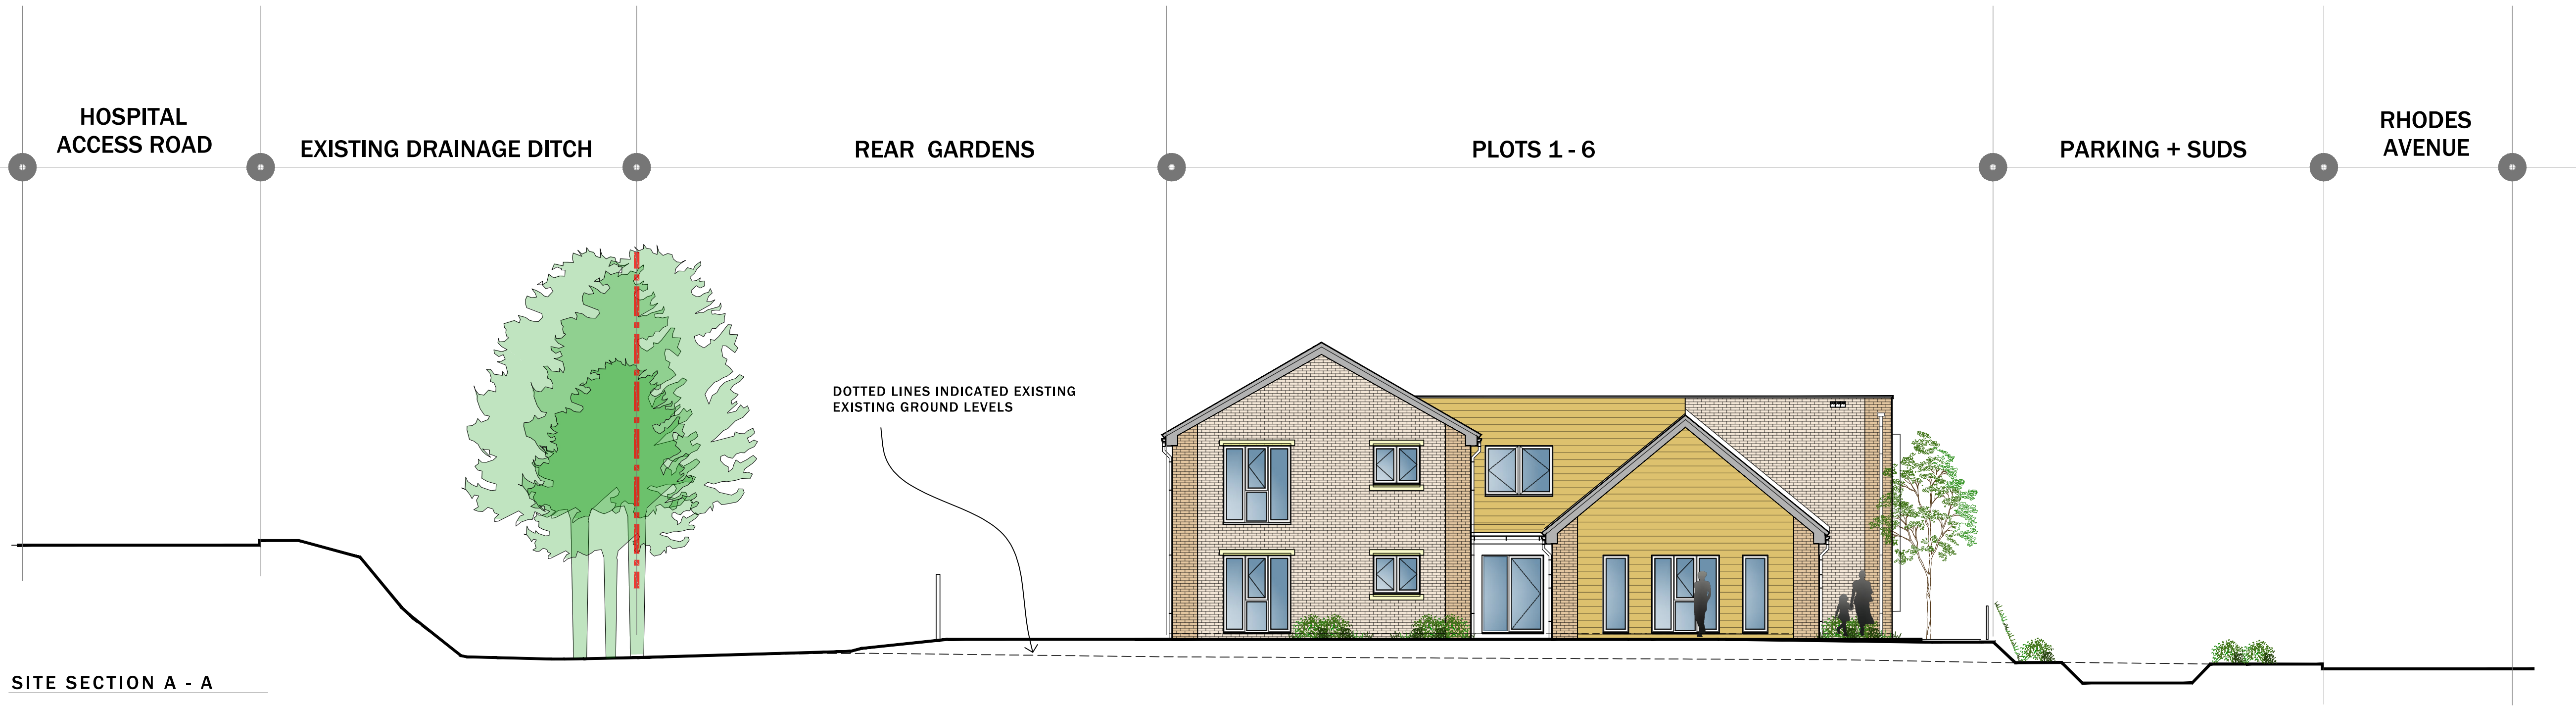

PROPOSED STREET ELEVATION
0 1000 2000 3000 4000 5000 mm
SCALE 1:100

IN PARTNERSHIP WITH

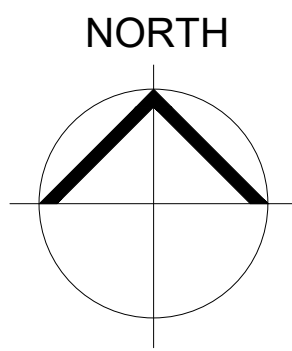

CJ Construction

LeTrucco
ARCHITECTURE

Suite 7, 35 Stow Park Circle
Newport, NP20 4HF

Tel: 07710390800 / 07710390801
info@letruccodesign.co.uk
www.letruccodesign.co.uk

Drawing Purpose
PLANNING

Client	Drawing No	Scale	Revision
C J Construction	LT2504.04.05	1:100@A1	C
Job Title	Drawing Title	Date	Checked
Rhodes Avenue, Port Talbot	Proposed Site Sections	Nov 25	KML

Revisions
REV. A NOV 25
GROUND LEVELS ADJUSTED TO SECTION A-A
REV. B FEB 26
GROUND LEVELS ADJUSTED TO SUIT REVISED SITE LAYOUT AND
ADJUSTED ELEVATION.
REV. C MAY 26
FEL LEVELS REDUCED TO 6.390 AND LAYOUT REVISED
ACCORDINGLY.

Do not scale from this drawing.
The user of this drawing shall check all
dimensions & report all errors and
omissions to LeTrucco Design.
This drawing is copyright. It must not be
copied, used or disclosed to third parties
without prior permission of LeTrucco
Design.