


Menai Avenue Croeserw, Port Talbot

Tree Constraints Plan

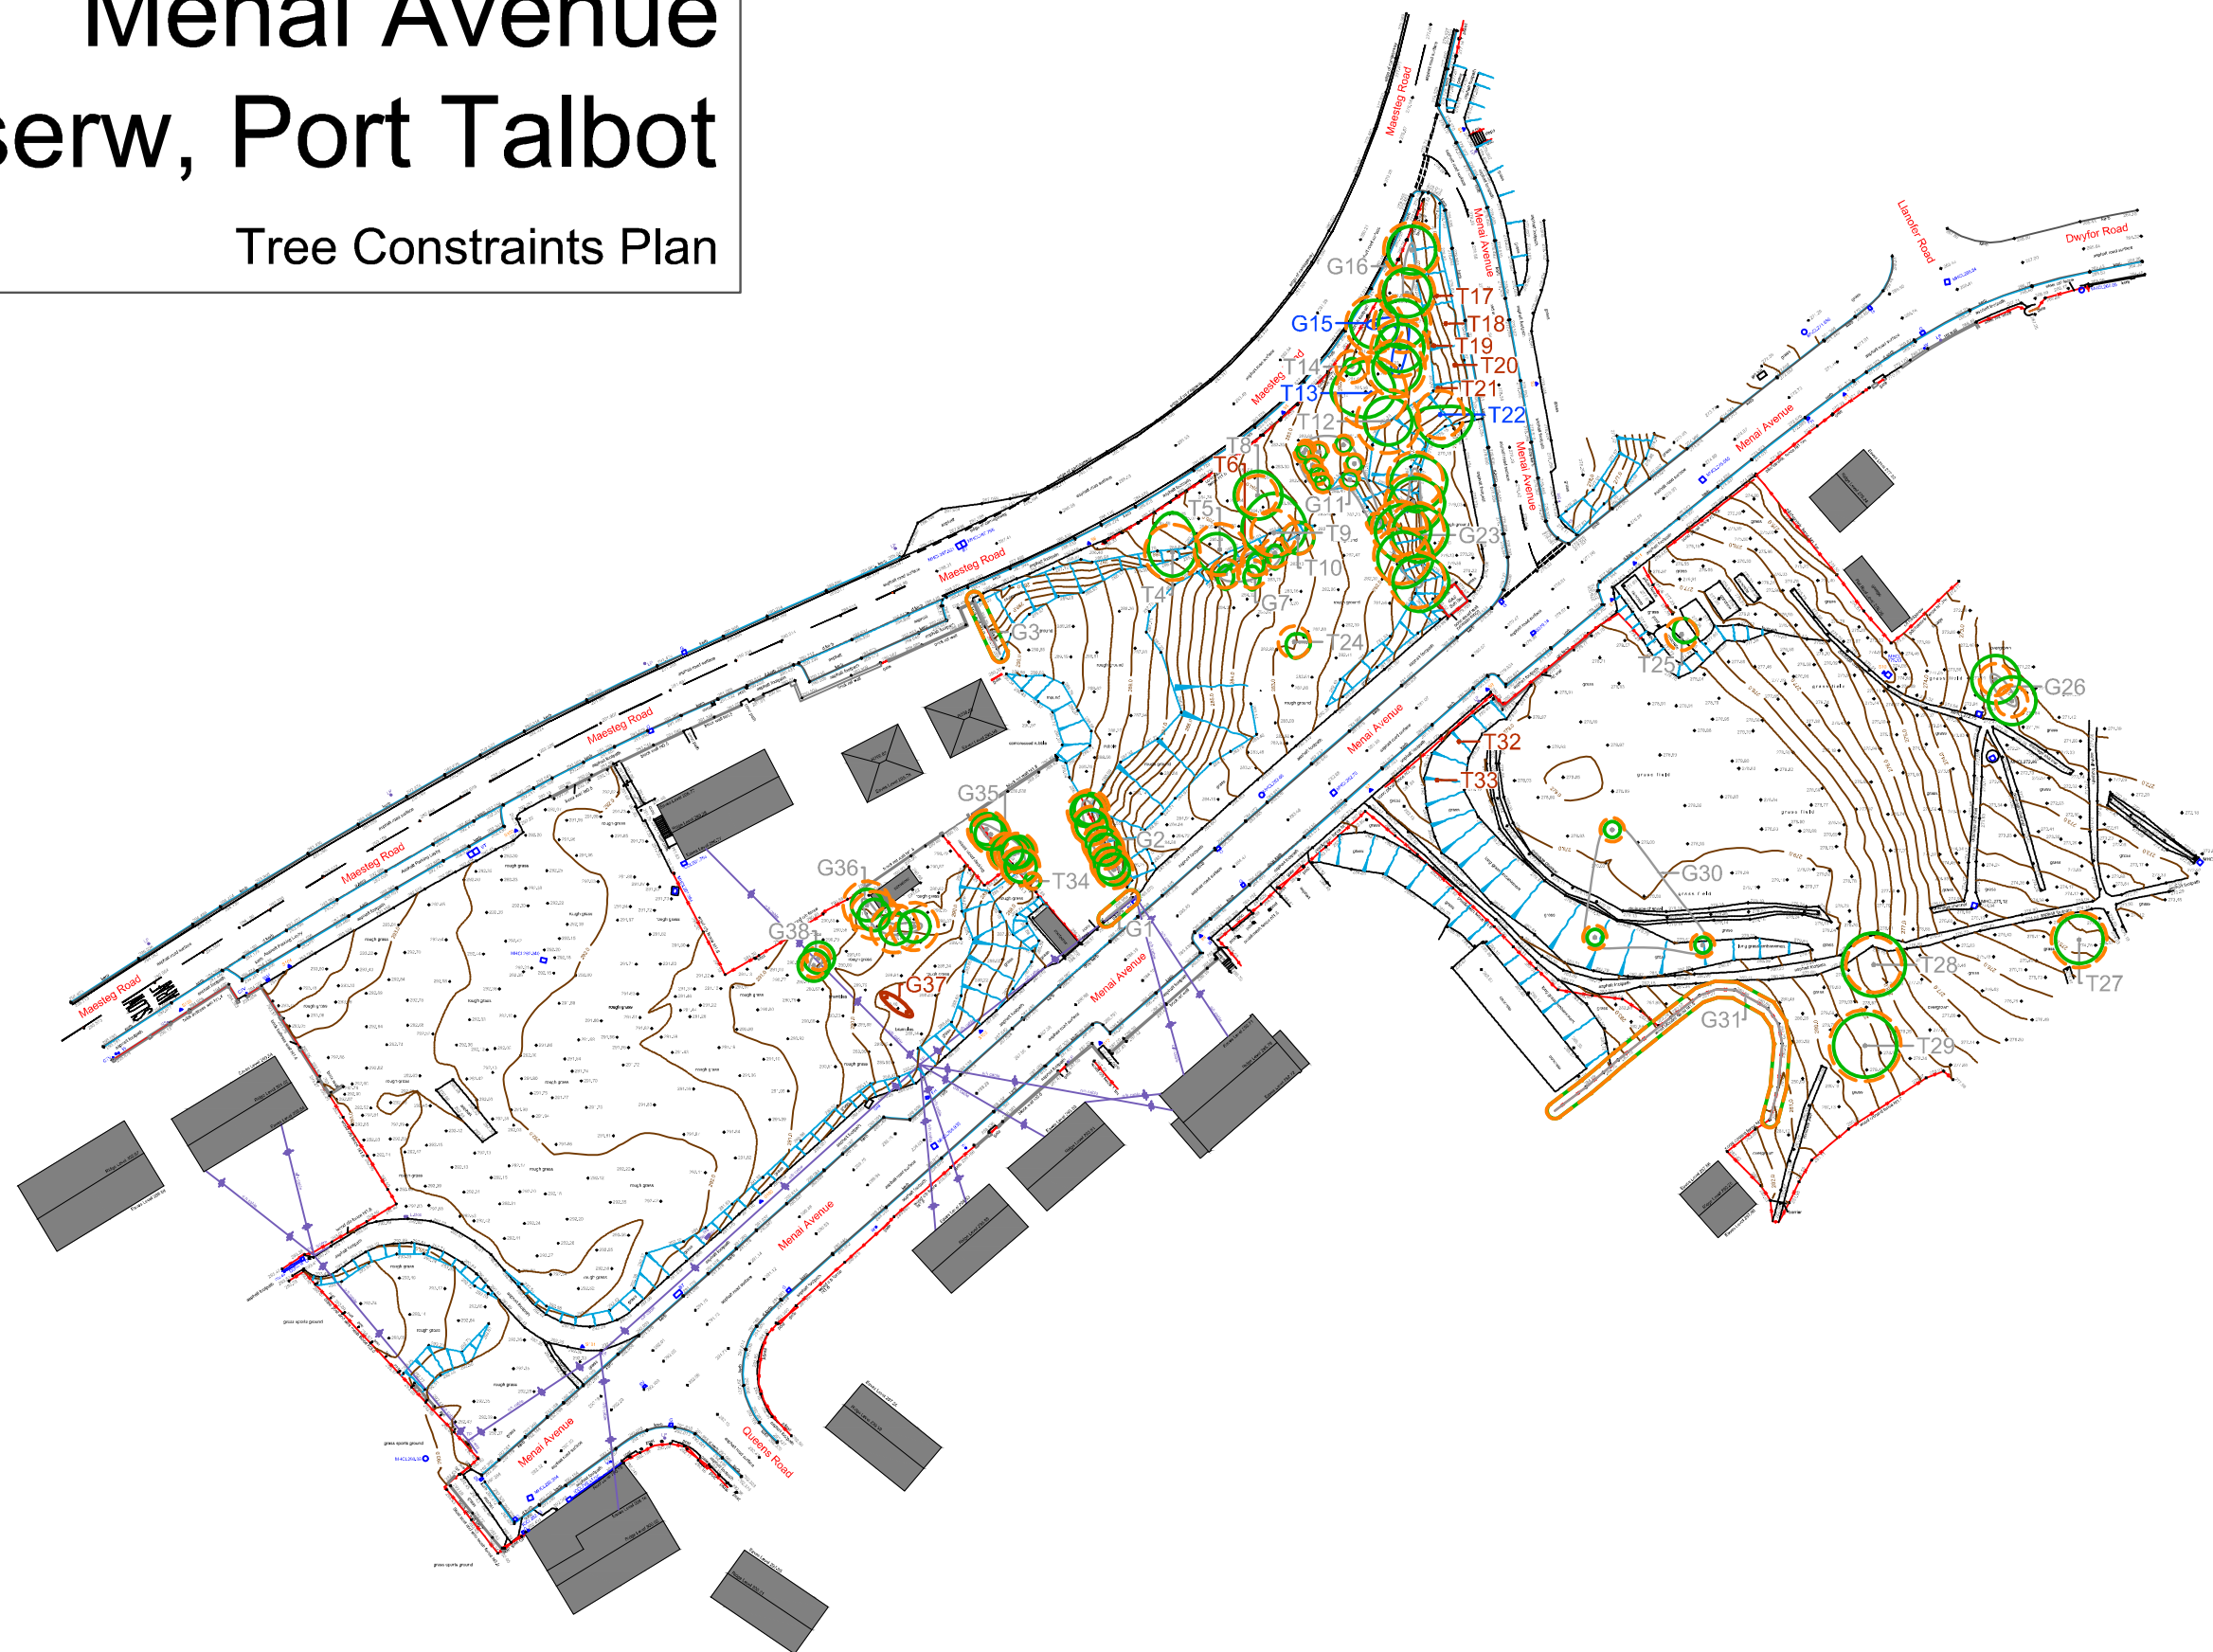

10m

Tree Constraints Plan

Root Protection Area

Tree Category

Tree Number

Canopy Spread

Category A Trees

Category B Trees


Category C Trees


Category U Trees

Scale 1:900 @A3

01/2025



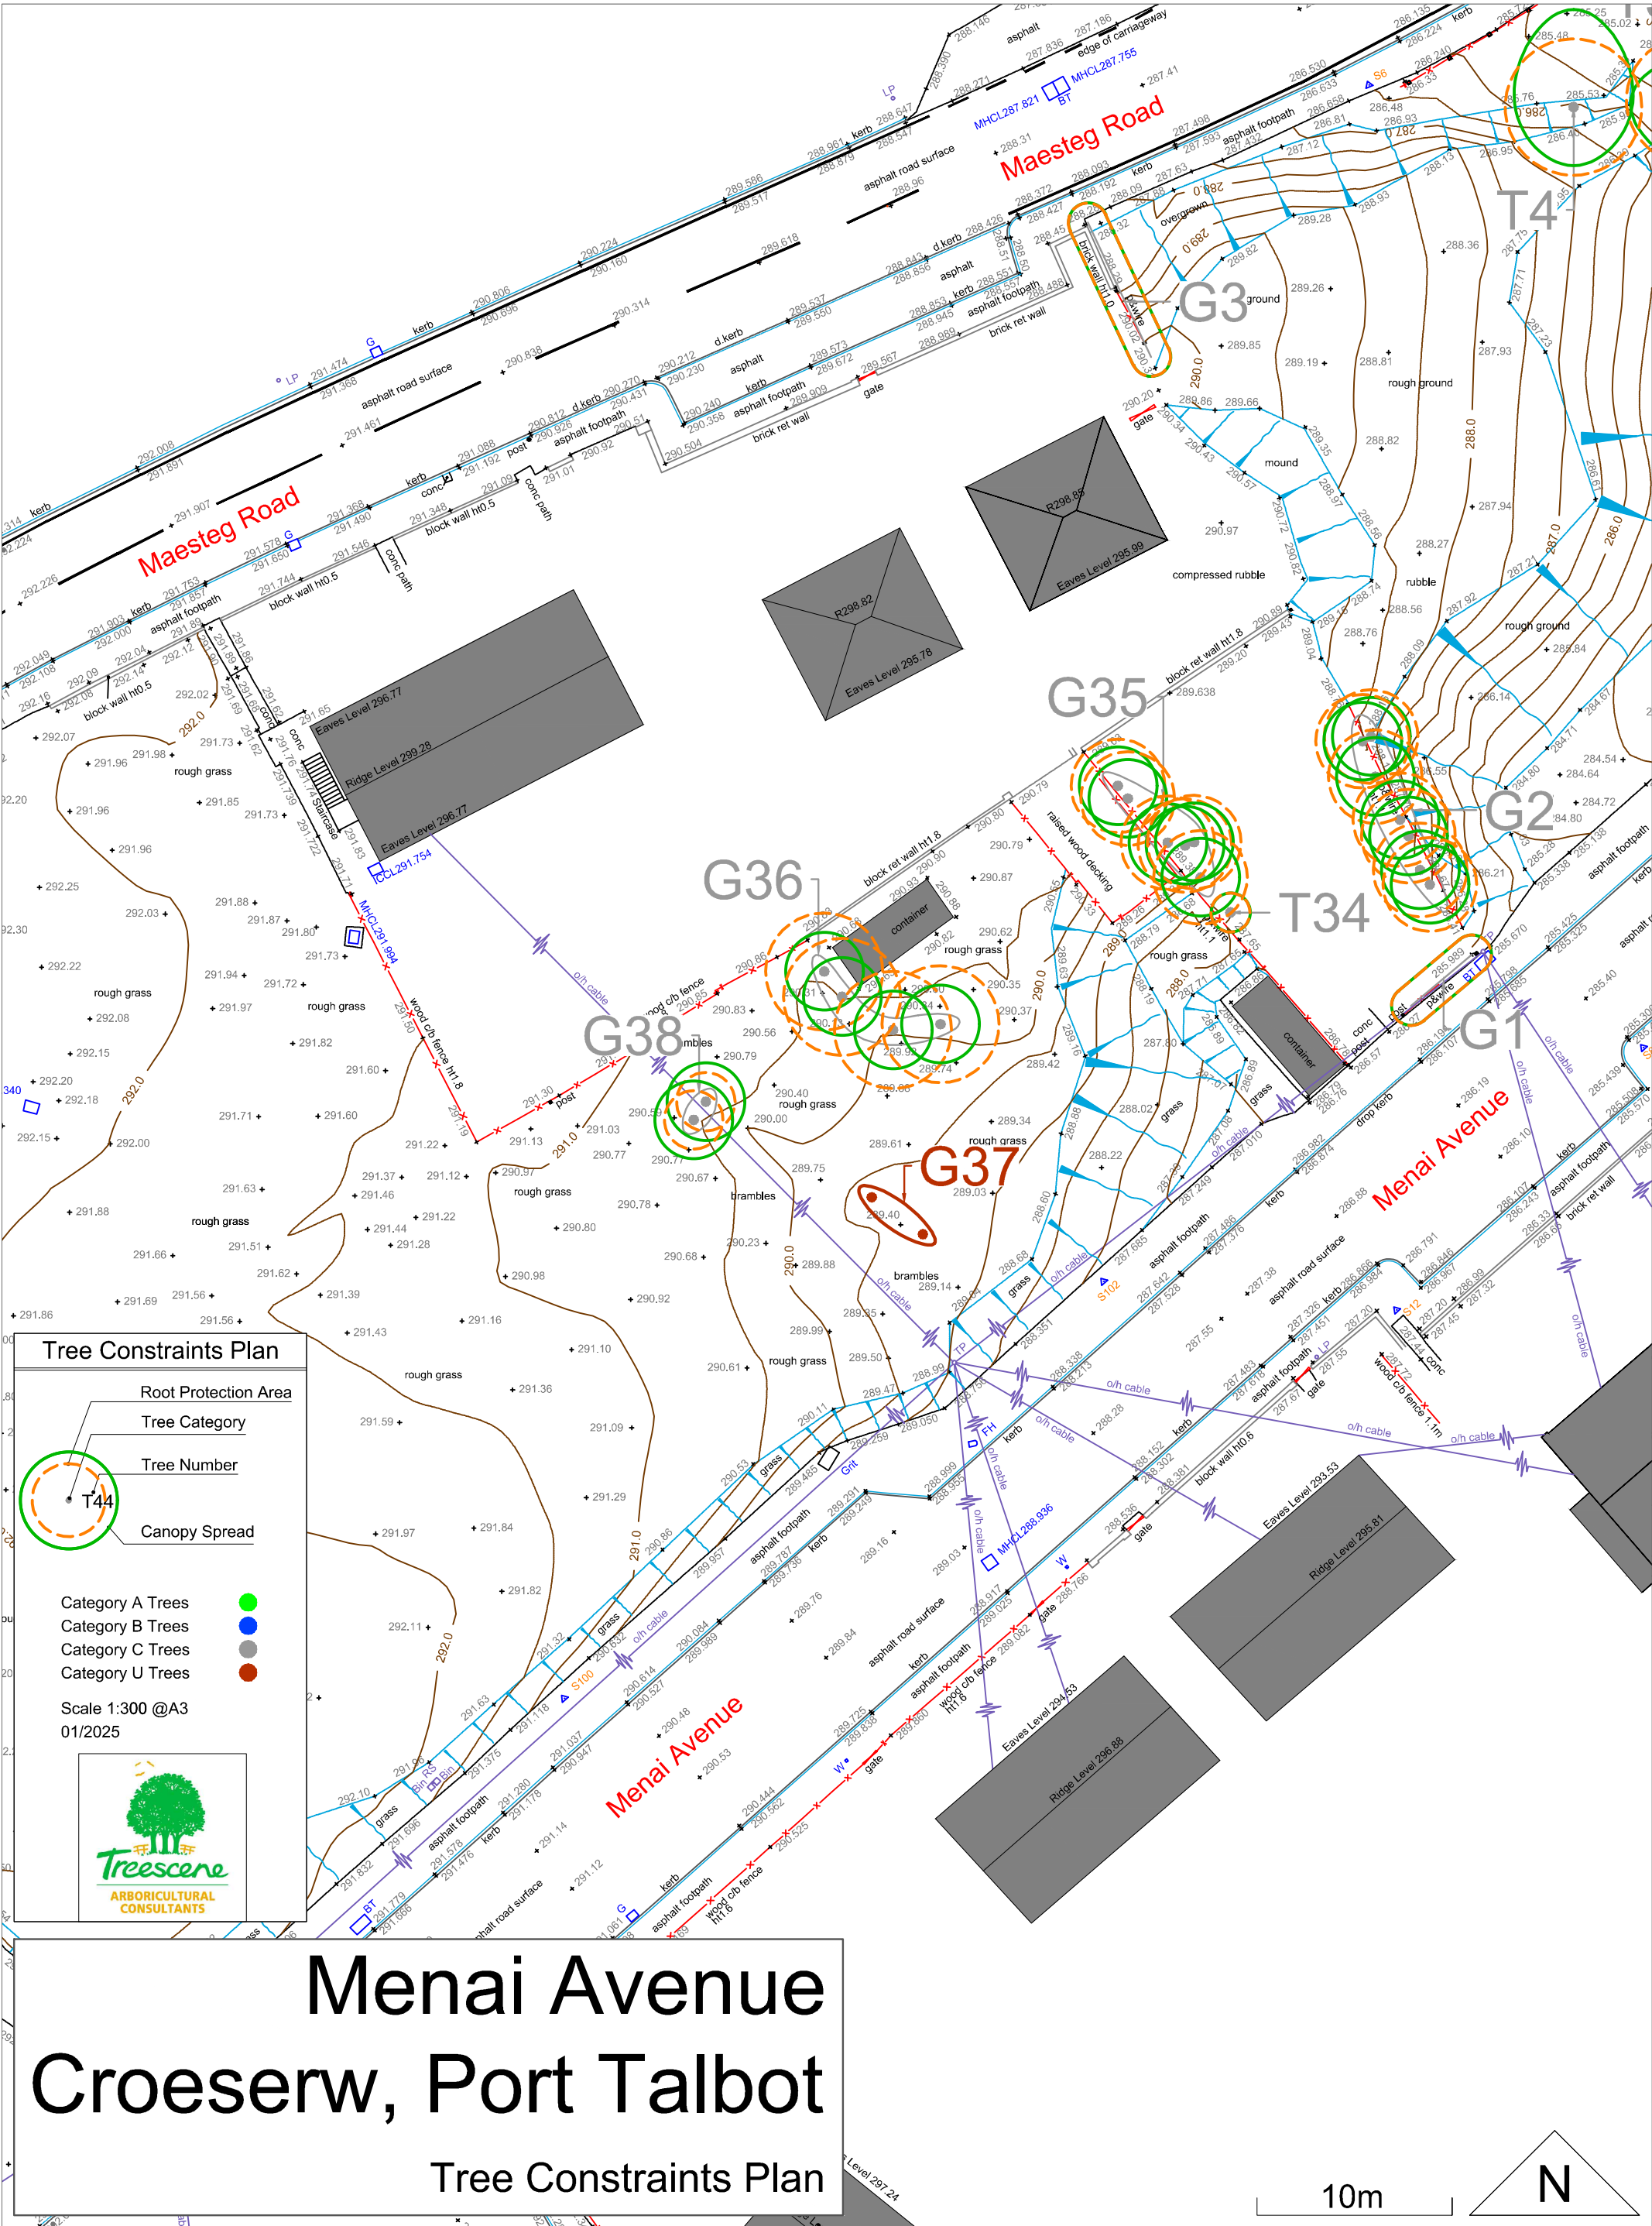

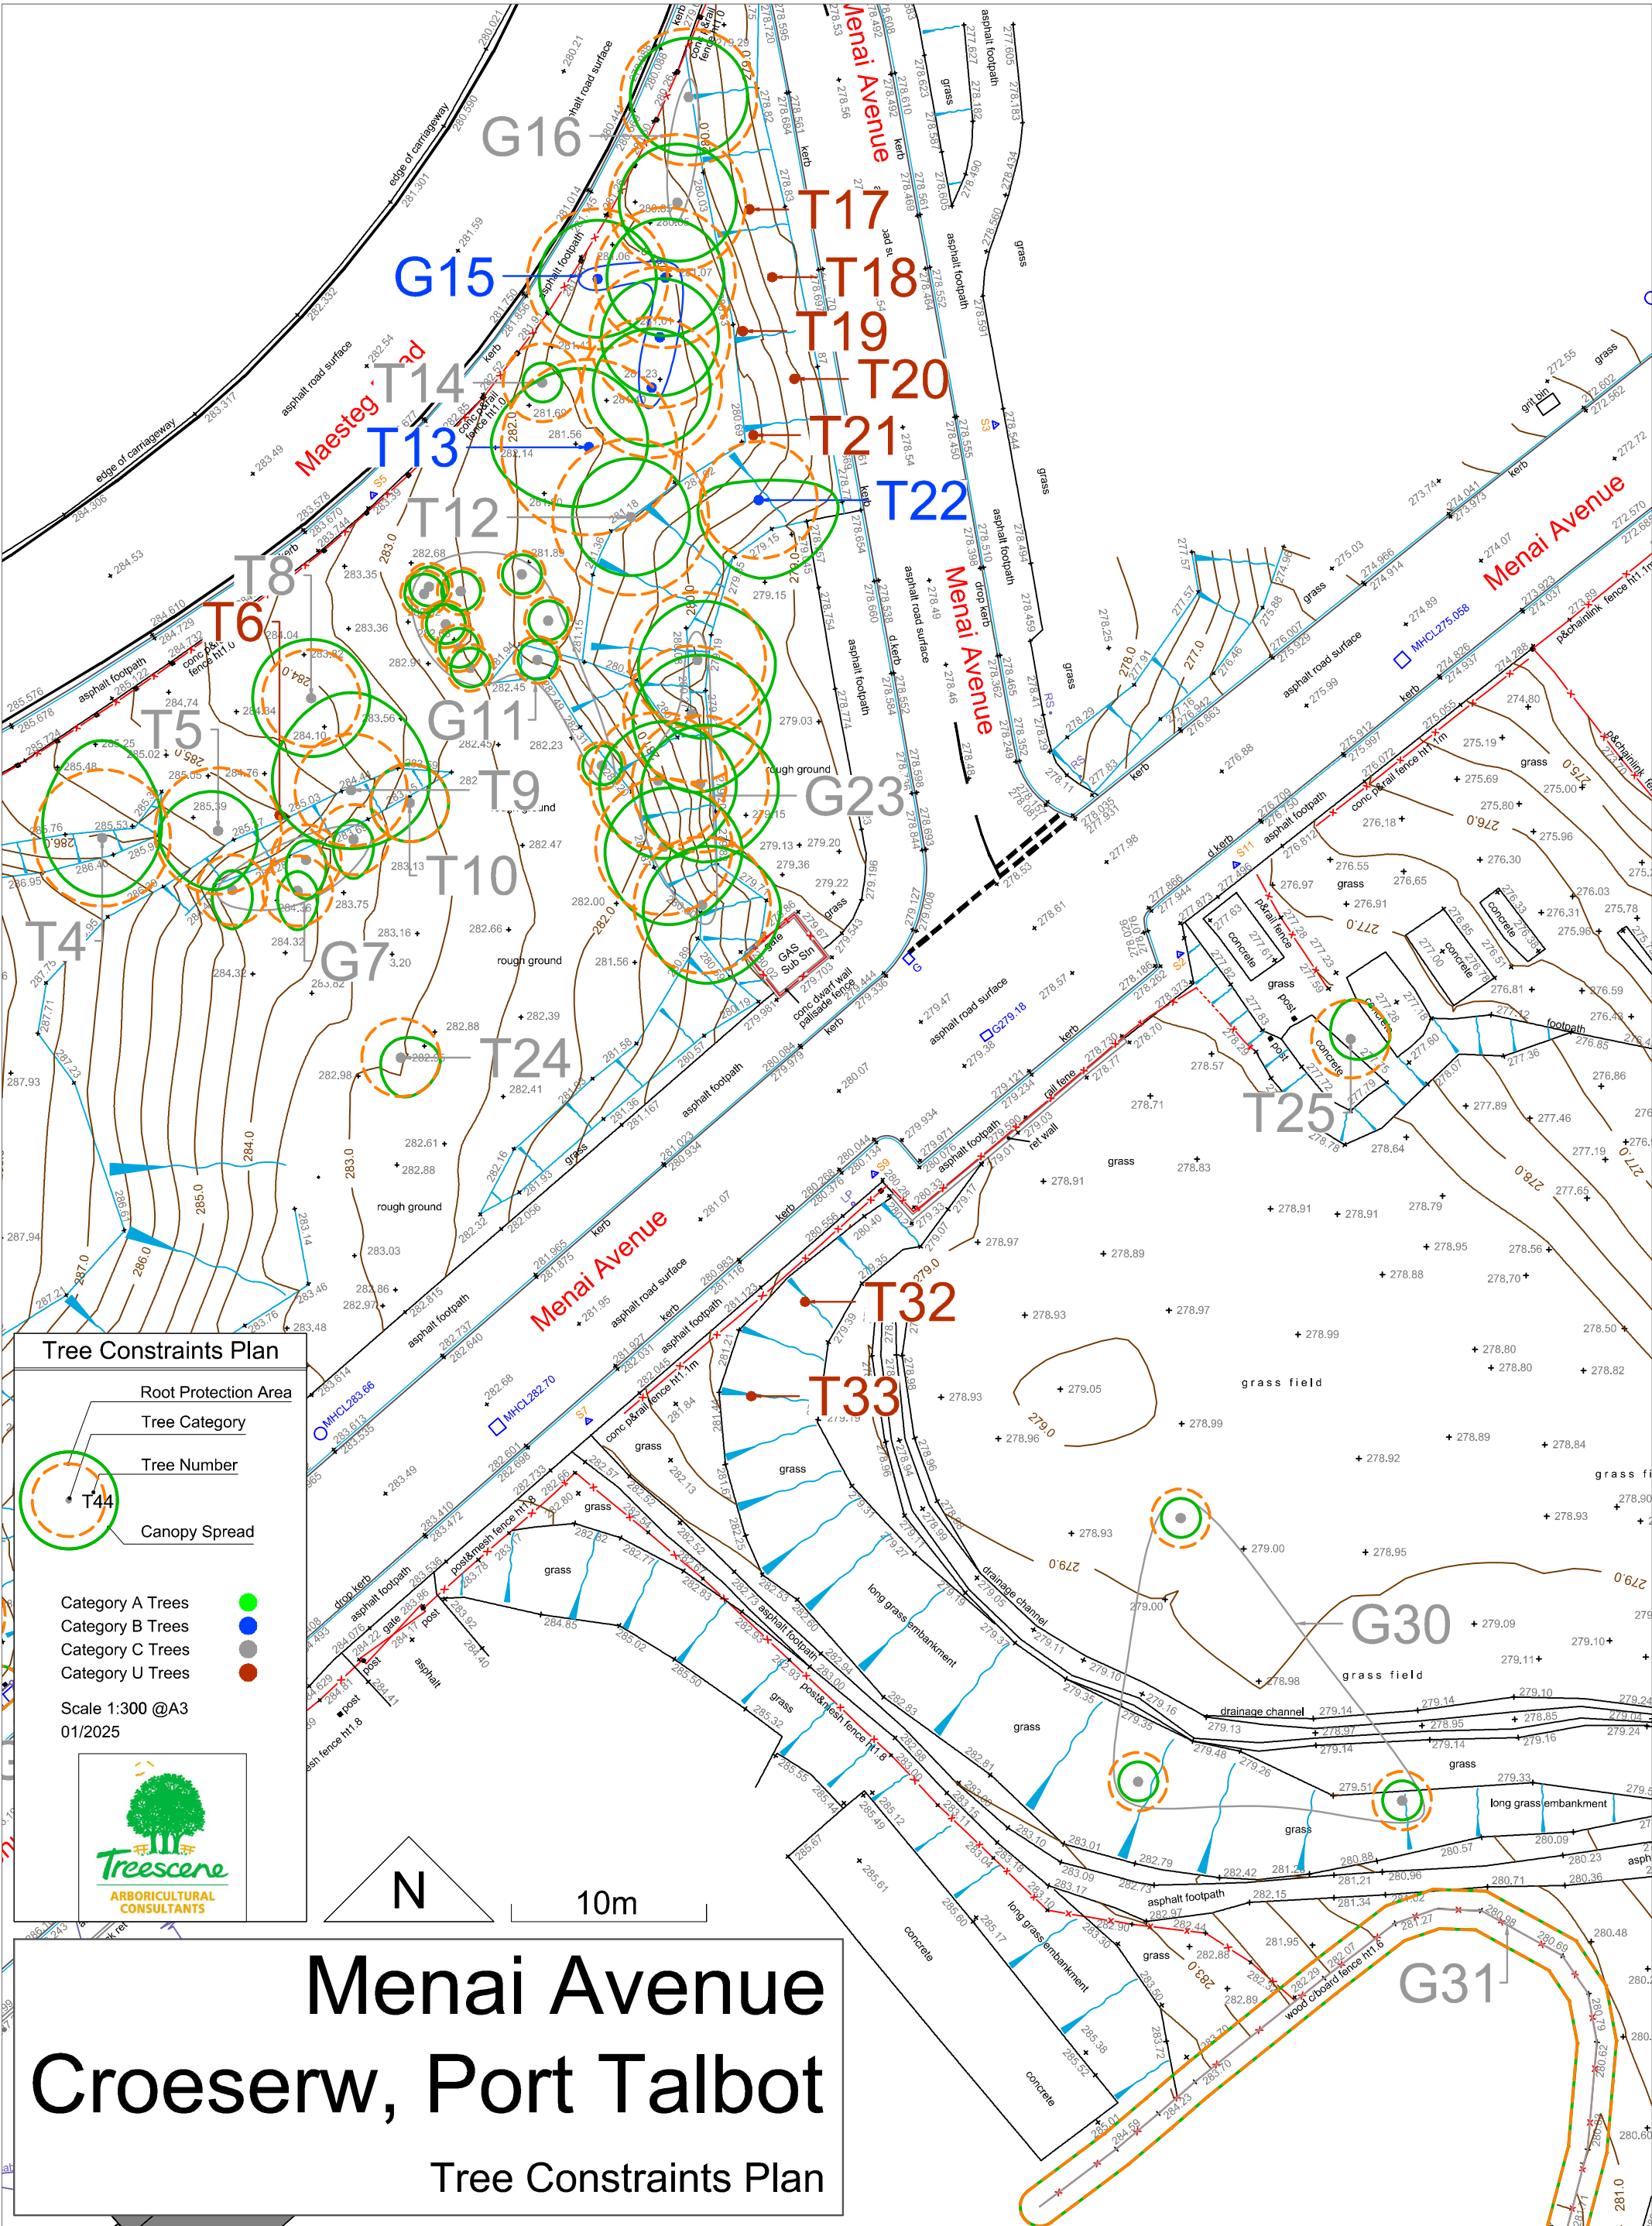

Menai Avenue Croeserw, Port Talbot

Tree Constraints Plan

