



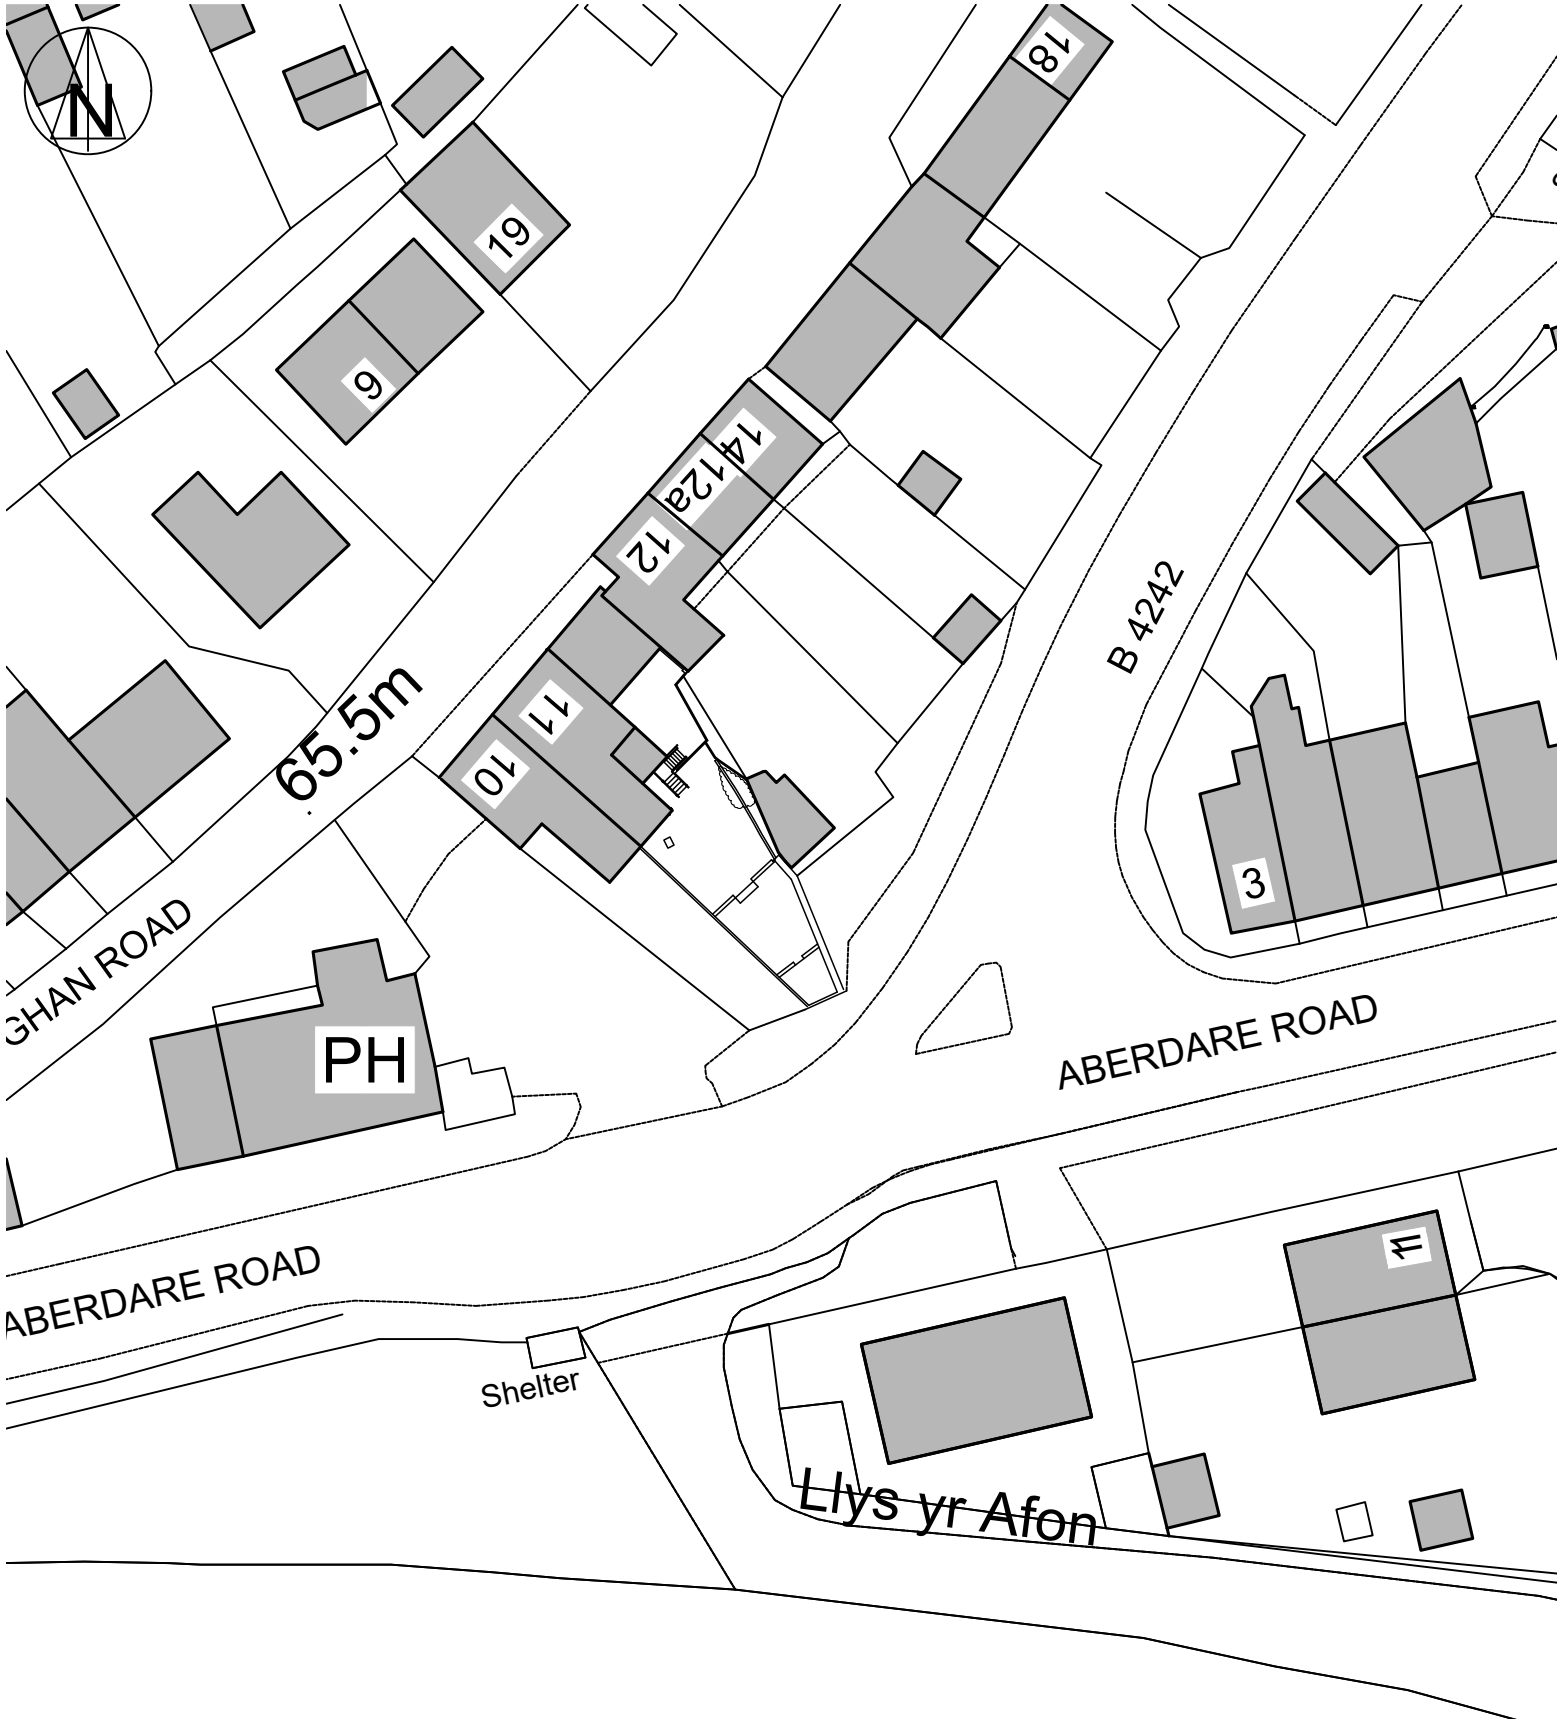


1:500 Block plan

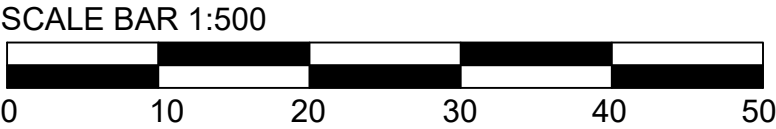

Notes:-
This drawing is intended for the purposes indicated only and must be read with all specifications and related documents. All dimensions are approximate and verified on site. Compliance with statutory regulations (CDM, H&S, Building Regs, Party wall) are mandatory and must be undertaken before work commences.



1:1250 Site location plan

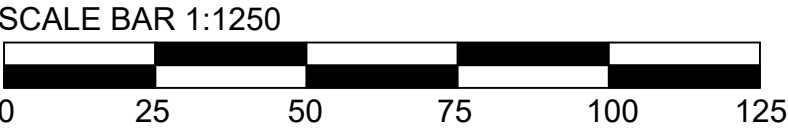

Client:- Mr Kerry Taylor 11, Pontneathvaughan Rd, Glynneath, Neath. SA11 5AR		Project Title :- Proposed rear extension to 11, Pontneathvaughan Rd, Glynneath, Neath. SA11 5AR		Drawing Title:- Site location and block plans	
Scale:- 1:1250 & 1:500	Date :- May 2026	Stage :- Planning	Dwg No:- 1287.P01	Rev.:- A	A3
10, Wellfield, Melincourt, Neath. SA11 4AU. Tel.:- 01639 323715 Mob.:- 07846 715003 Email:- Gary@GS-DS.UK					