

PUP Considered at that point because of nearest connectivity available without crossing the road.

Openreach Structures

Joint Box

Manhole

Pole

Pole (planned)

Duct Tee

Reducer

Cabinet

Openreach Spans / Ducts

Duct

Duct (planned)

Developer-Proposed Structures

Duct Tee

Joint Box

Reducer

Developer-Proposed Spans / Ducts

D54 (90mm duct)

D54 (90mm duct) (2 colours)

D56 (50mm duct)

Developer-Proposed Equipment

AGG

CBT8

IJ (U)

SPLITTER (S)

Address/Plot Number

1

A1

Splitter/CBT Ref


The Red Dragon Moor-

land Road Neath Port

Talbot Neath Port Talbot

SA12 6JZ

10m

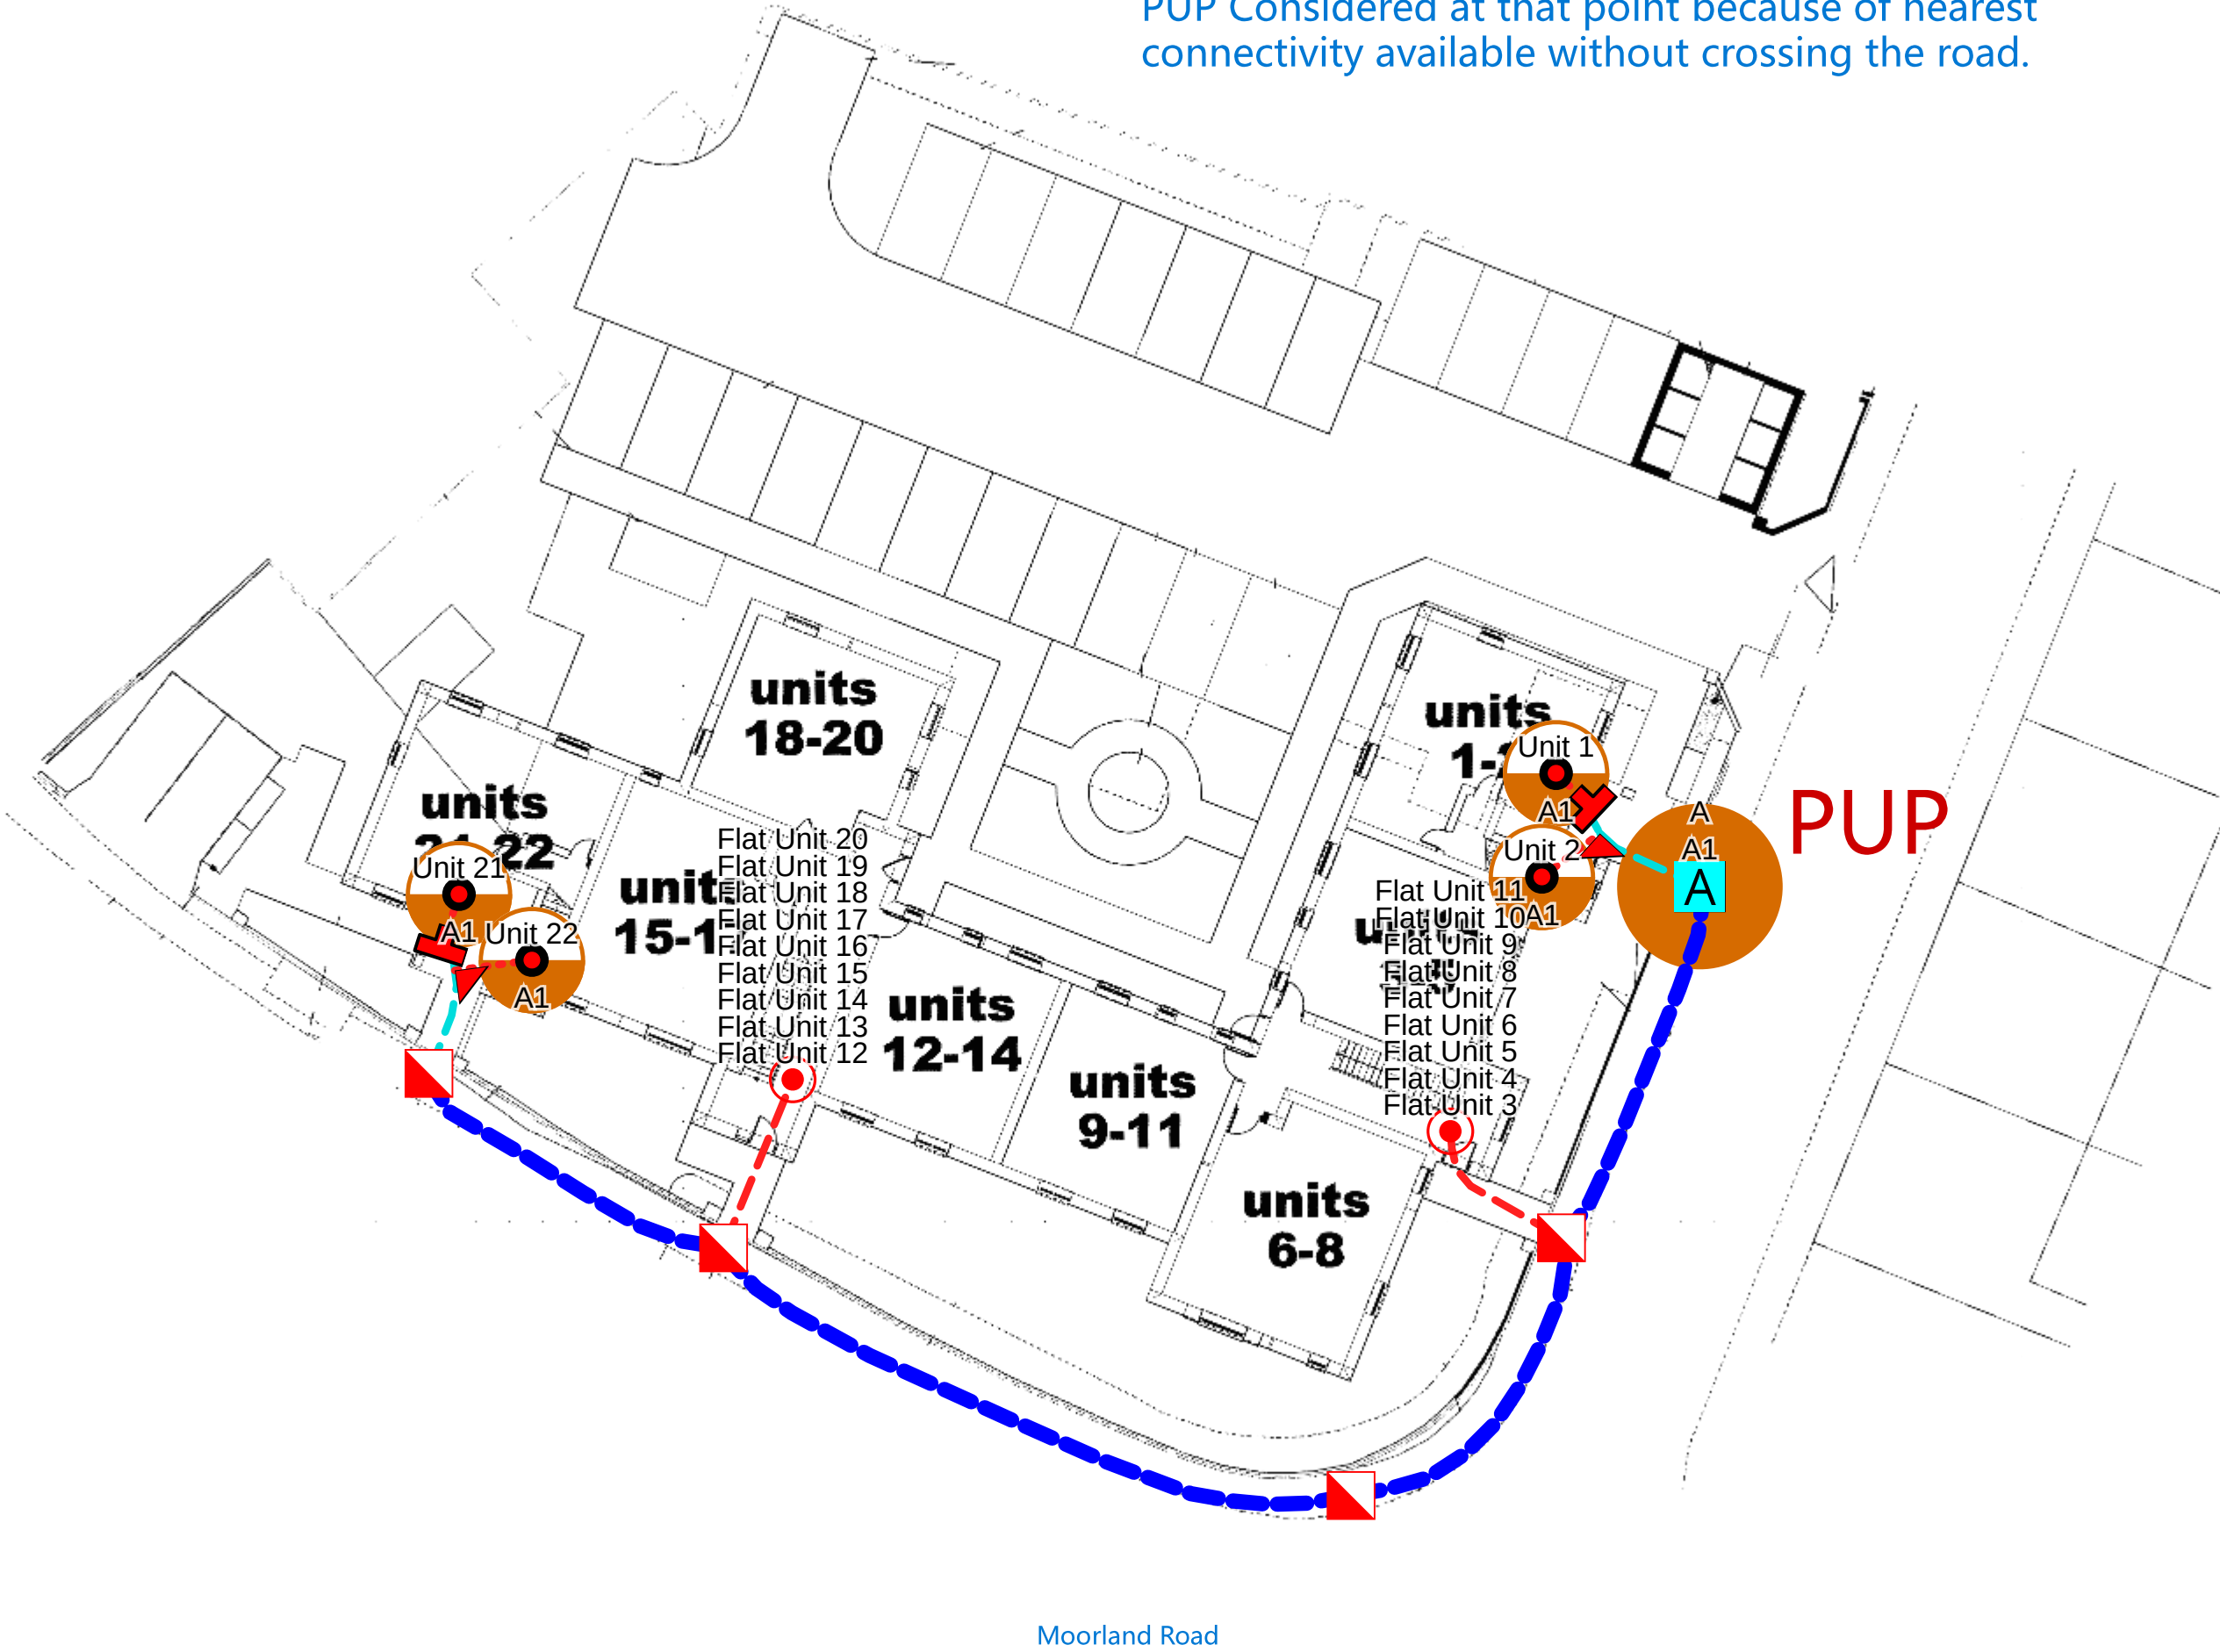

Plant On Map

Work Order Name: PTB/01Q

Proposal: OPENREACH FIBRE NETWORK

Self-Install: No

Remarks: Dummy Agg Node Is Placed. Non reuse site.

Important Notice - BT's joint boxes (JB and JUF) must be constructed in non carriageway situations only. If there is any deviation from this please contact your newSite Representative before work commences

Exchange Area:
Planned By: Dhananjay Pardeshi
NSI: PTB/01Q
Onsite Project ID: MJY0
Grid Ref: 274667189865
Date: 27/2/2026 19:43:59