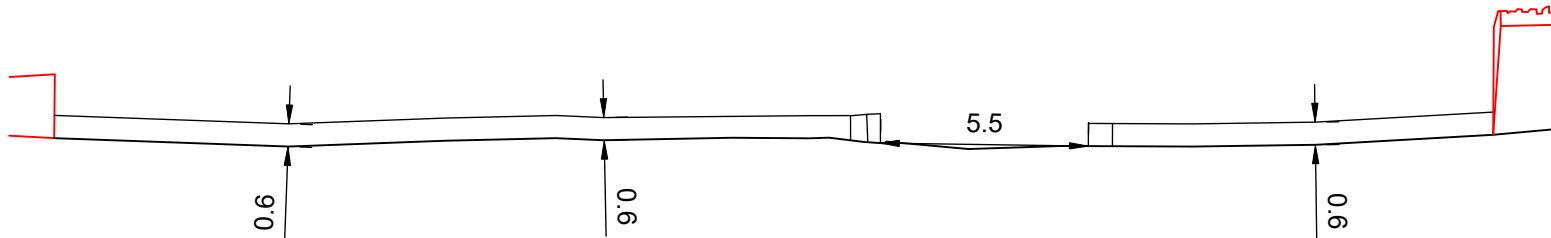
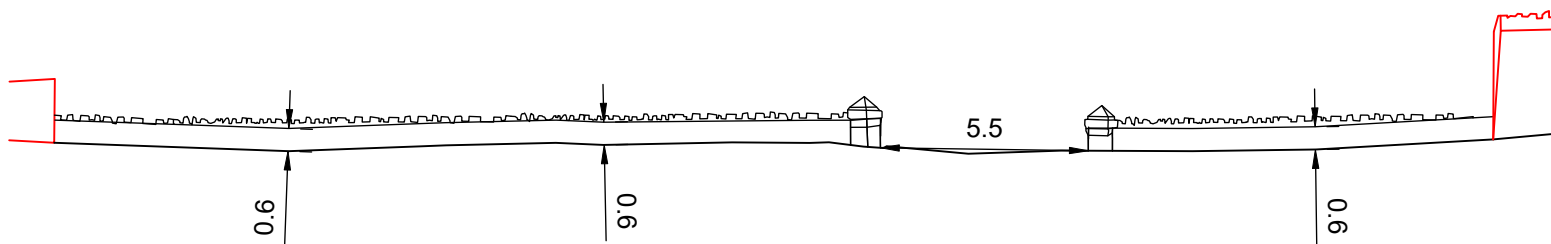


EXISTING FRONT VIEW OF WALL

PROPOSED FRONT VIEW OF WALL AS REQUESTED BY HIGHWAYS OFFICER
TOP OF WALL 600MM ABOVE ROAD LEVEL

PROPOSED FRONT VIEW OF WALL WITH PILLARS AND 'COCK AND HEN'

General Notes

1. ALL DIMENSIONS ARE INDICATIVE AND IN METRES UNLESS NOTED OTHERWISE.
2. DO NOT SCALE THIS DRAWING, USE FIGURED DIMENSIONS ONLY.
3. ALL LEVELS ARE IN METRES ABOVE ORDNANCE DATUM (AOD) BASED ON THE TOPOGRAPHICAL SURVEY DRAWING SUPPLIED BY THE CLIENT.
4. ANY DISCREPANCIES TO BE REPORTED TO THE ENGINEER.
5. THIS DRAWING IS TO BE READ IN CONJUNCTION WITH ALL OTHER RELEVANT ARCHITECTS AND ENGINEERS DRAWINGS AND SPECIFICATIONS.
6. THE SPECIFICATION IN ALL ASPECTS SHALL BE IN ACCORDANCE WITH THE CURRENT RESIDENTIAL DESIGN GUIDE AND SPECIFICATION IN FORCE WITHIN THE COUNTY AT THE TIME OF CONSTRUCTION.
7. COPYRIGHT OF THIS DRAWING IS RETAINED BY THE ENGINEER AND IT MUST NOT BE REPRODUCED IN WHOLE OR PART WITHOUT WRITTEN CONSENT.

A For Discussion		
No.	Revision/Issue	Date
Drawing Status		
S0 - Work in progress		
Firm Name and Address		
LvW Highways www.LvWHighways.com		
Client		
Mr Luke Scully		
Architect		
Atrium Planning Consultants		
Project Name and Address		
Chapel Conversion Salem Chapel Brynawel, Crynant Neath Port Talbot, SA10 8SR		
Drawing Title		
Proposed site access and front wall views		
Designed		
KvW		
Drawn		
KvW		
Approved		
KvW		
Scale		Date
1:200@A4L		14.04.2026
Drawing Number		Rev
982b-LVWH-GEN-BC-DR-GEN-201		A