


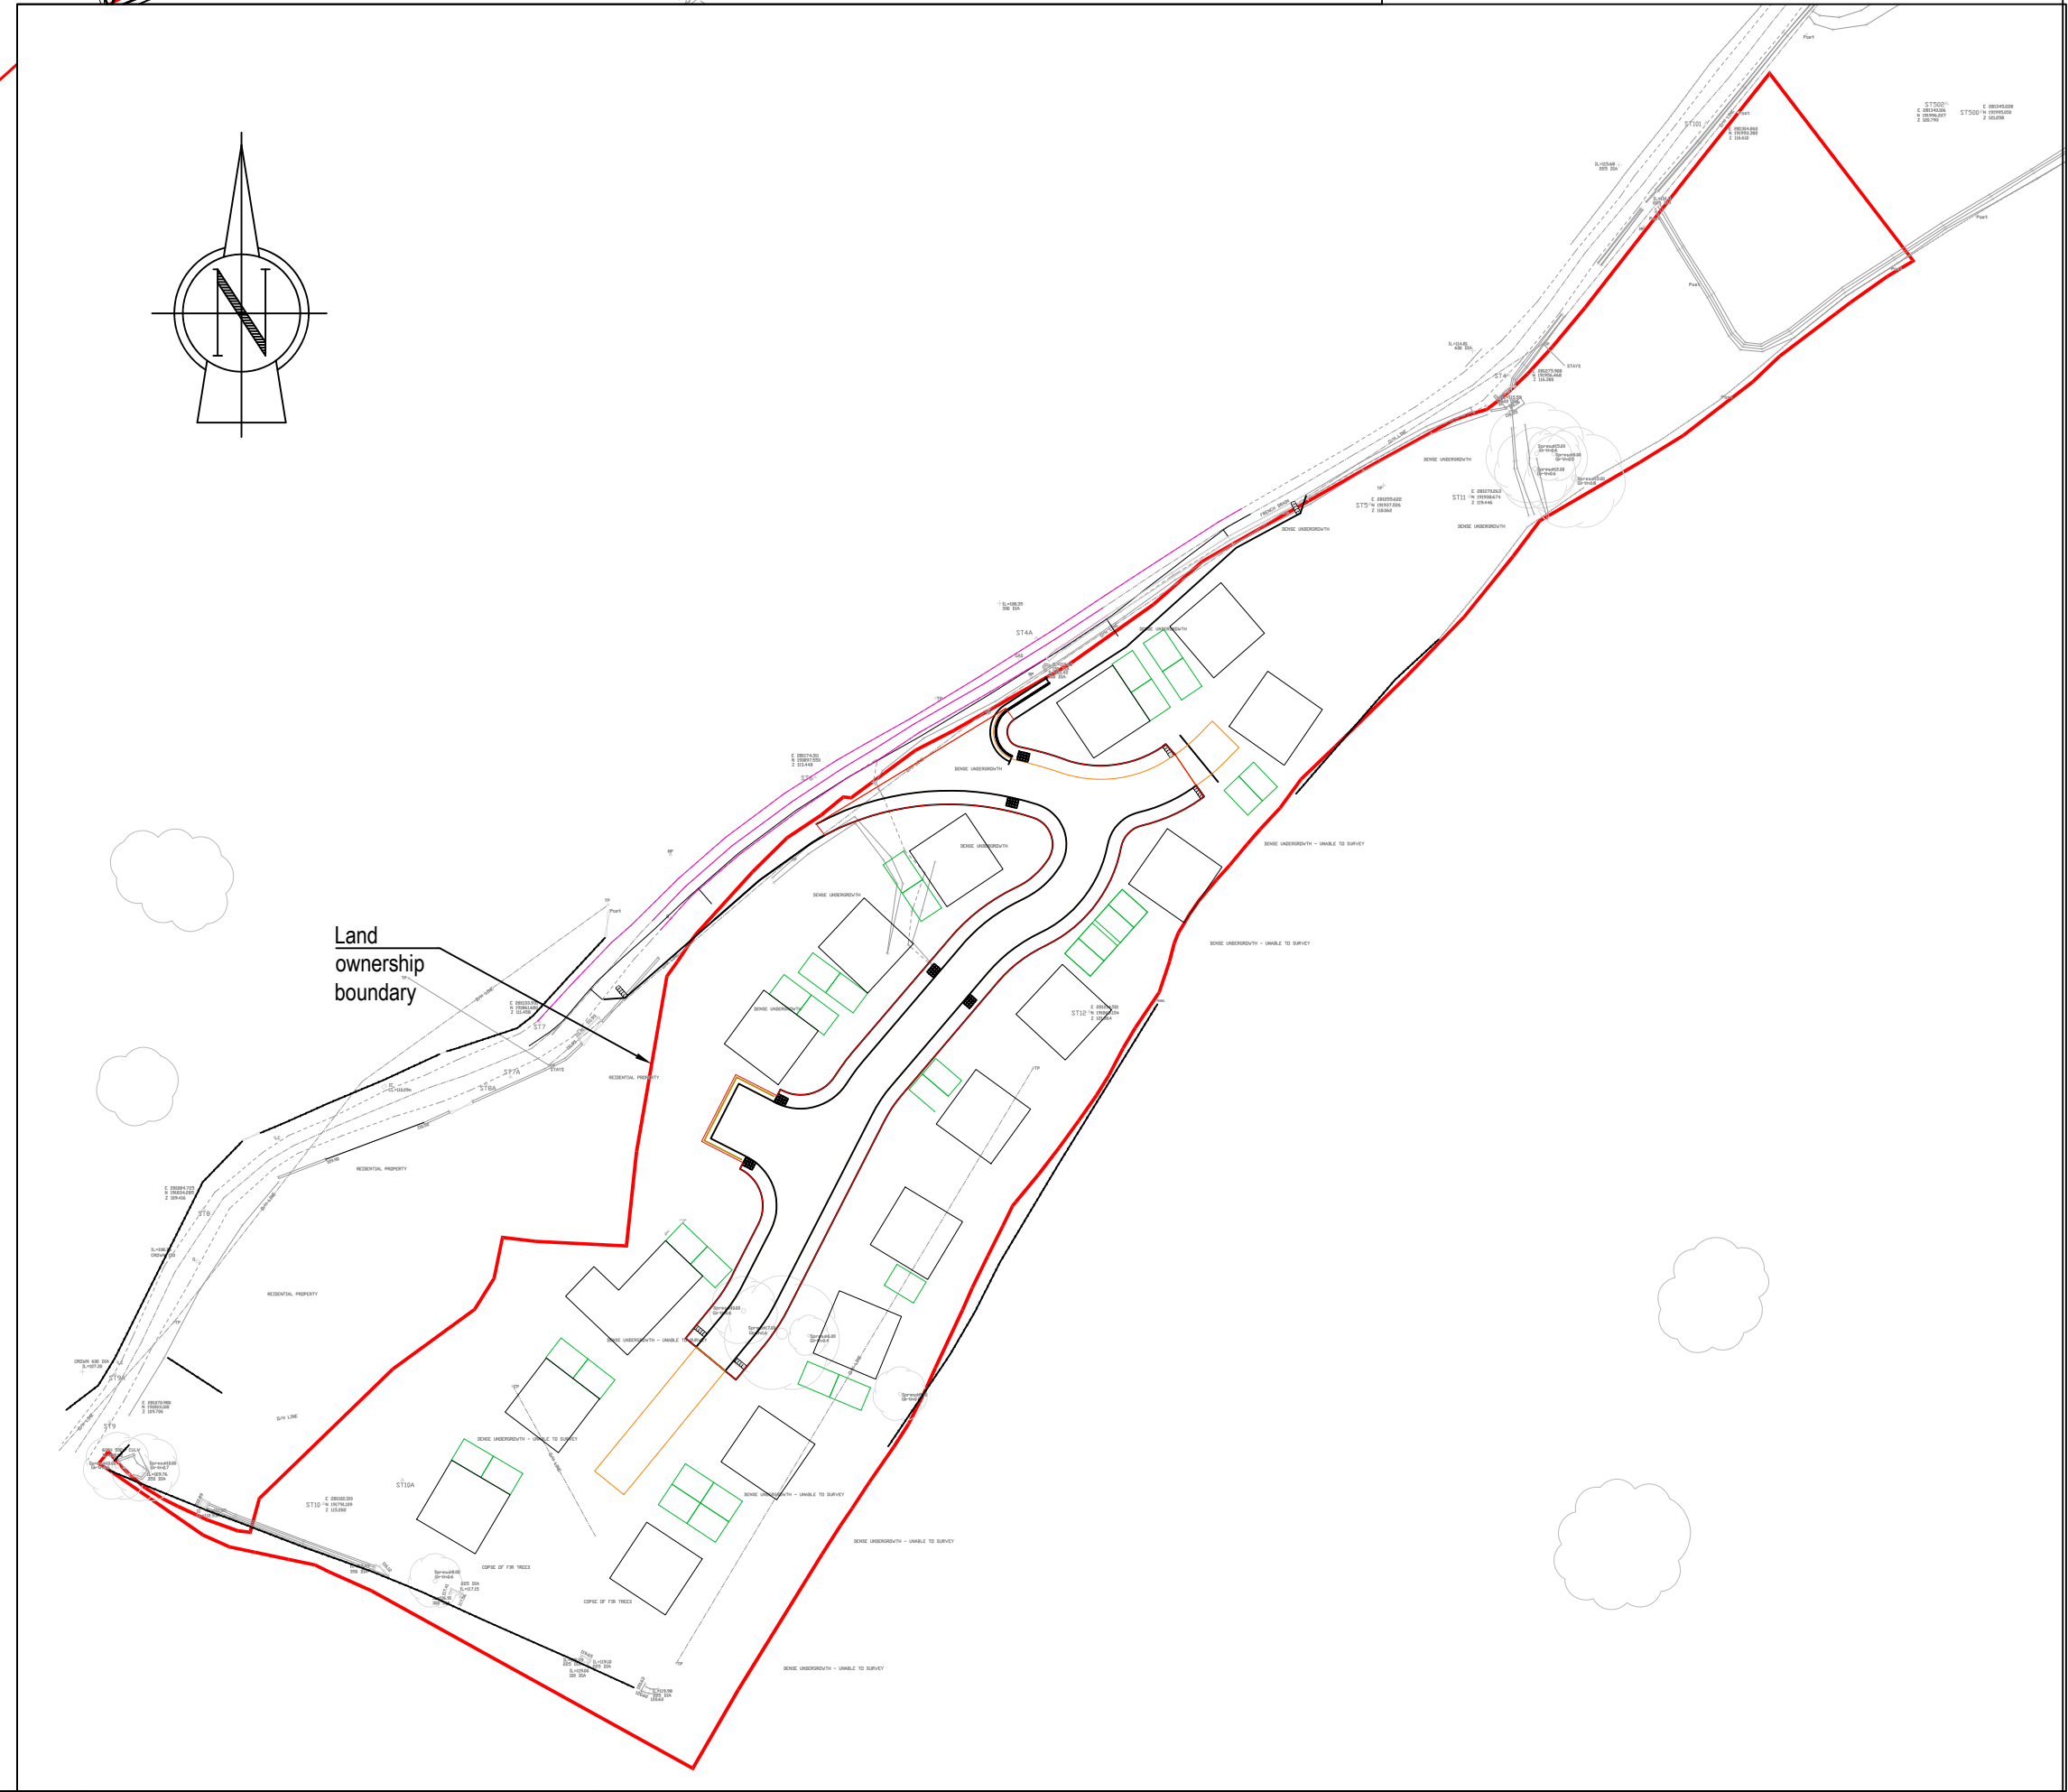


- Safety Health and Environmental information**
- In addition to the hazards/risks normally associated with the types of work detailed on this drawing, note the following:
- Construction**
- WORKING ON LIVE CARRIAGEWAY - RISK OF BEING STRUCK BY TRAFFIC
 - STEEP HILLSIDE AND EMBANKMENTS - RISK OF PLANT FALLING OVER.
- Maintenance/Cleaning/Operation**
- WORKING ON LIVE CARRIAGEWAY - RISK OF BEING STRUCK BY TRAFFIC
 - STEEP HILLSIDE AND EMBANKMENTS - RISK OF PLANT FALLING OVER.
- Decommissioning/Demolition**
- WORKING ON LIVE CARRIAGEWAY - RISK OF BEING STRUCK BY TRAFFIC
 - STEEP HILLSIDE AND EMBANKMENTS - RISK OF PLANT FALLING OVER.



IF YOU HAVE A QUERY CALL US
SCALING FROM THIS DRAWING OR OBTAINING DIMENSIONS ELECTRONICALLY MAY
NOT PROVIDE ACCURATE INFORMATION AND SHOULD BE AVOIDED. WORK ONLY
FROM FIGURED DIMENSIONS.

- NOTES:**
- This drawing is to be read in conjunction with all relevant Architects, Engineers and Specialists drawings together with the specification.

- Proposed highway for adoption
- Proposed Footway for adoption
- Proposed extension to existing highway
- Proposed footway along existing highway
- Proposed non-adopted access road
- Corduroy paving
- Tactile paving

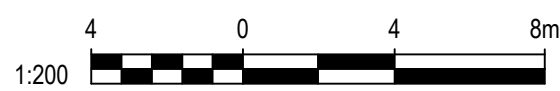

F	Adoption extended, private road layout changed.	27-04-26
E	Scale changed, Redline plan added	02-04-25
D	Area of tactiles increased	02-04-25
C	Footway gradients adjusted, existing carriageway relayed. Crossing points, tactile & corduroy paving added.	28-03-25
B	Turning head moved & private road areas added.	29-01-25
A	1ST ISSUE	10-10-24
REV	REVISION DETAILS	DATE



5 FURZE ROAD, FISHPONDS, BRISTOL, BS16 4HR
TEL : 0117 325 0745
email : Alex@GhystonEngineering.co.uk

THIS DRAWING IS THE COPYRIGHT OF GHYSTON ENGINEERING LTD AND MUST NOT BE COPIED, REPRODUCED OR SUBMITTED TO OTHER PARTIES WITHOUT THEIR PERMISSION.

CLIENT
ENTRAN / CRYNANT PLANT

STATUS
INFORMATION

PROJECT TITLE VARTEG FAWR HOUSING DEVELOPMENT PHASE 2				
DRAWING TITLE ADOPTION PLAN				
SCALE 1:250, 1:1000		DRAWN A.HUGHES	CHECKED	APPROVED
DRG SIZE A1	DRAWING NUMBER GHY-ENT-02-DRG-02			REV F