


Location Plan

Site Address: Easting: 274647 Northing: 208856

Date Produced: 05-Jun-2026

Scale: 1:1250 @A4

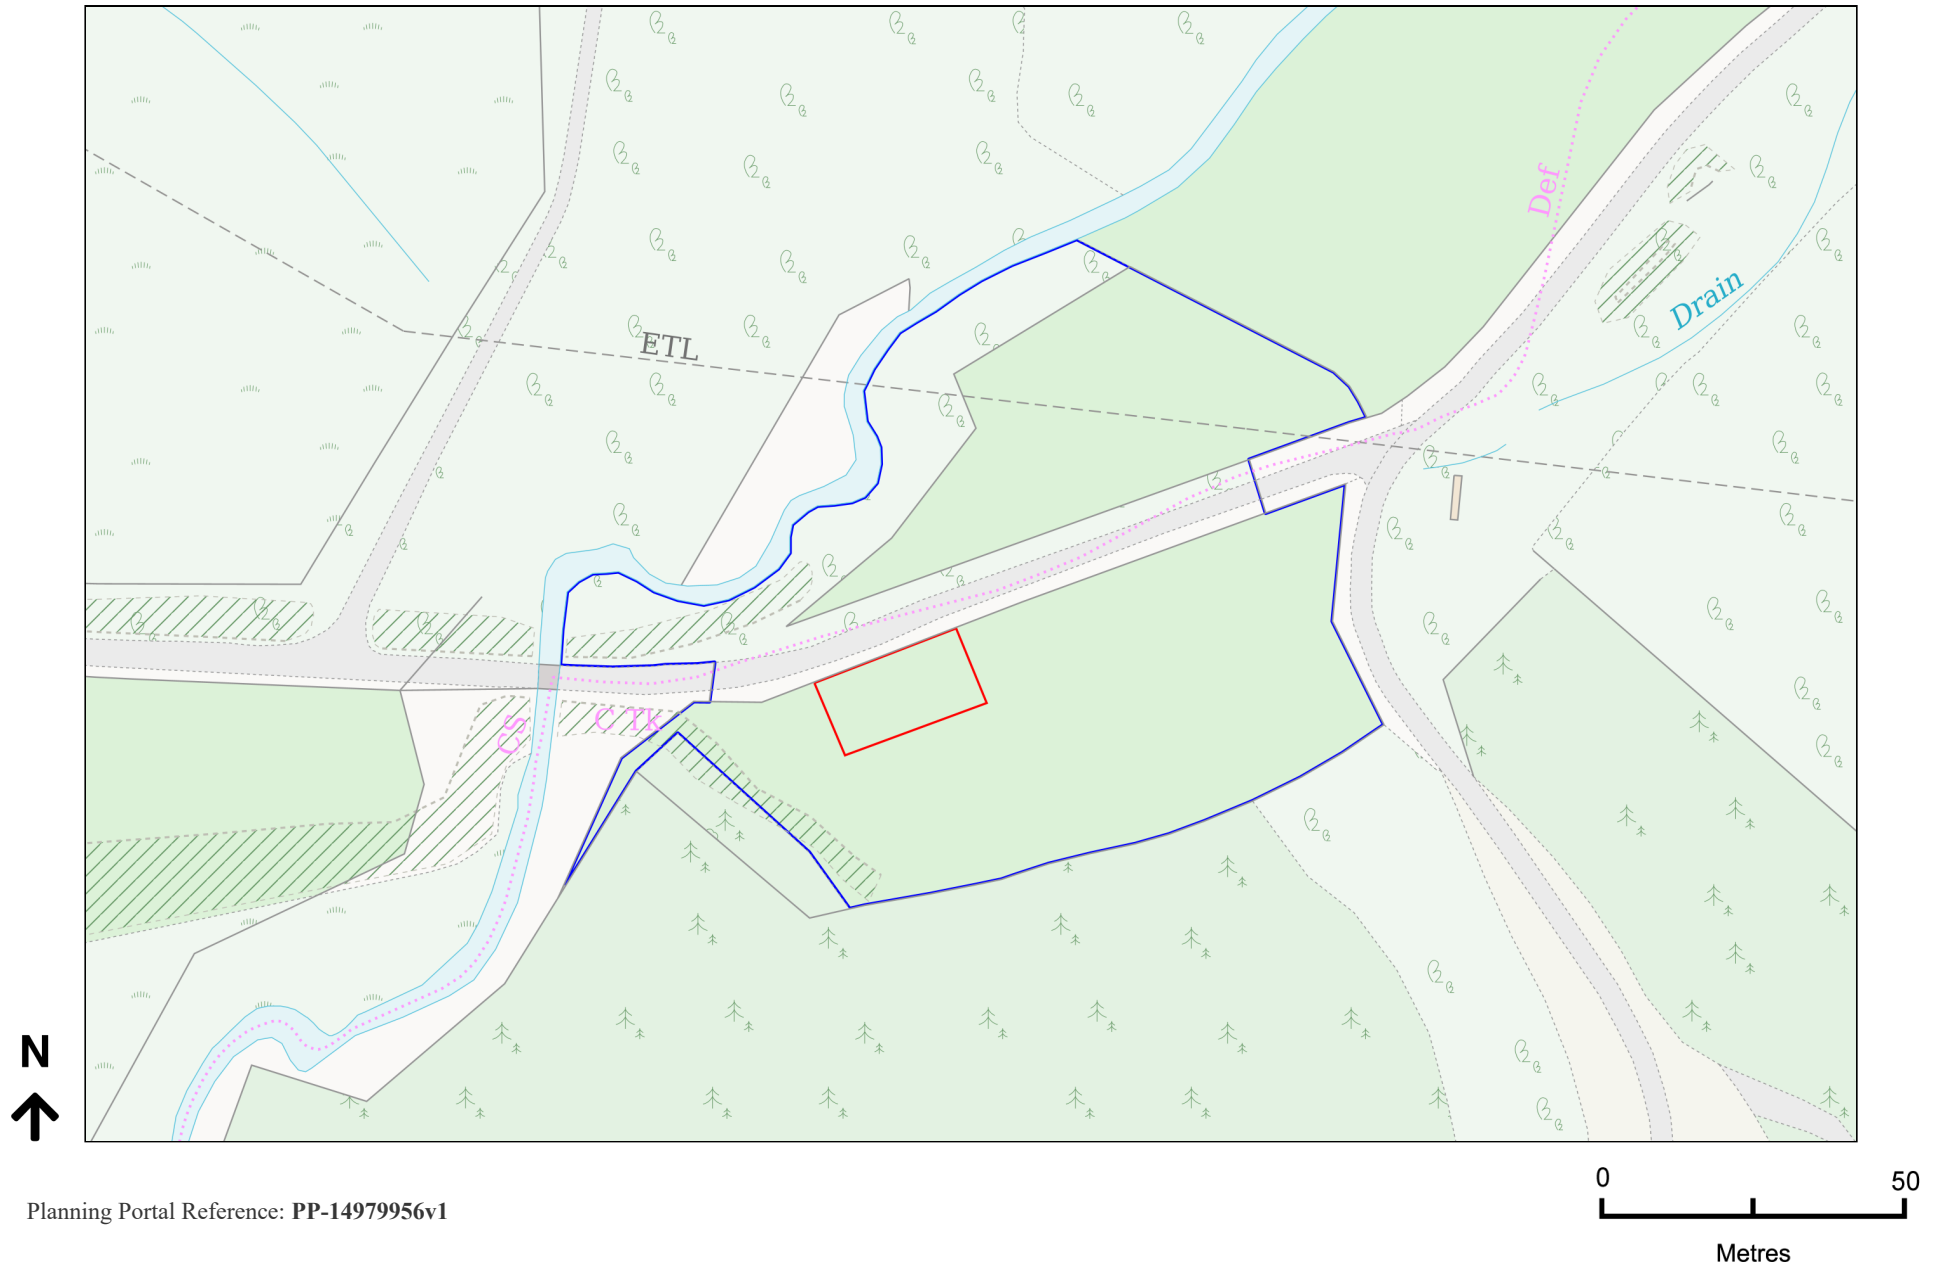

Planning Portal Reference: PP-14979956v1