
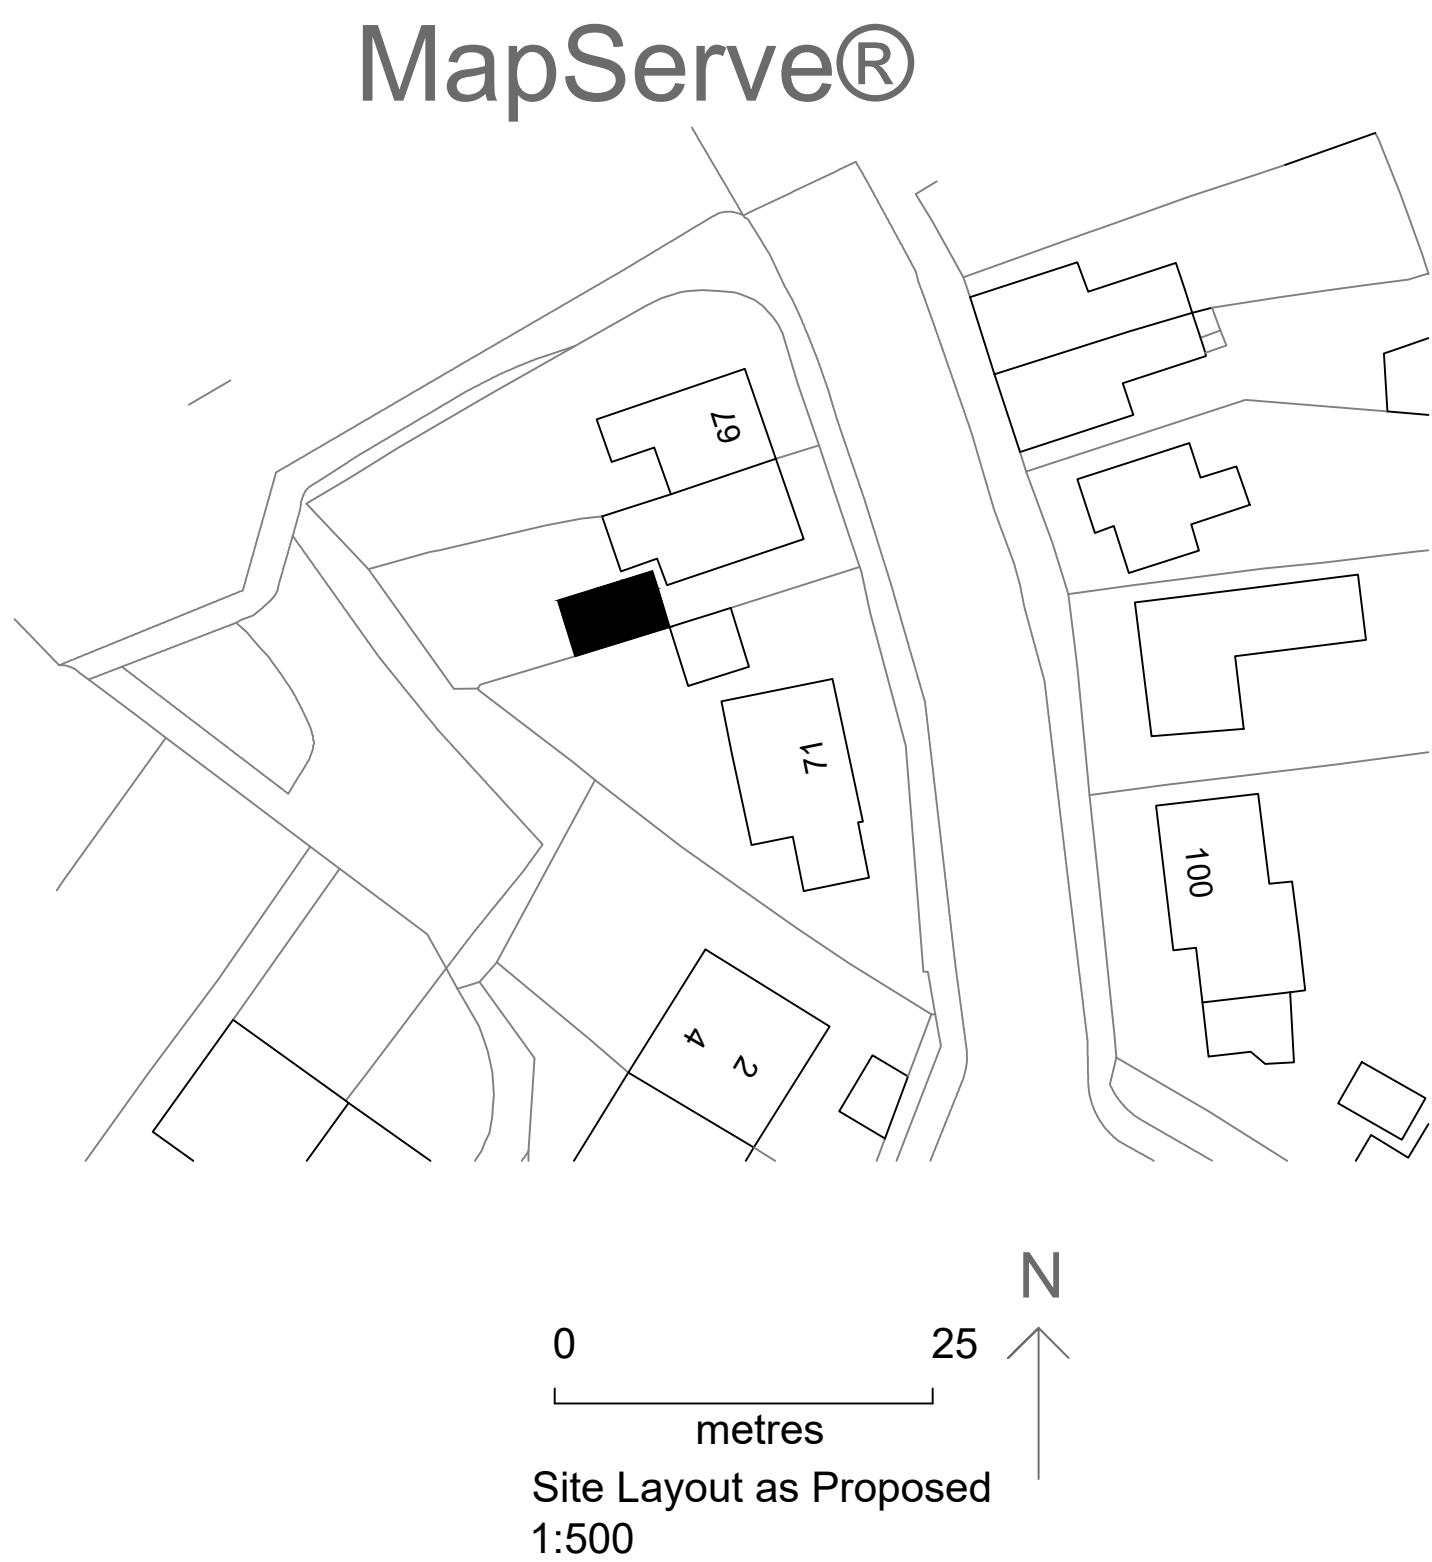
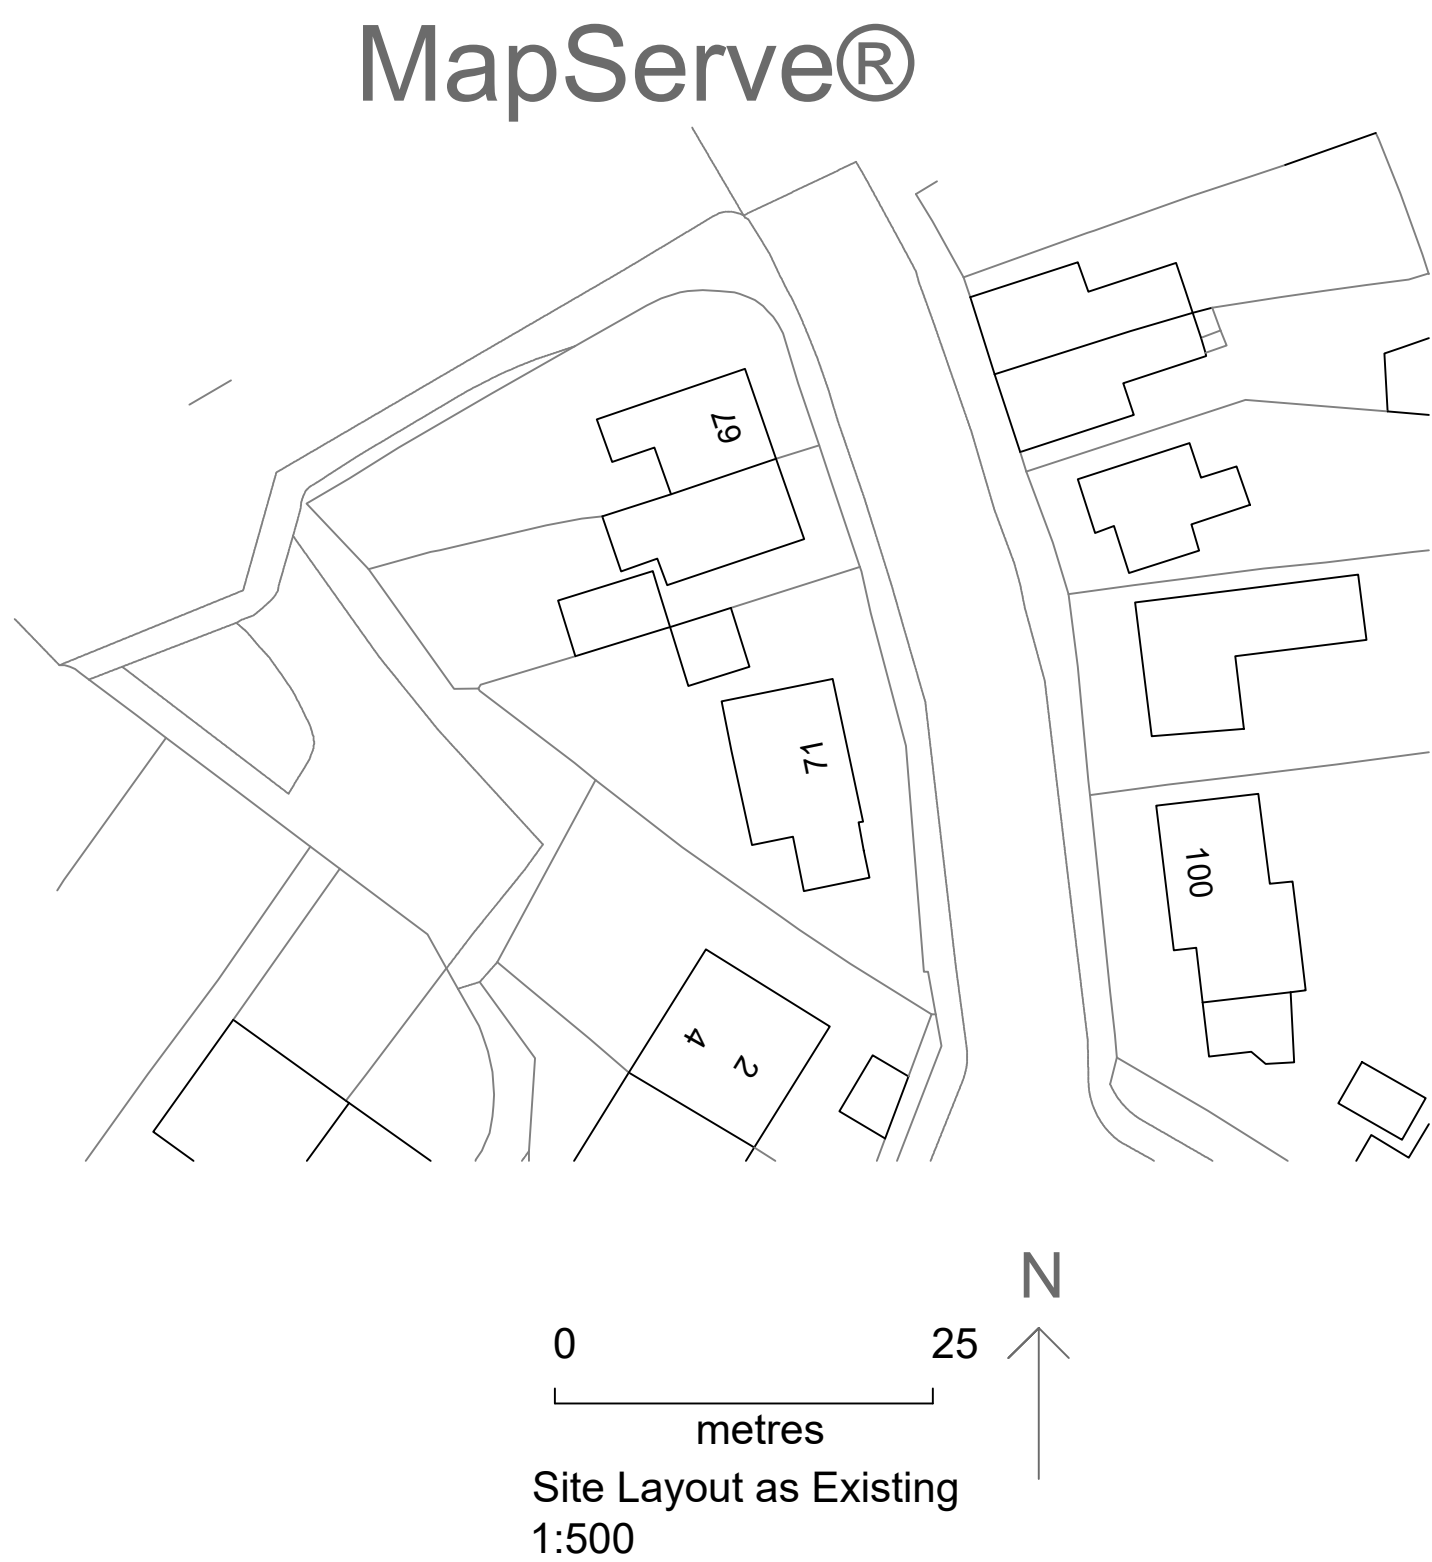
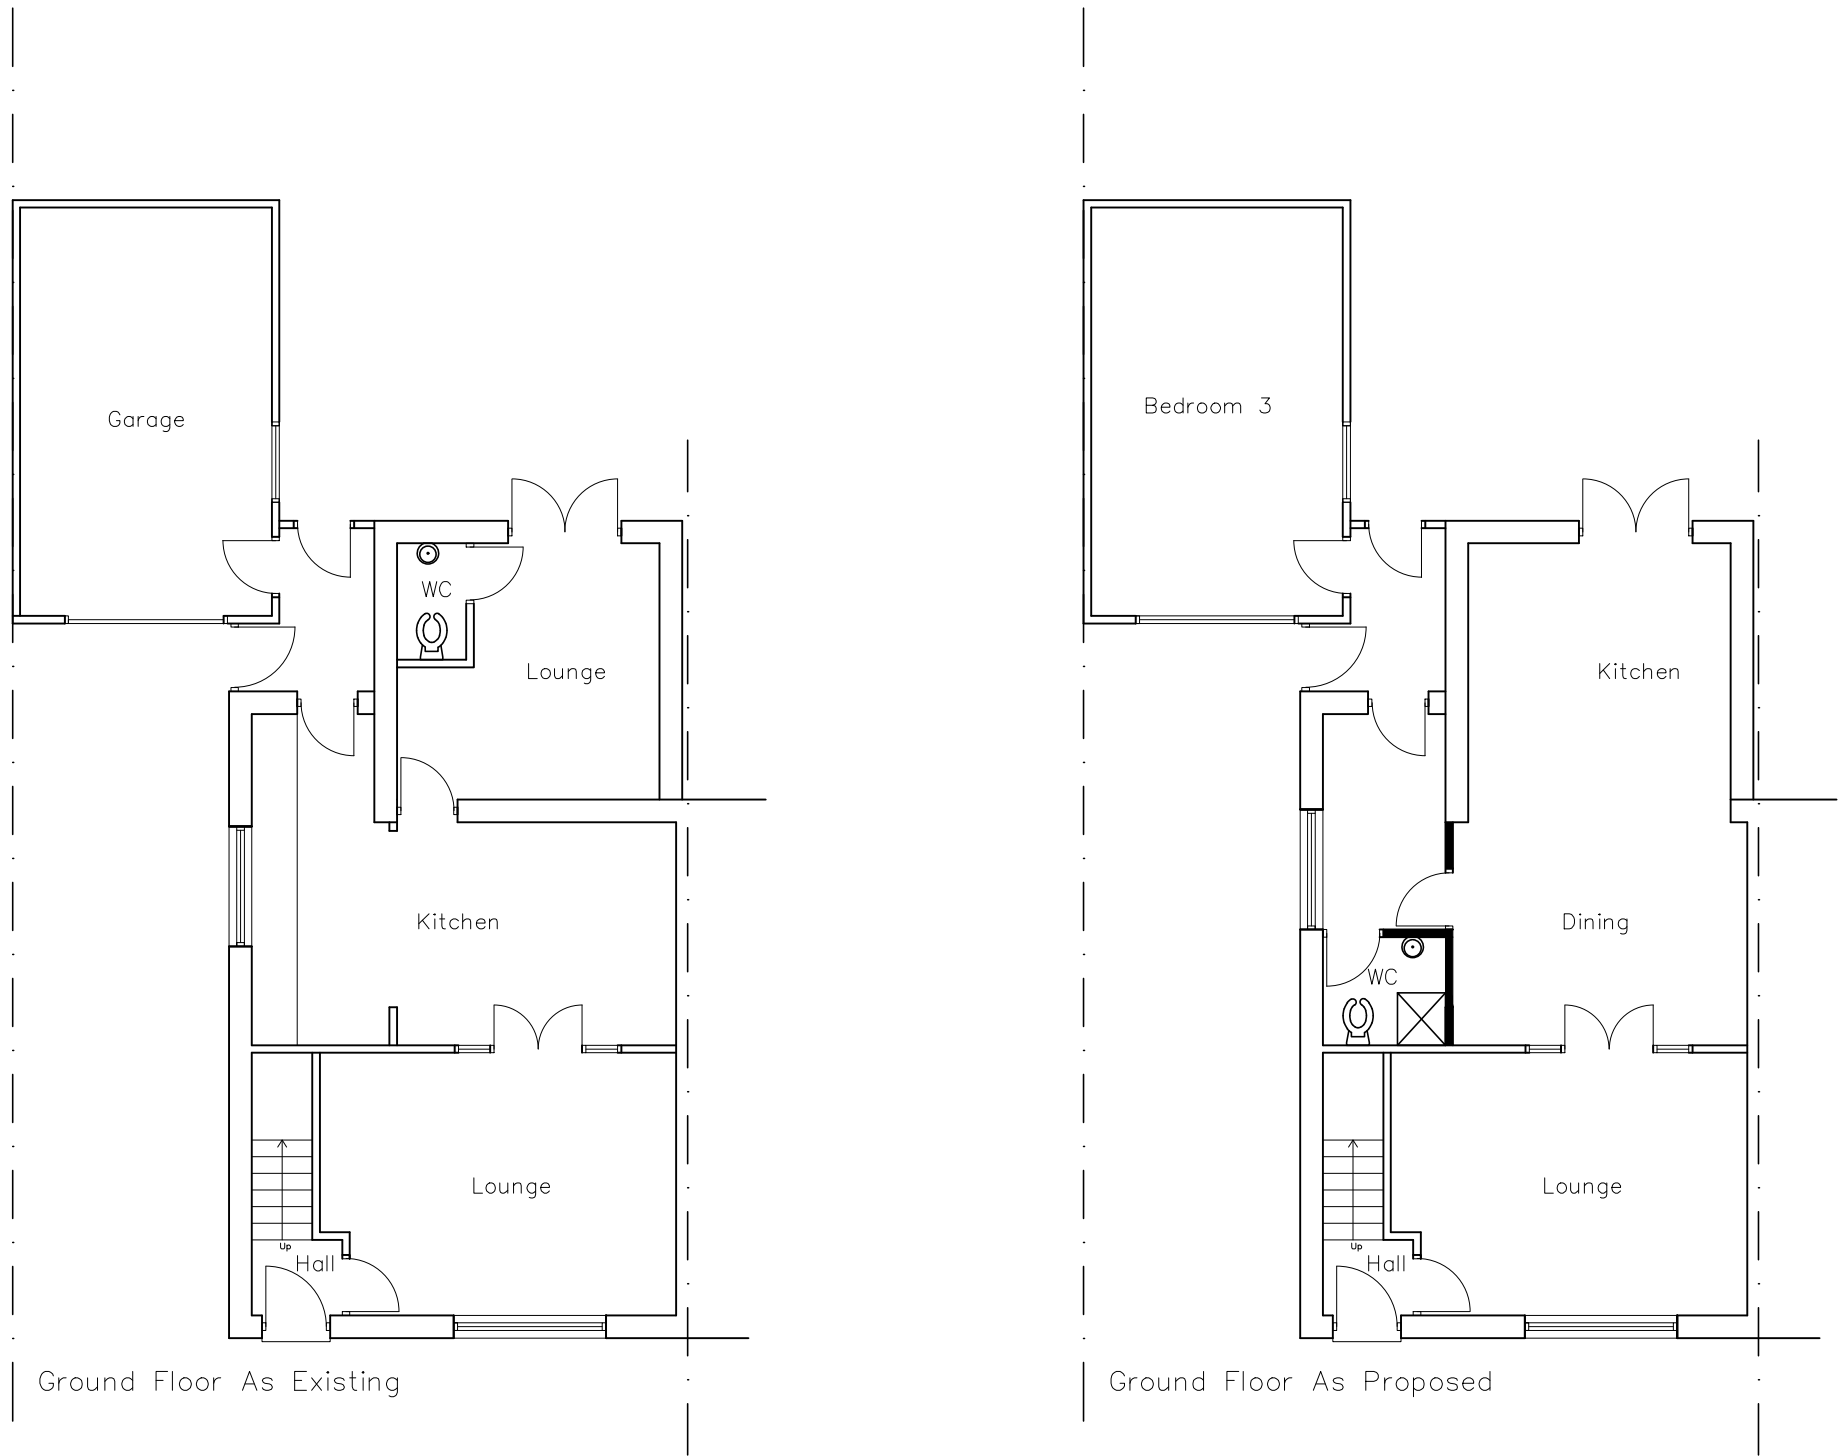


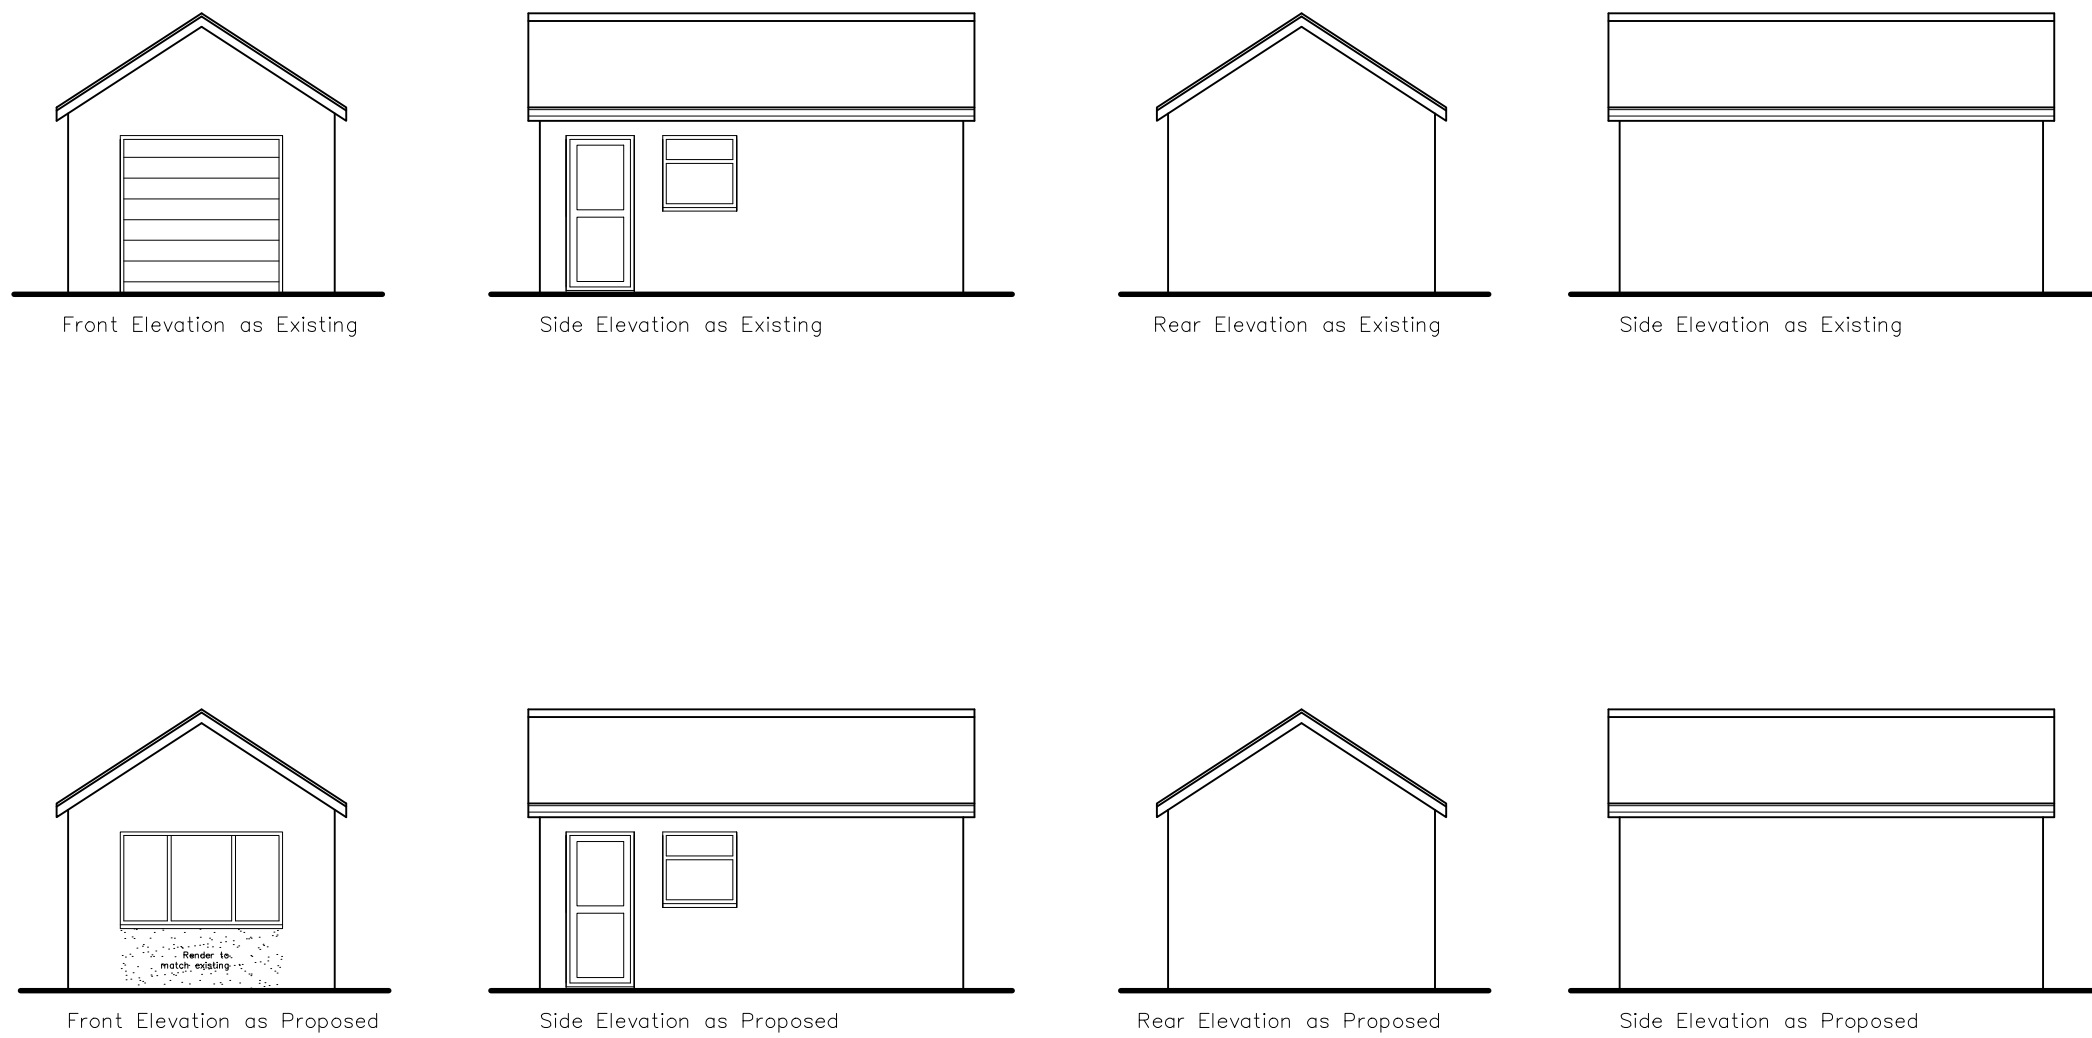

REV.	DATE	DESCRIPTION
------	------	-------------

Proposed Garage Conversion at 69 Moorland Road for Mr Clark

PLANS AND ELEVATIONS AS EXISTING AND PROPOSED

PLANNING DRAWING

SCALE 1:100	DATE 19.05.26
----------------	------------------

DRAWN JB	
-------------	--

REF.	
------	--

DRAWING NO. 2026/0062/0001	REV. A
-------------------------------	-----------