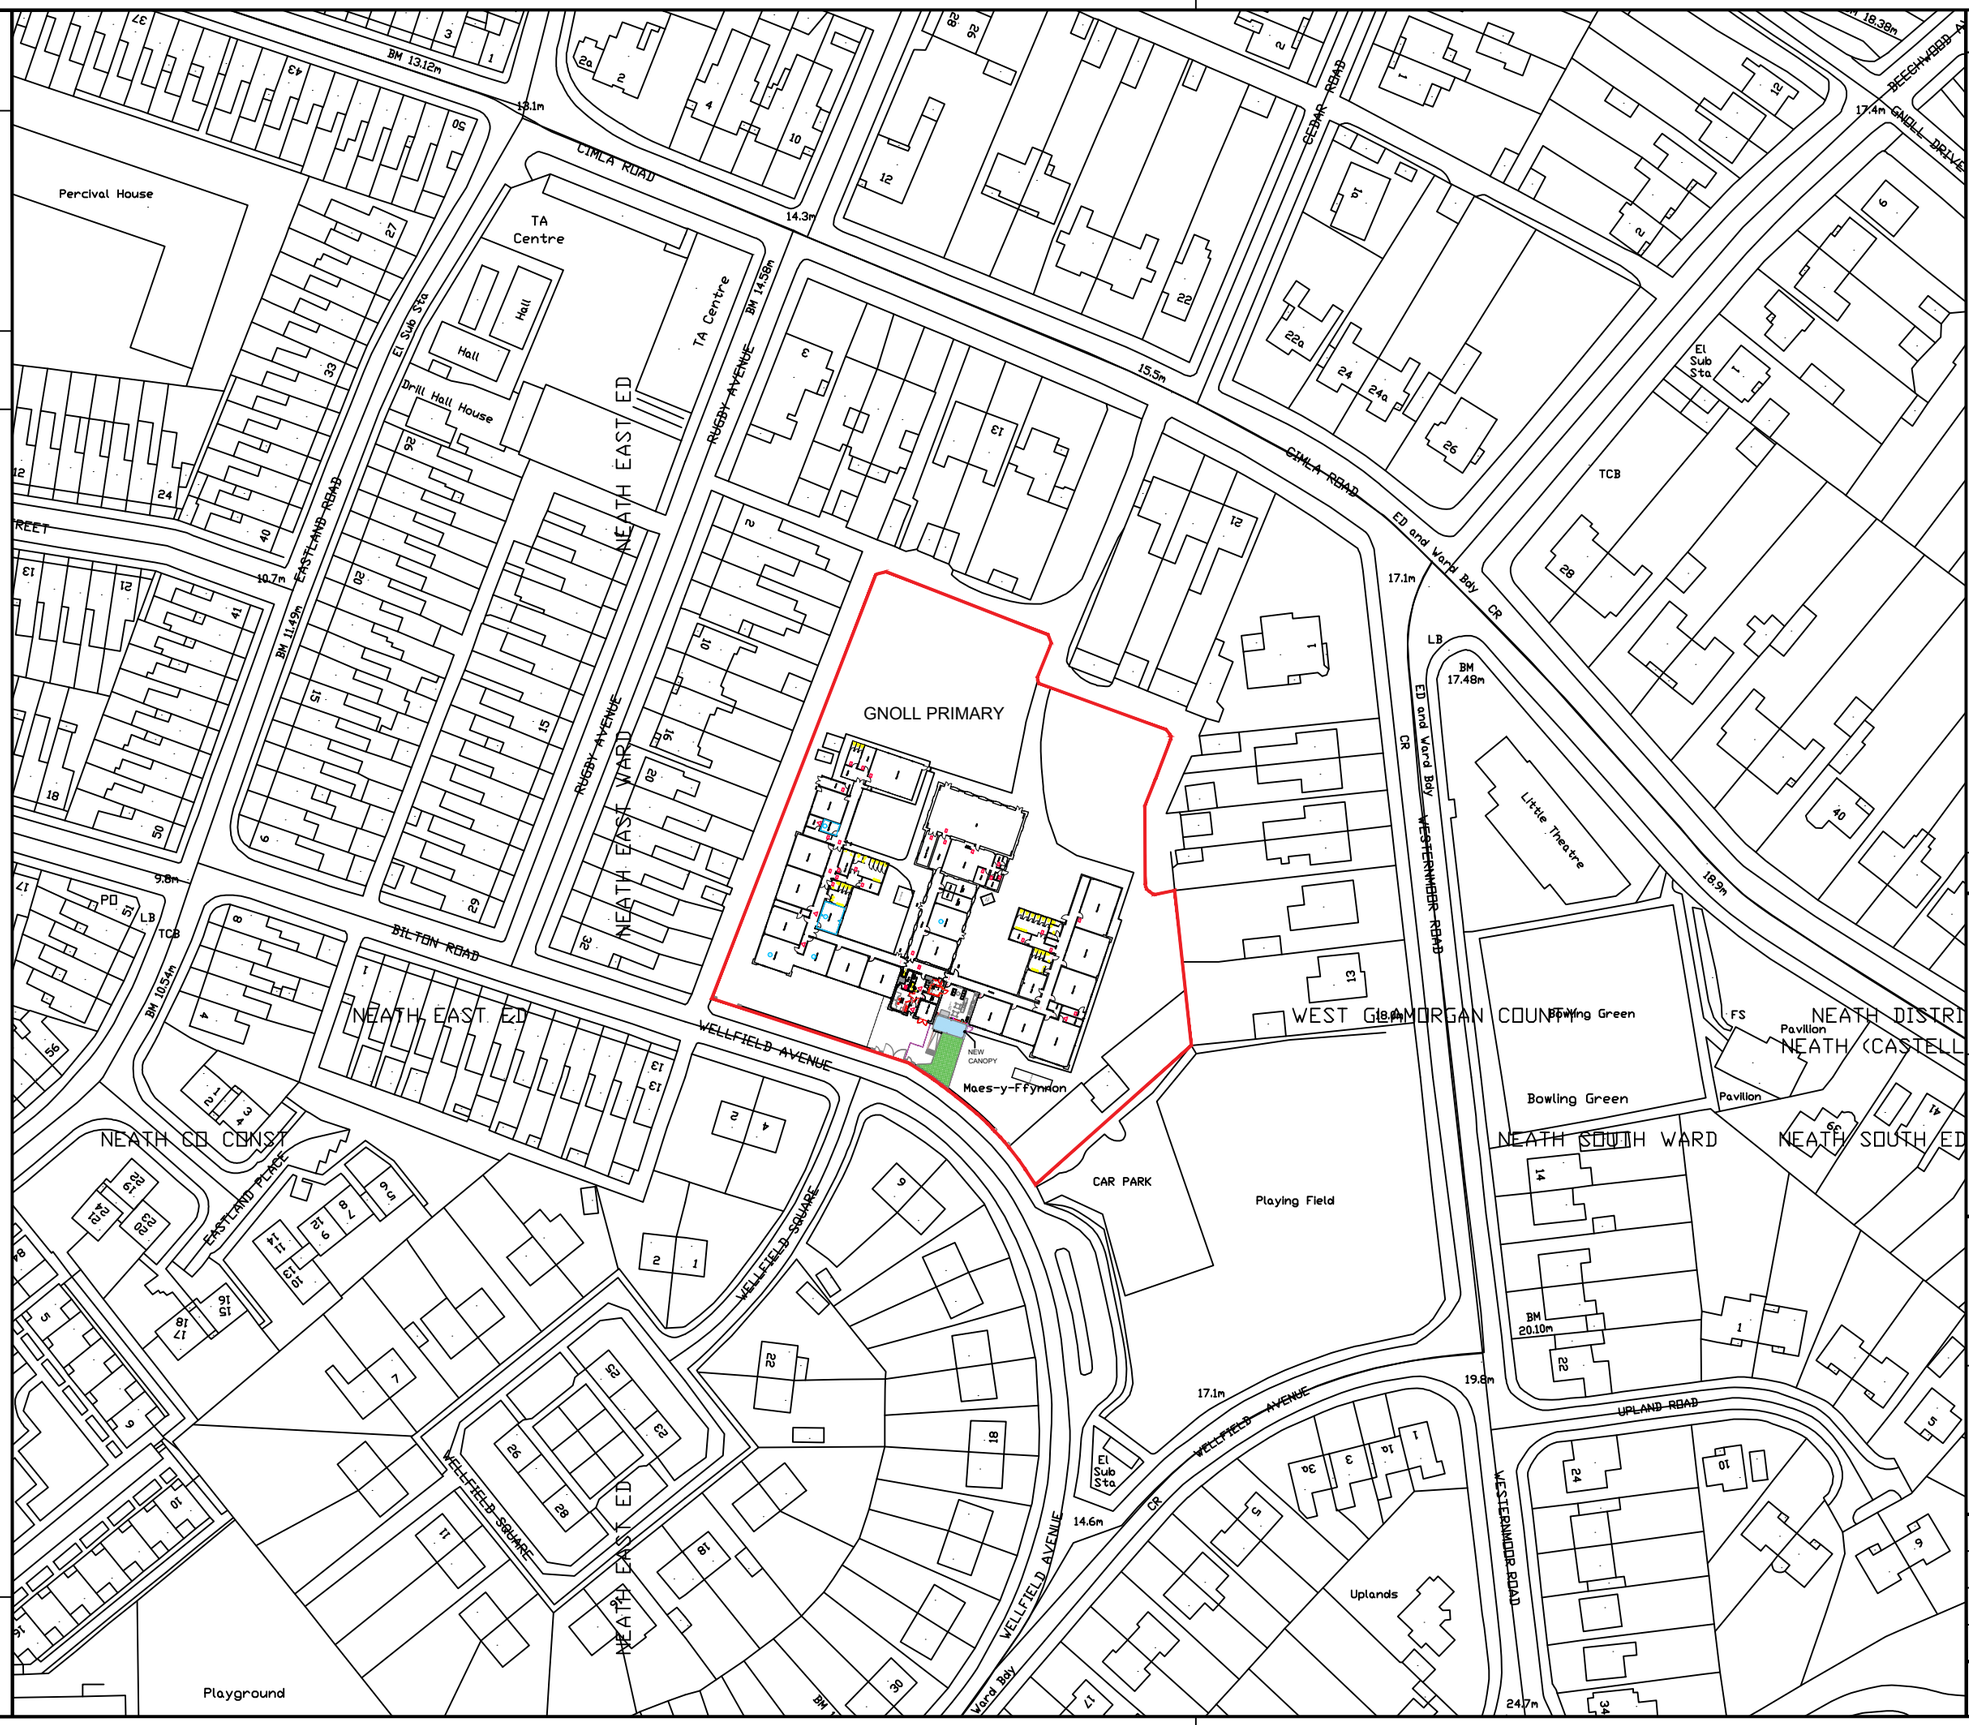

NOTES

1. All dimensions in millimetres unless otherwise stated.

Rev	Details	Dr	Ch	Apr	Date

Neath Port Talbot
Castell-nedd Port Talbot
County Borough Council Cyngor Bwrdeistref Sirol
Making a difference Gwahaniaeth er gwell

PROPERTY & REGENERATION
Nicola Pearce BSc(Hons) DipTP MRTPI
DIRECTOR OF ENVIRONMENT AND REGENERATION
THE QUAYS, BRUNEL WAY
BAGLAN ENERGY PARK SA11 2GG
www.npt.gov.uk

Project
GNOLL PRIMARY SCHOOL
NEW COMMUNITY ROOM
AND RECEPTION REFURBISHMENT

Drawing Title
LOCATION PLAN

File No.		Property Ref. No.			
Drawn	WGH	Checked		Approved	
Date	JUNE 26	Date		Date	
Scales	1:1250@A3				
Drawing No. A1350 - 008				Rev.	

Rev.
Drg. No.
Project

THIS IS A C.A.D. PRODUCED DRAWING AND SHOULD NOT BE AMENDED BY HAND.