

KEY


Application boundary

HARD LANDSCAPE

- Porous vehicular asphalt to engineer's specification
- Proposed pedestrian asphalt to engineer's specification
- Existing pedestrian asphalt to be retained
- Feature paving to main entrance approach
600/300 x 300 x 80mm, mixed colours, staggered, textured
- Proposed ramp to outdoor classroom - material TBC



Rev	Description	Drawn	Checked	Date Issued
P01	First Issue		GC	20.04.26
P02	Key amended to indicate porous vehicular asphalt.		GC	23.04.26
P03	Stage 4 Issue. Sprinkler tank enclosure amended.		GC	28.05.26

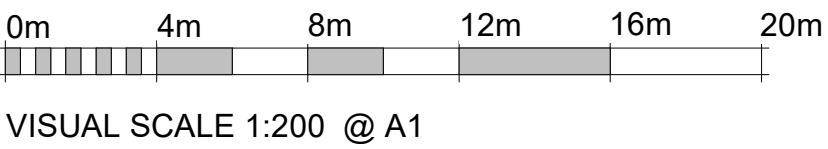

VISUAL SCALE 1:200 @ A1

DO NOT SCALE. Use figured dimensions only.
The contractor is requested to check all dimensions before the work is put in hand.
© All copyrights Austin-Smith Lord Ltd
This drawing must only be used for the purpose for which it is supplied and its contents must not be reproduced for any purpose without written permission.
No areas indicated, or areas calculated from this drawing, should be used for valuation purposes or as the basis for development contracts.
Austin-Smith Lord Ltd is a limited company registered in England & Wales with registered number 11773049 Registered Office: Port of Liverpool Building, Pier Head Liverpool L3 1BY

Drawn	GC
Date	APR 26
Scale @ A1	1 : 200
Status	S2

Austin-Smith Lord Ltd
Architects Designers Planners
Landscape Architects
18 Park Place
Cardiff
CF10 3DQ
t +44 (0)2920 225 208
e cardiff@austinsmithlord.com
Drawings and models covered by
Austin-Smith Lord Ltd BIM using AutoDesk Revit

Austin-Smith: Lord

Project Ysgol GG Tregales - New School Block

Description Hard Landscape

Job No.	Drawing No.	Revision	P03
325035	YGGT-ASL-XX-XX-D-L-00902		