



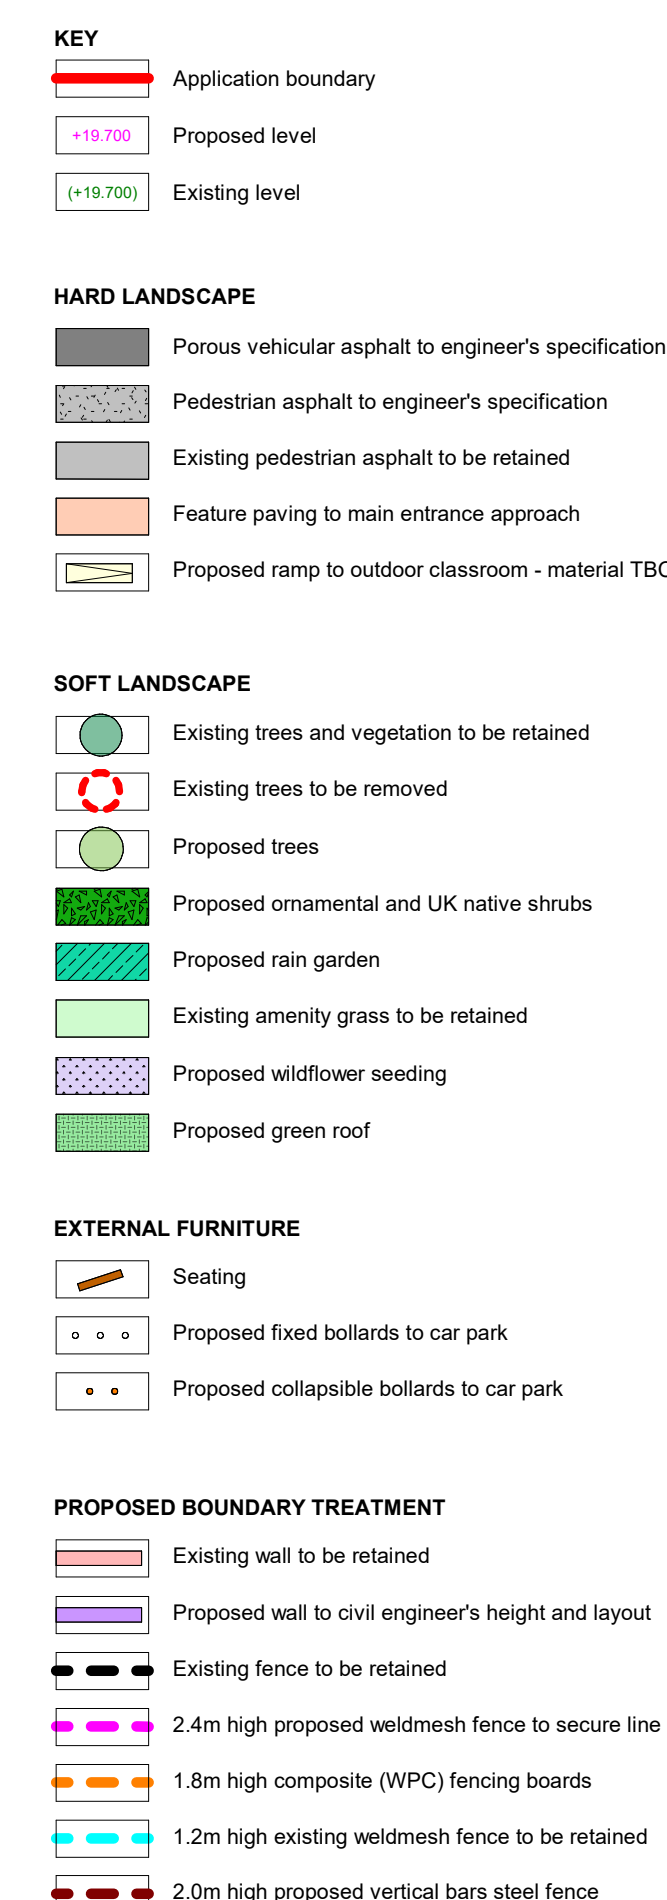

Rev	Description	Drwn	Checked	Date Issued
P01	Layout updated.		GC	02.04.26
P02	Car parking layout amended. ASHP relocated. Rain garden area indicated. Green roof added.		GC	15.04.26
P03	Retaining wall extent to eastern side reduced.		GC	20.04.26
P04	Key amended to indicate porous vehicular asphalt.		GC	23.04.26
P05	EV charging and CS bays indicated. Sprinkler tank enclosure amended.		GC	28.05.26
P06	Stage 4 issue. Sprinkler tank enclosure amended.		GC	28.05.26

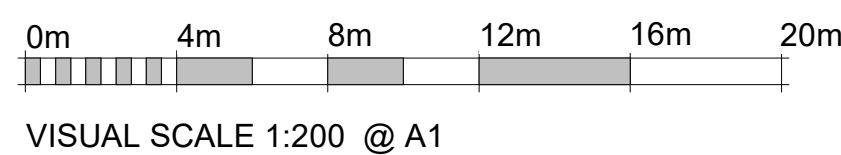

Drawn	GR
Date	APR 2
Scale @ A1	1 : 20
Status	S

[illegible]