




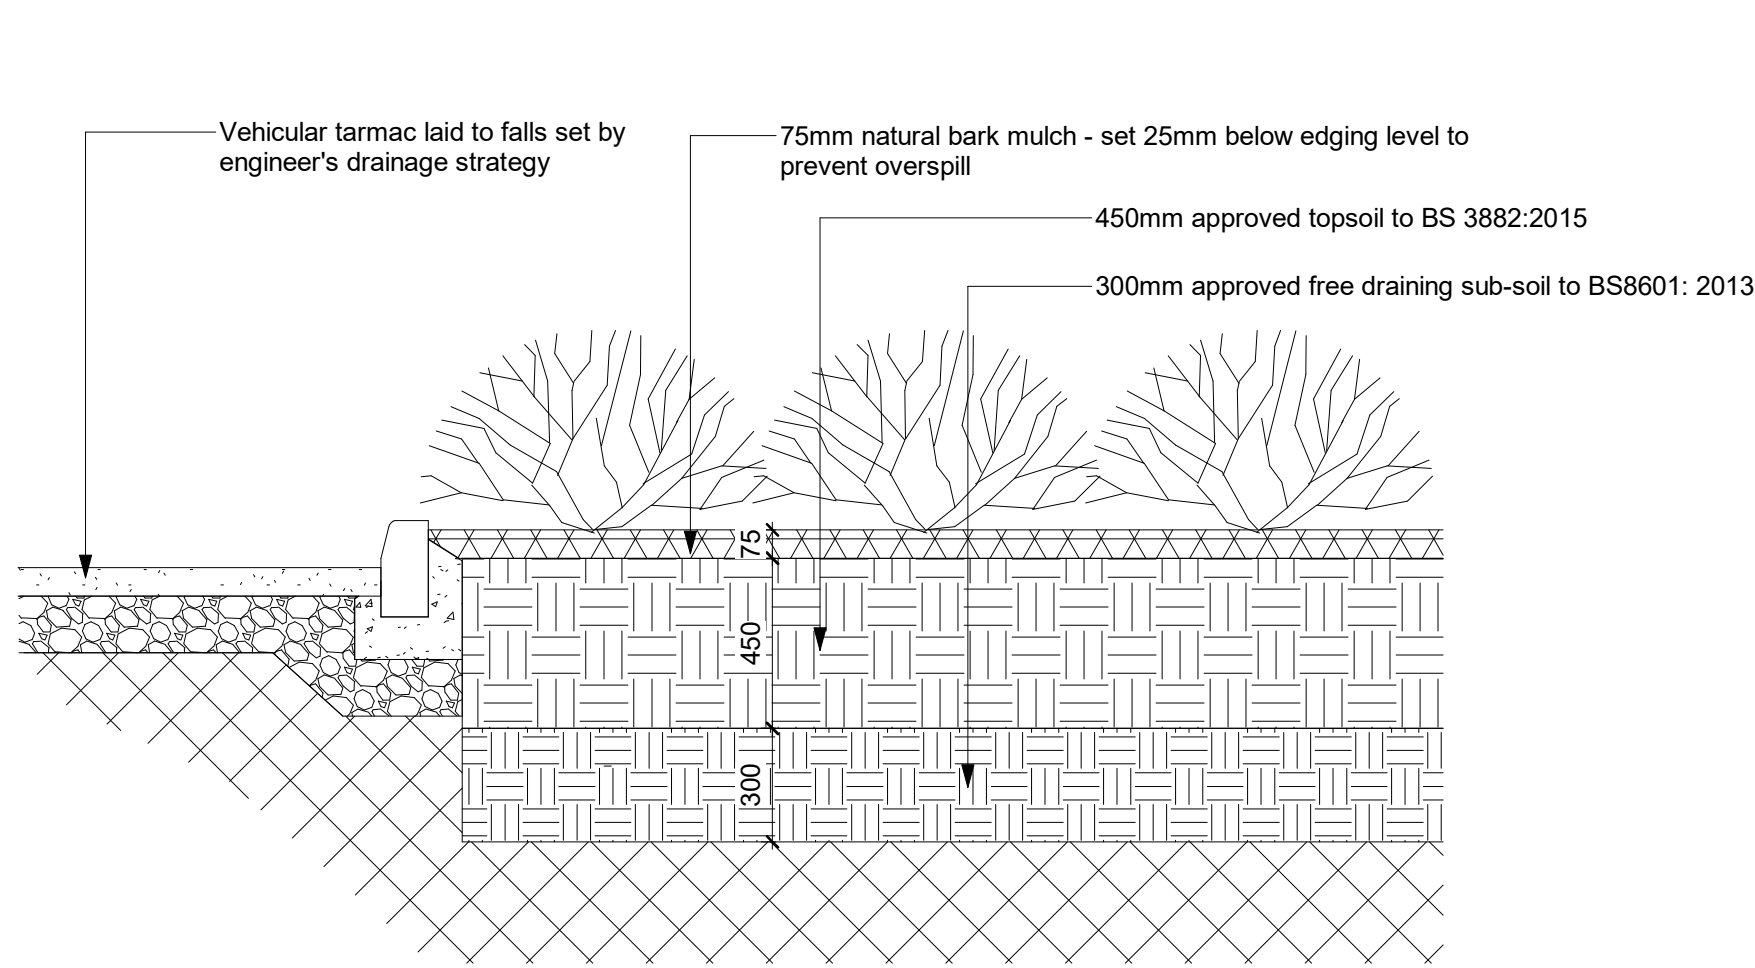


DETAIL 01
Section through shrub planting adjacent to roads

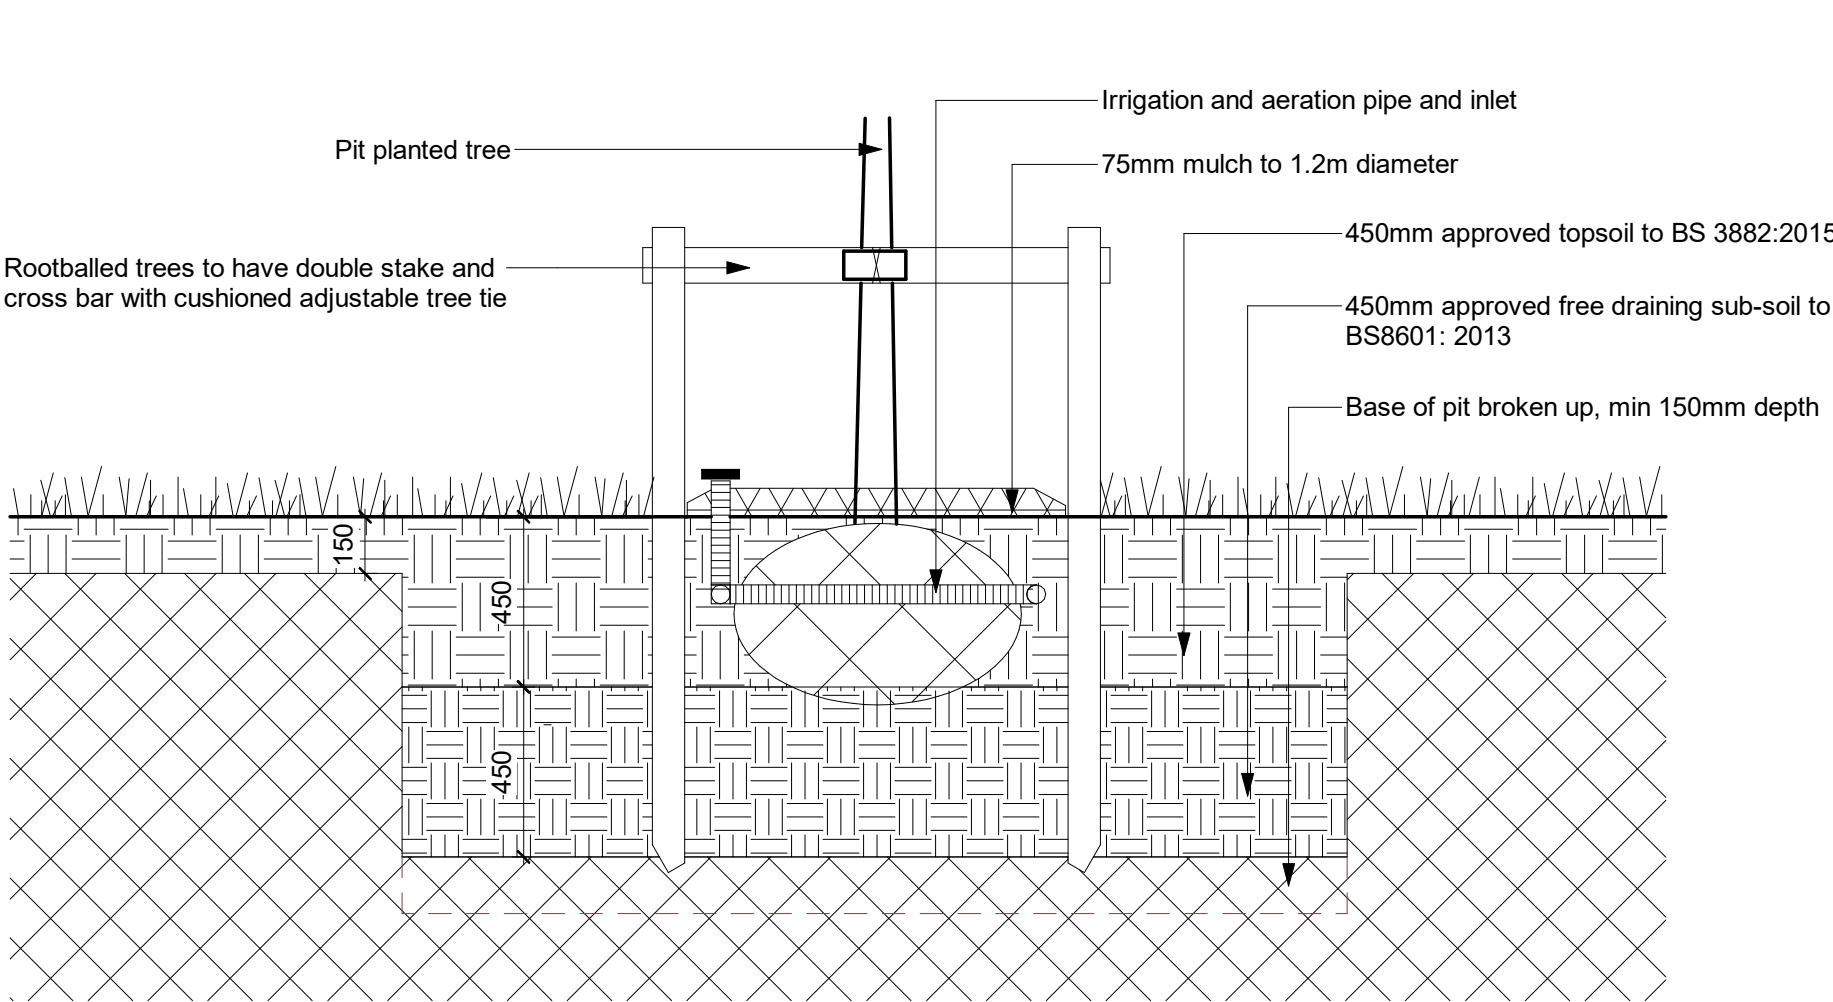

DETAIL 02
Section through tree pit planting in soft

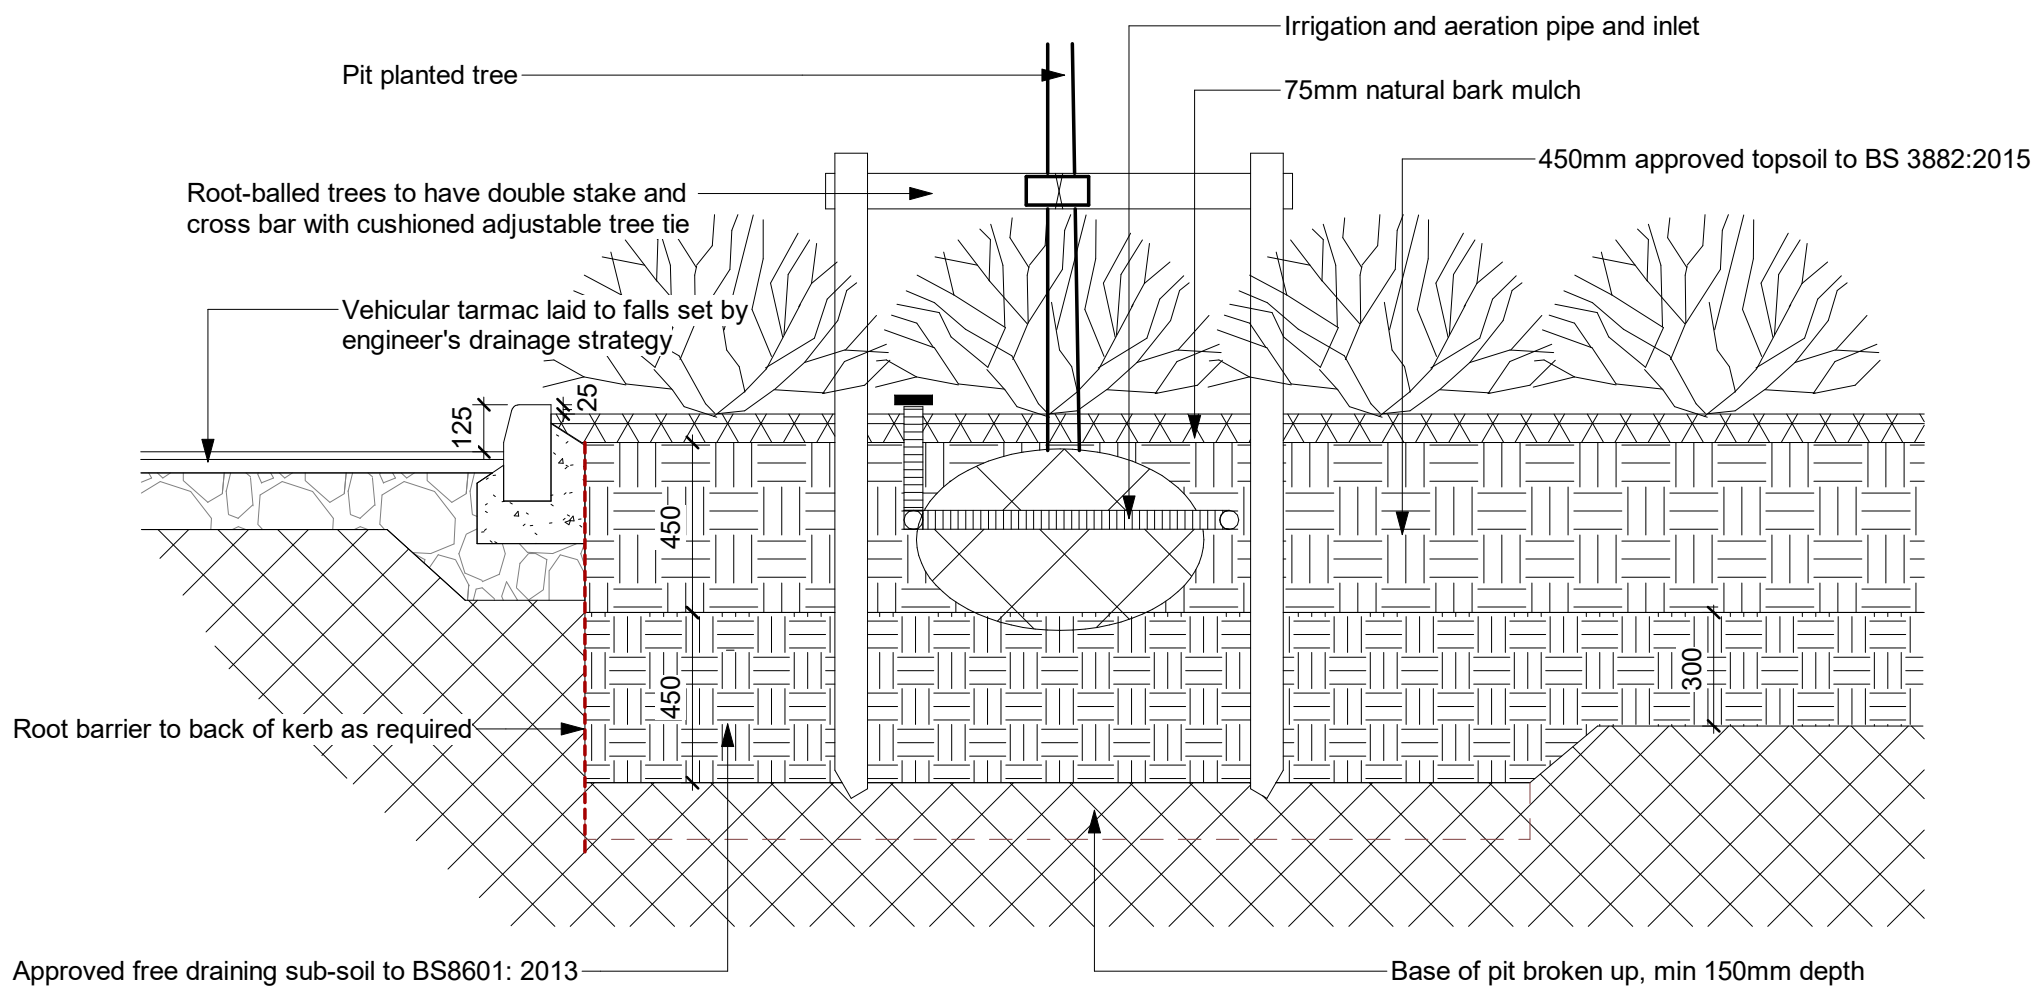

DETAIL 03
Section through tree pit adjacent to roads

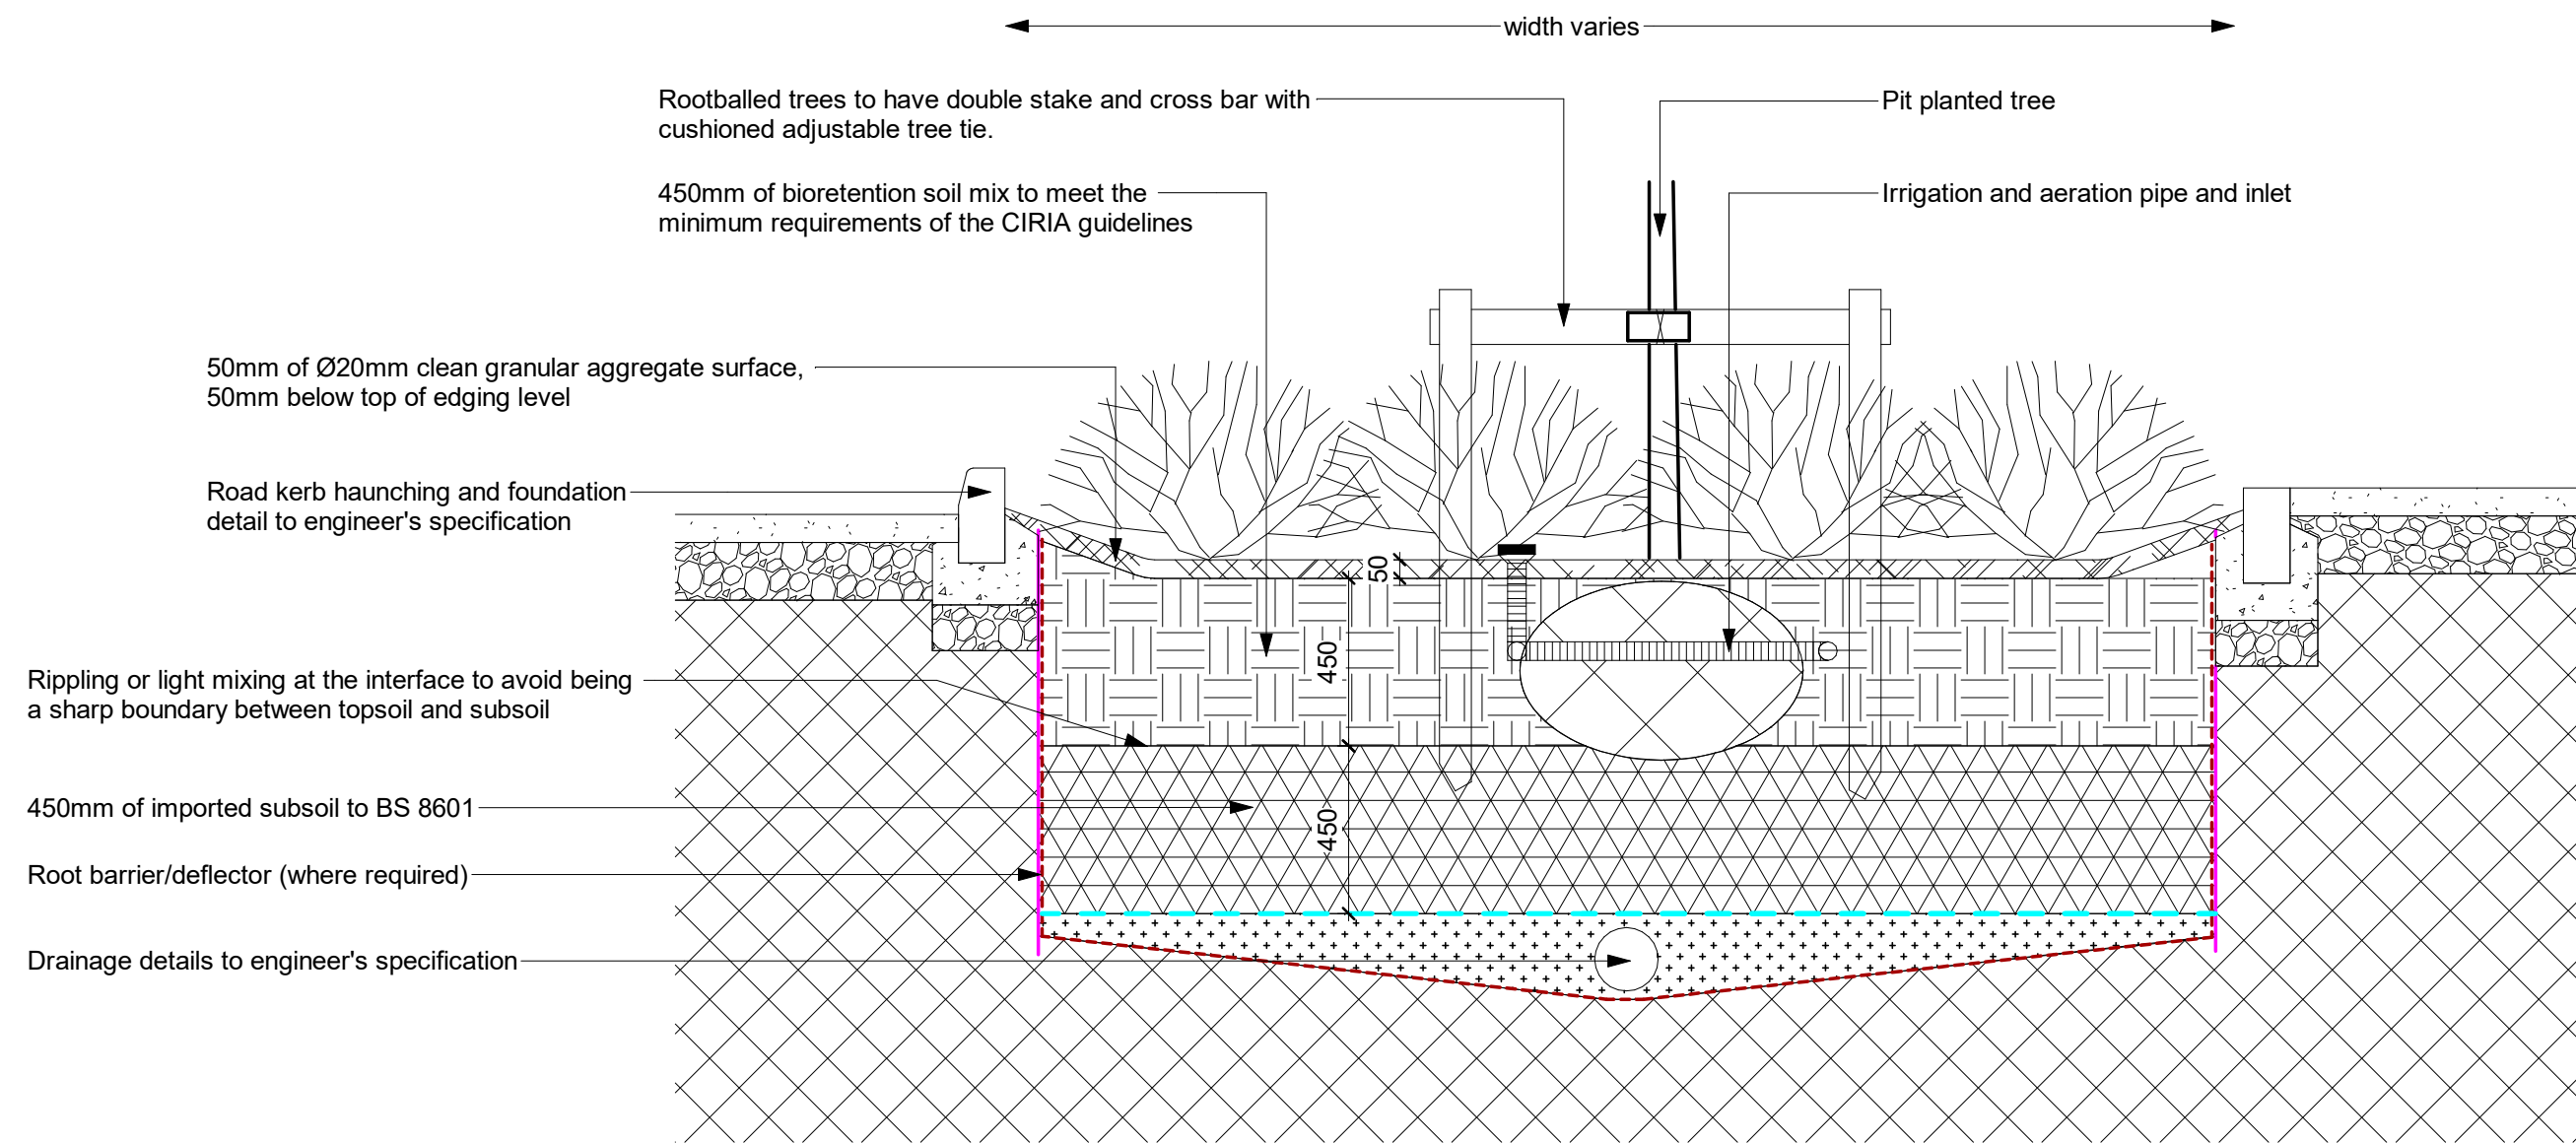

DETAIL 04
Typical rain garden tree and shrub planting

Rev	Description	Drawn	Checked	Date Issued
001	Stage 4 Issue	GC	GC	28.05.26

DO NOT SCALE. Use figured dimensions only. The contractor is requested to check all dimensions before the work is put in hand. GML copyright Austin-Smith:Lord Ltd. This drawing must only be used for the purpose for which it is supplied and its contents must not be reproduced for any purpose without written permission. No areas indicated, or areas calculated from this drawing, should be used for valuation purposes or as the basis for development contracts. Austin-Smith:Lord Ltd is a limited company registered in England & Wales with registered number 11773049 Registered Office: Port of Liverpool Building, Pier Head Liverpool L3 1BY

Drawn	GC	Austin-Smith:Lord Ltd Architects Designers Planners Landscape Architects 18 Park Place Cardiff
Date	APR 26	CF10 3DQ t +44 (0)2920 225 208 e cardiff@austinsmithlord.com
Scale @ A1	1 : 20	
Status	S2	Drawings and models covered by Austin-Smith:Lord Ltd BIM using AutoDesk Revit

Austin-Smith:Lord	
Project Ysgol GG Tregies - New School Block	
Description Soft Landscape Details	
Job No.	Drawing No.
325035	YGGT-ASL-XX-XX-D-L-00504
Revision	P01